




SECTION E - E
VIEW TO GRID LINE D
SCALE 1:250 @ A0

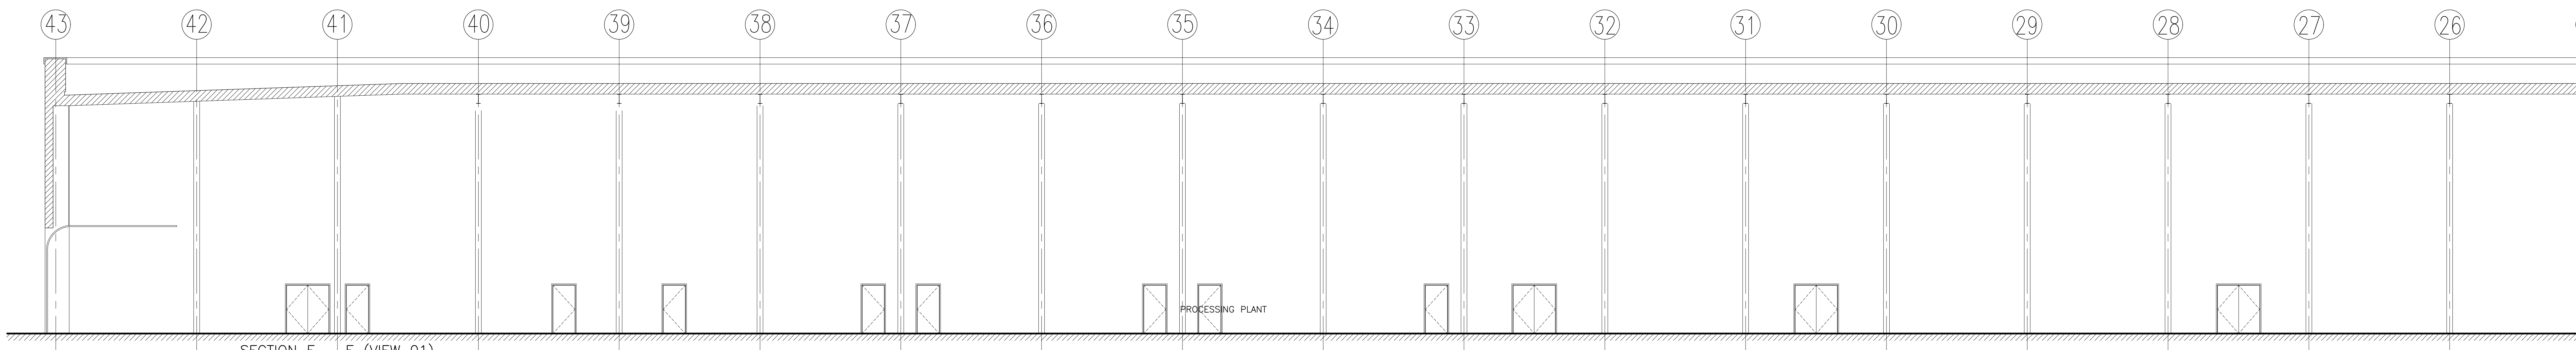


SECTION E - E (VIEW 01)
VIEW TO GRID LINE D
SCALE 1:100 @ A0

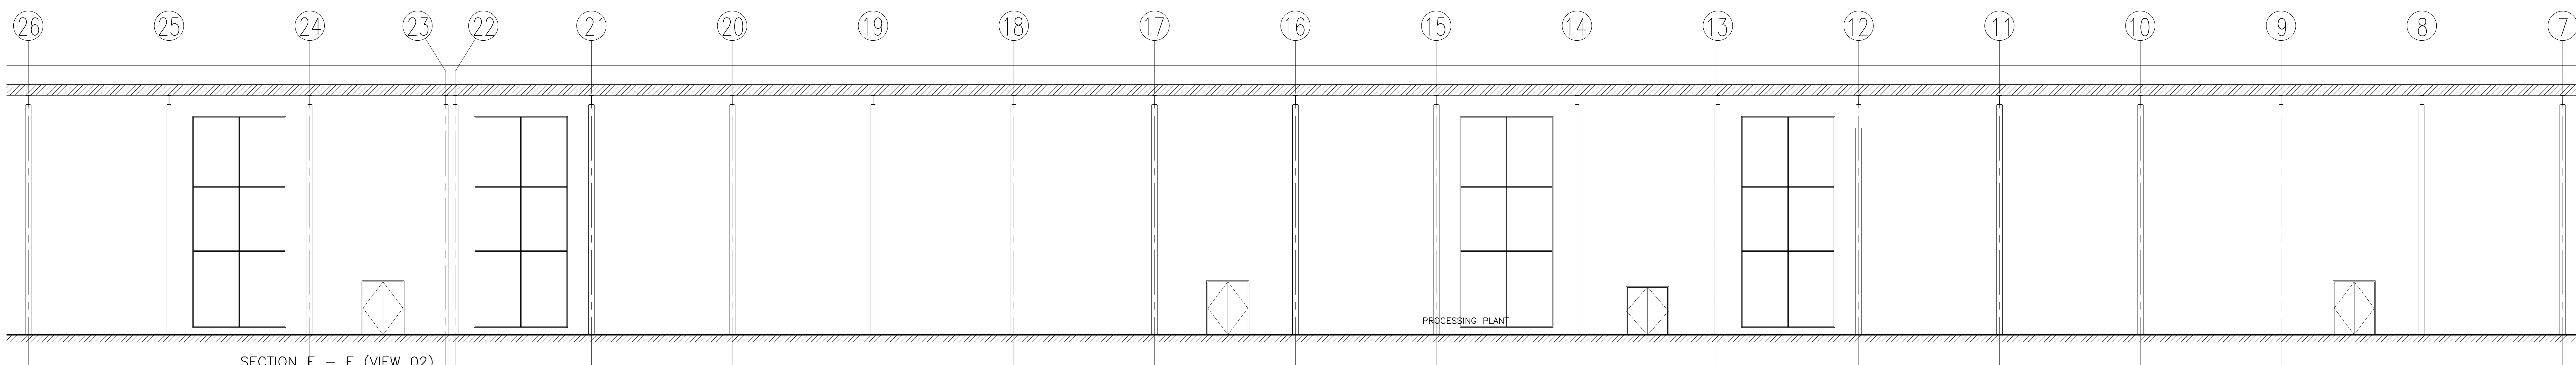

SECTION E - E (VIEW 02)
VIEW TO GRID LINE D
SCALE 1:100 @ A0

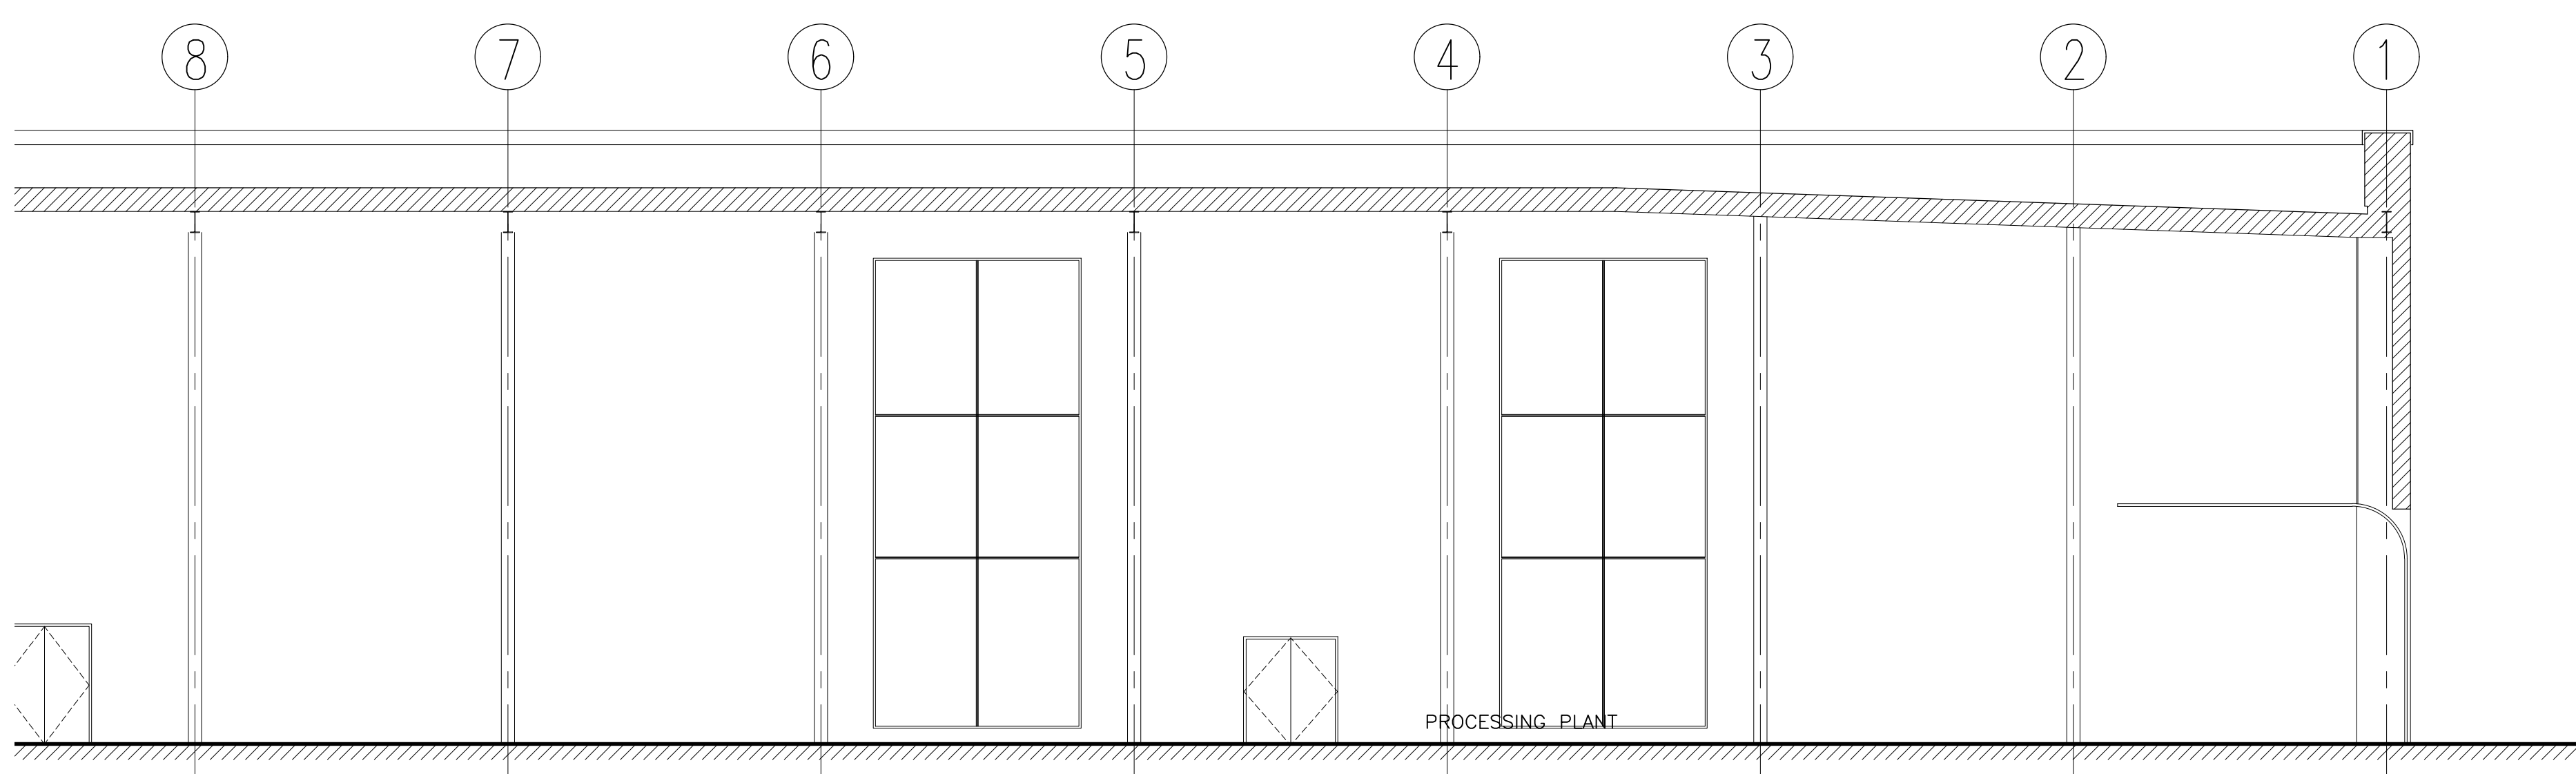

SECTION E - E (VIEW 03)
VIEW TO GRID LINE D
SCALE 1:100 @ A0

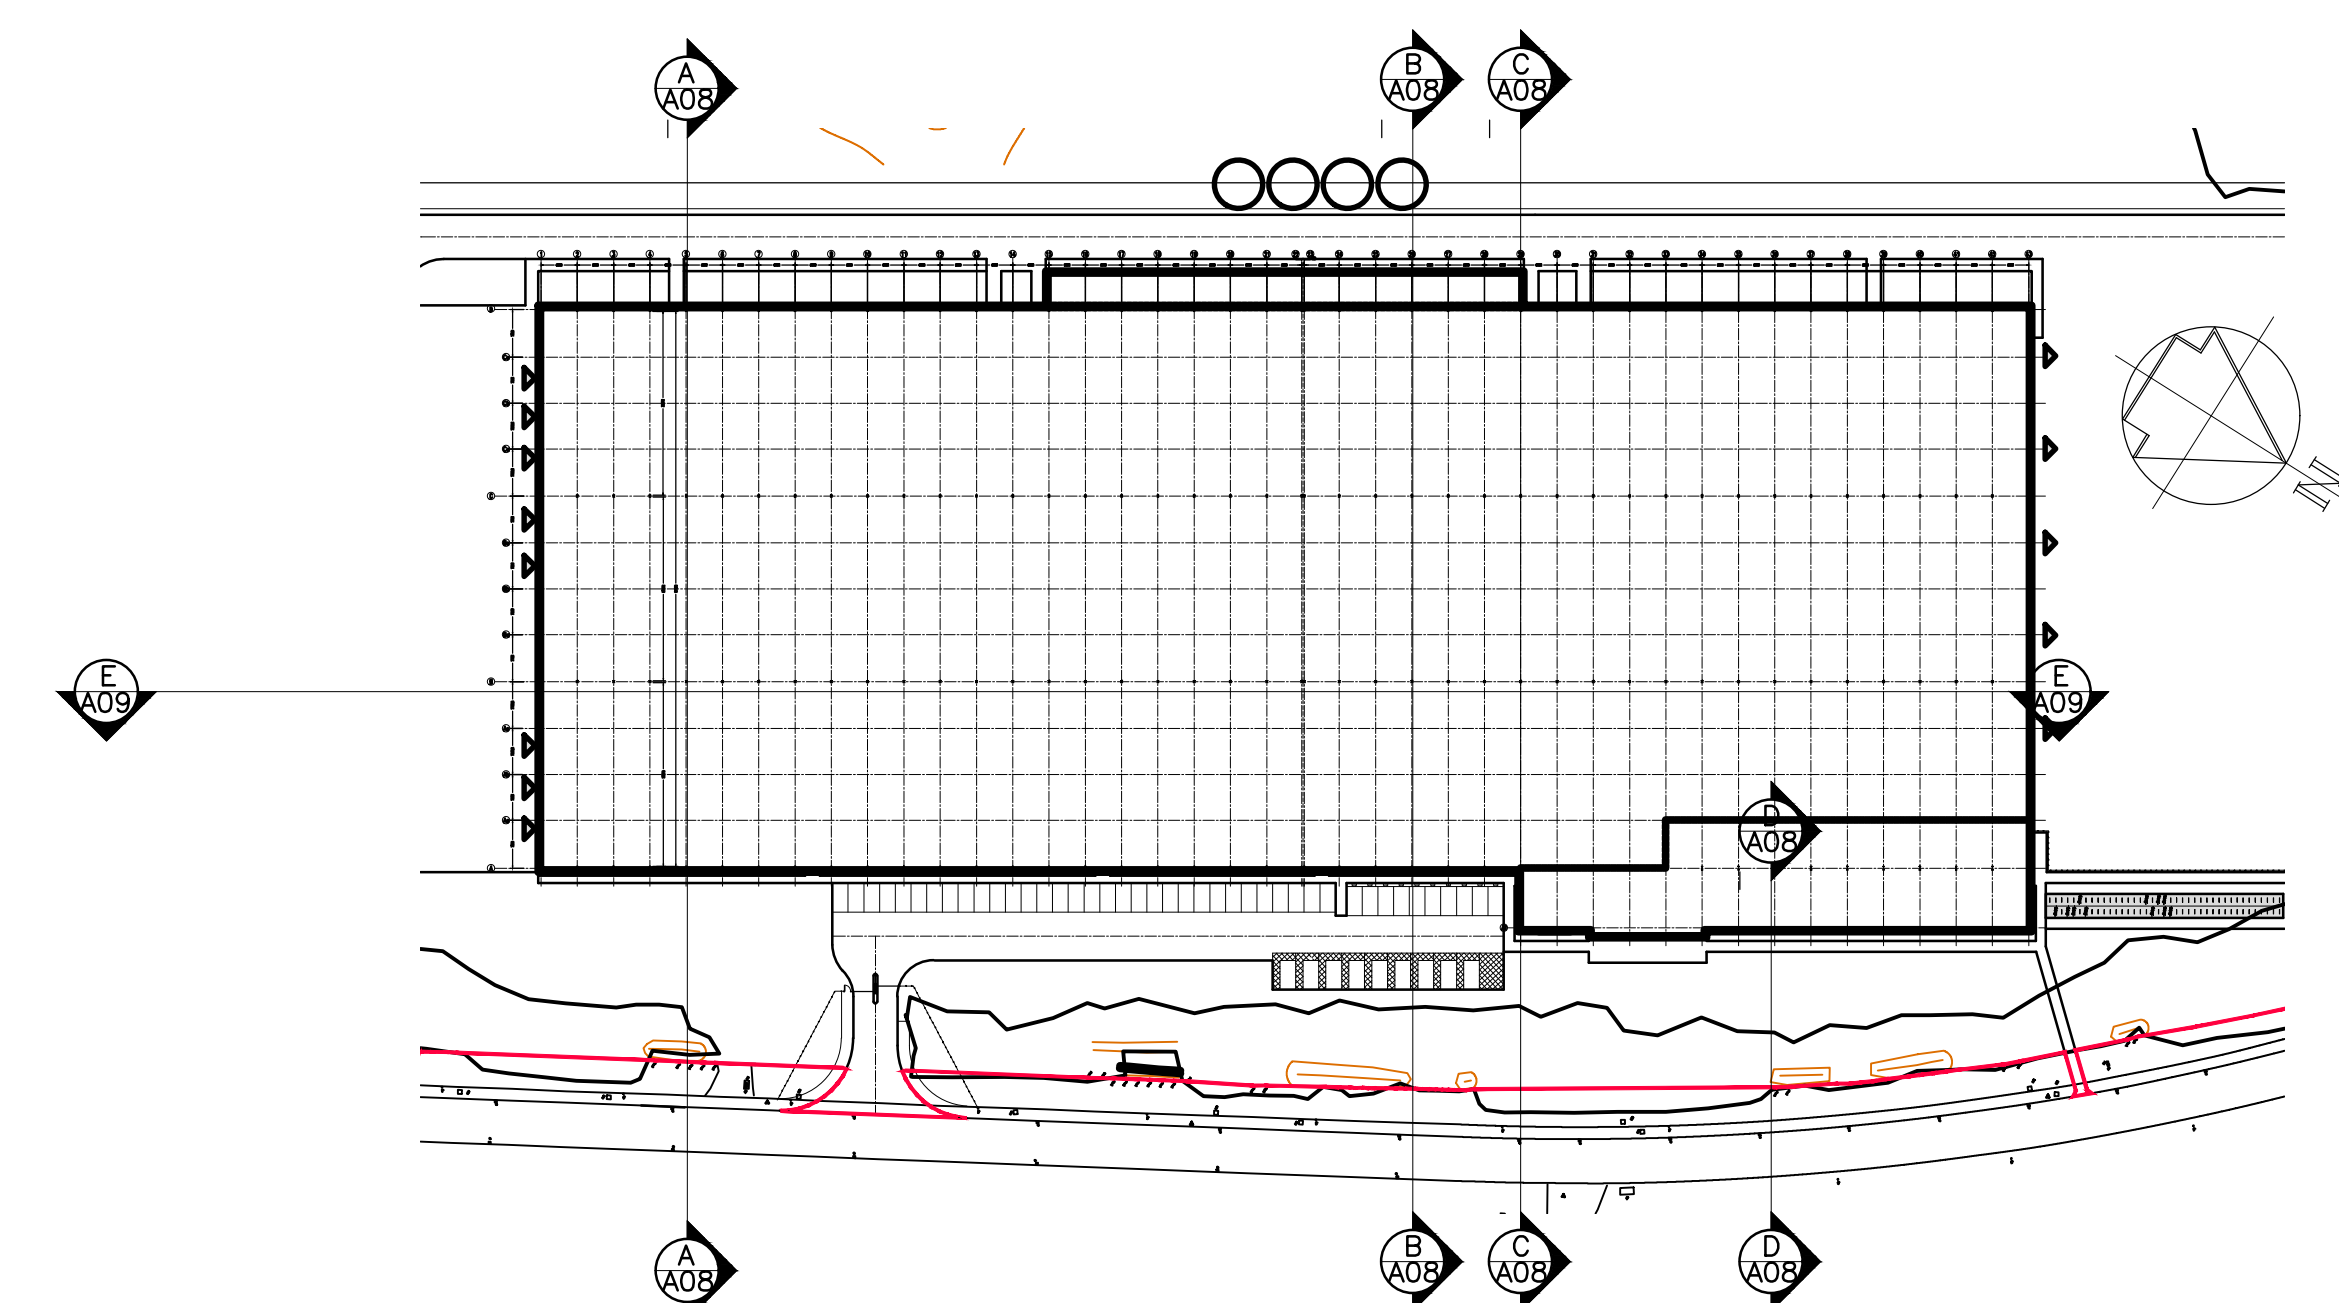

KEY PLAN
SCALE 1:1250 @ A0

KEY
ARROW, DIRECTION OF VIEW
SECTION DETAIL REFERENCE
SHEET NUMBER OF SECTION DETAIL

No.	REVISION	by	date	No.	REVISION	by	date	No.	REVISION	by	date
21.49	A09										

NOTES	
1. Do not scale from this drawing. 2. All dimensions to be checked on site. 3. 'As built' drawings are prepared, in part, based upon information furnished by others. While this information is believed to be reliable, James & Nicholas LLP assume no responsibility for the accuracy of 'As built' drawings or for any errors or omissions that may have been incorporated into them as a result of incorrect information provided to us by others. Those relying on an 'As built' drawing are advised to obtain independent verification of its accuracy.	
STAGE	
APPROVAL	

REFER ALSO TO THE FOLLOWING:	
Drawings:	
Bending Schedules:	

CLIENT	
 CJ CONSTRUCTION (WALES) LTD	
 GLASS SYSTEMS UK'S NUMBER ONE	

james&nicholas	
Grove House, Grove Place, Port Talbot SA13 1XA • Tel 01639 865431 • Fax 01639 891687 admin@jamesandnicholas.com • www.jamesandnicholas.com James & Nicholas Limited Liability Partnership. Registered in the UK No. OC303071	
Job title: NEW PRODUCTION UNIT, BAGLAN INDUSTRIAL PARK, PORT TALBOT	
Drawing title: GENERAL ARRANGEMENT SECTIONS - SHEET 02	
Job No: 21.49	Drawing No: A09
Rev: .	
Scales: 1:100, 1:250, 1:1250 @ A0	

COPYRIGHT
©