



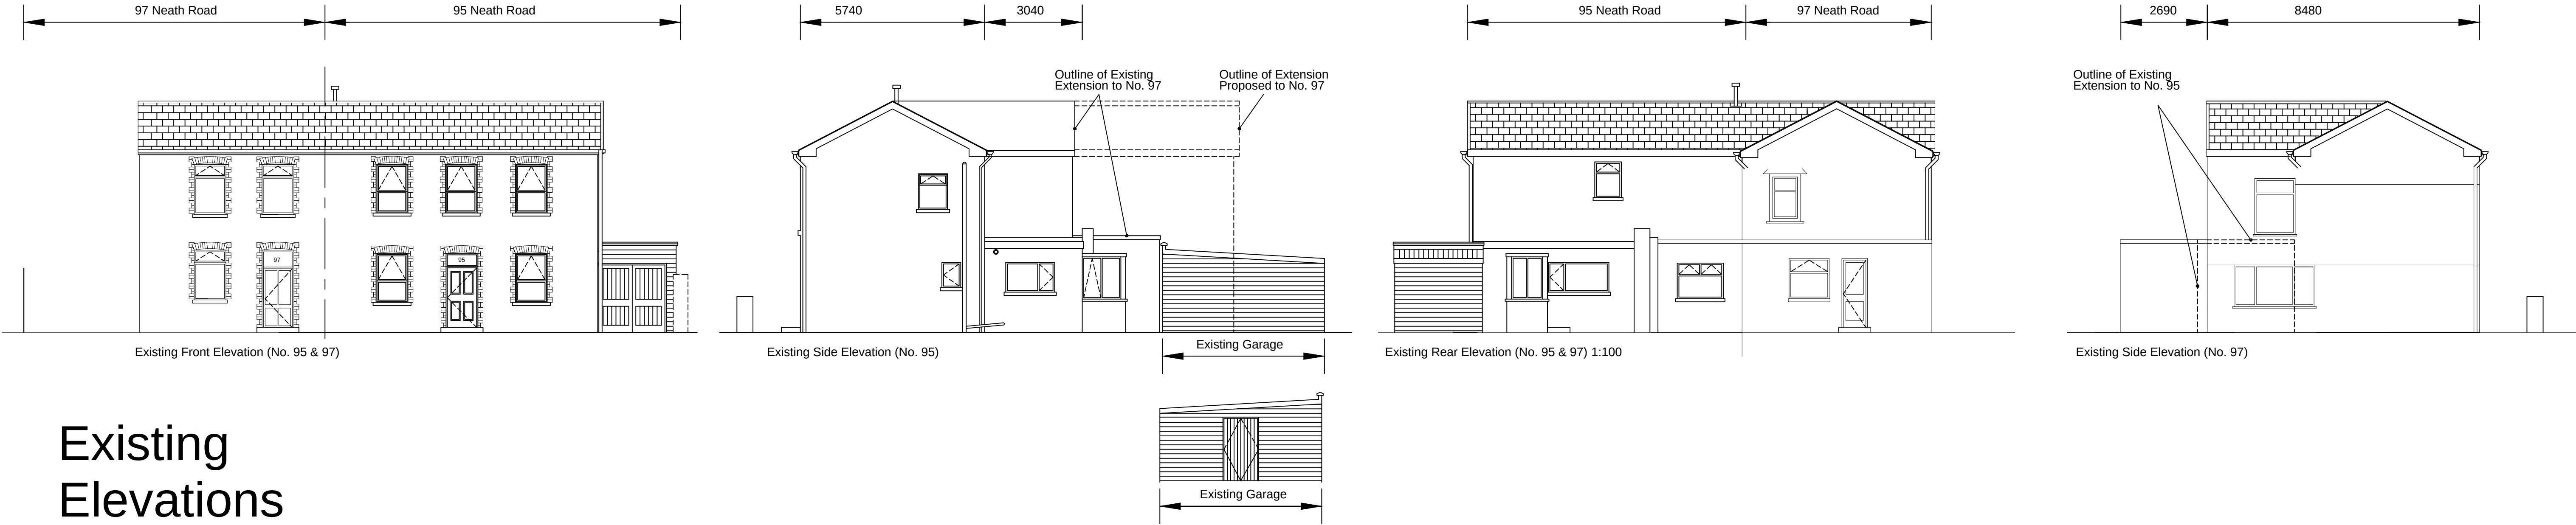

Existing Elevations

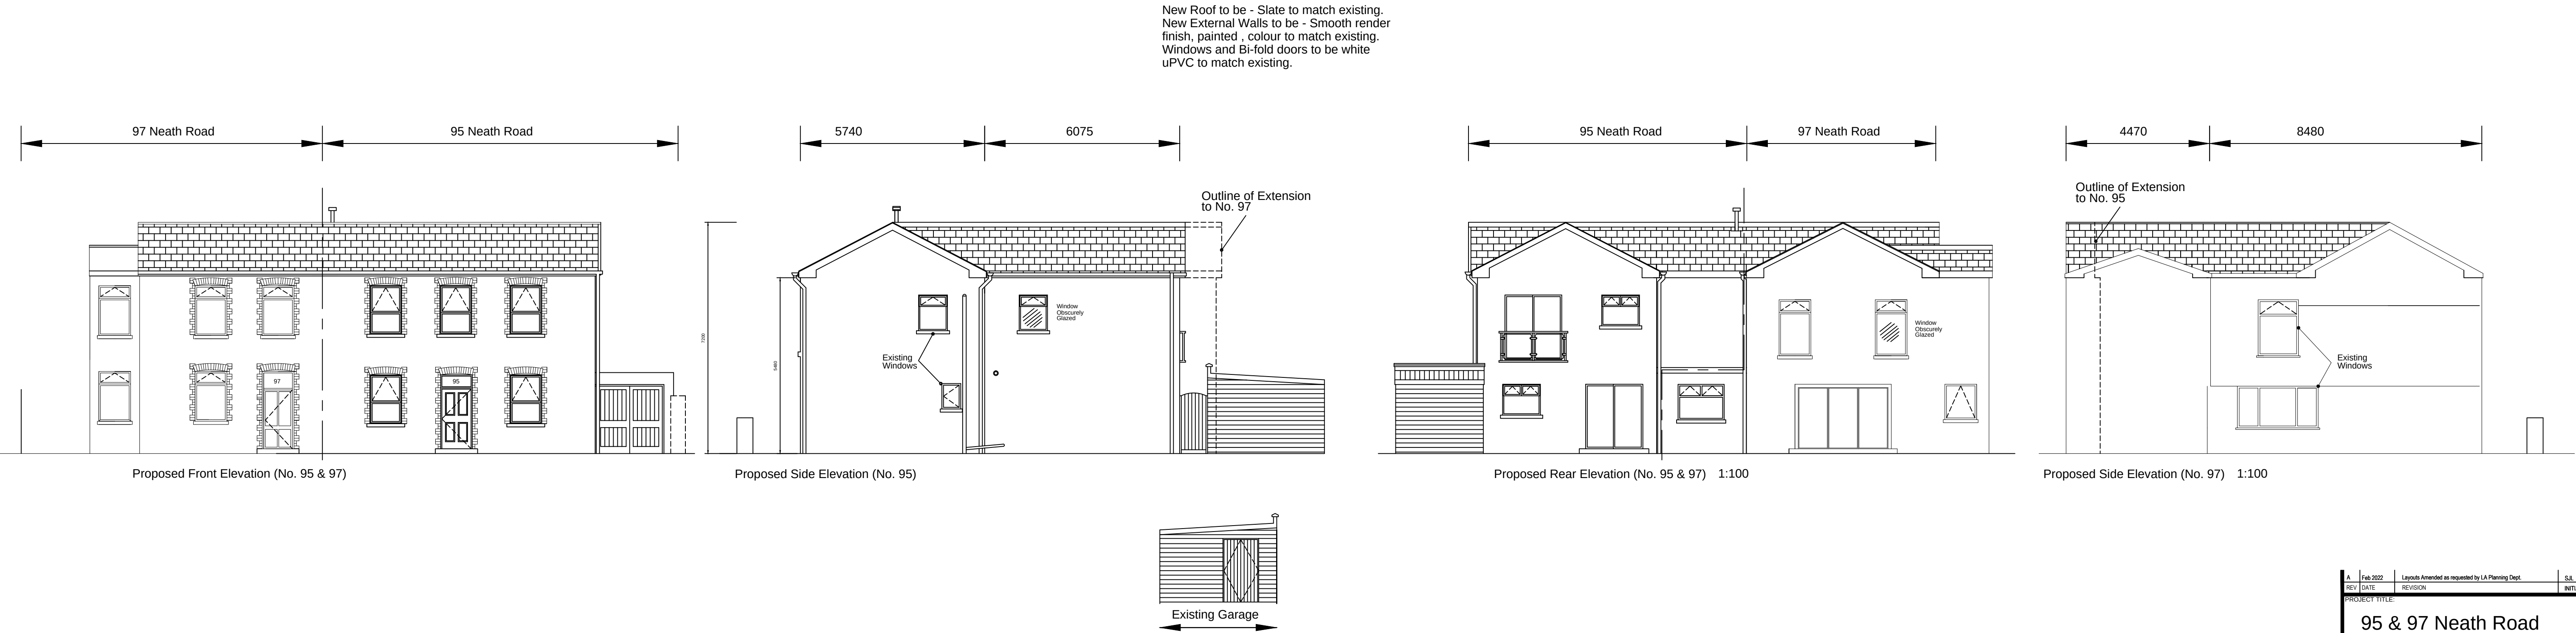

Proposed Elevations

A	Feb 2022	Layouts Amended as requested by LA Planning Dept.		S/L
REV	DATE	REVISION		INITIALS
PROJECT TITLE				
95 & 97 Neath Road Rhos Pontardawe Swansea SA8 3EH				
DRAWING TITLE				
Existing and Proposed Elevations				
STATUS: Joint Planning Application				
DATE	May 2022	DRAWN by	SJL	CHECKED by
SCALE	1:100	PAPER SIZE	A1	JOB NUMBER
DRAWING NUMBER				REVISION
9597NR/004				A