
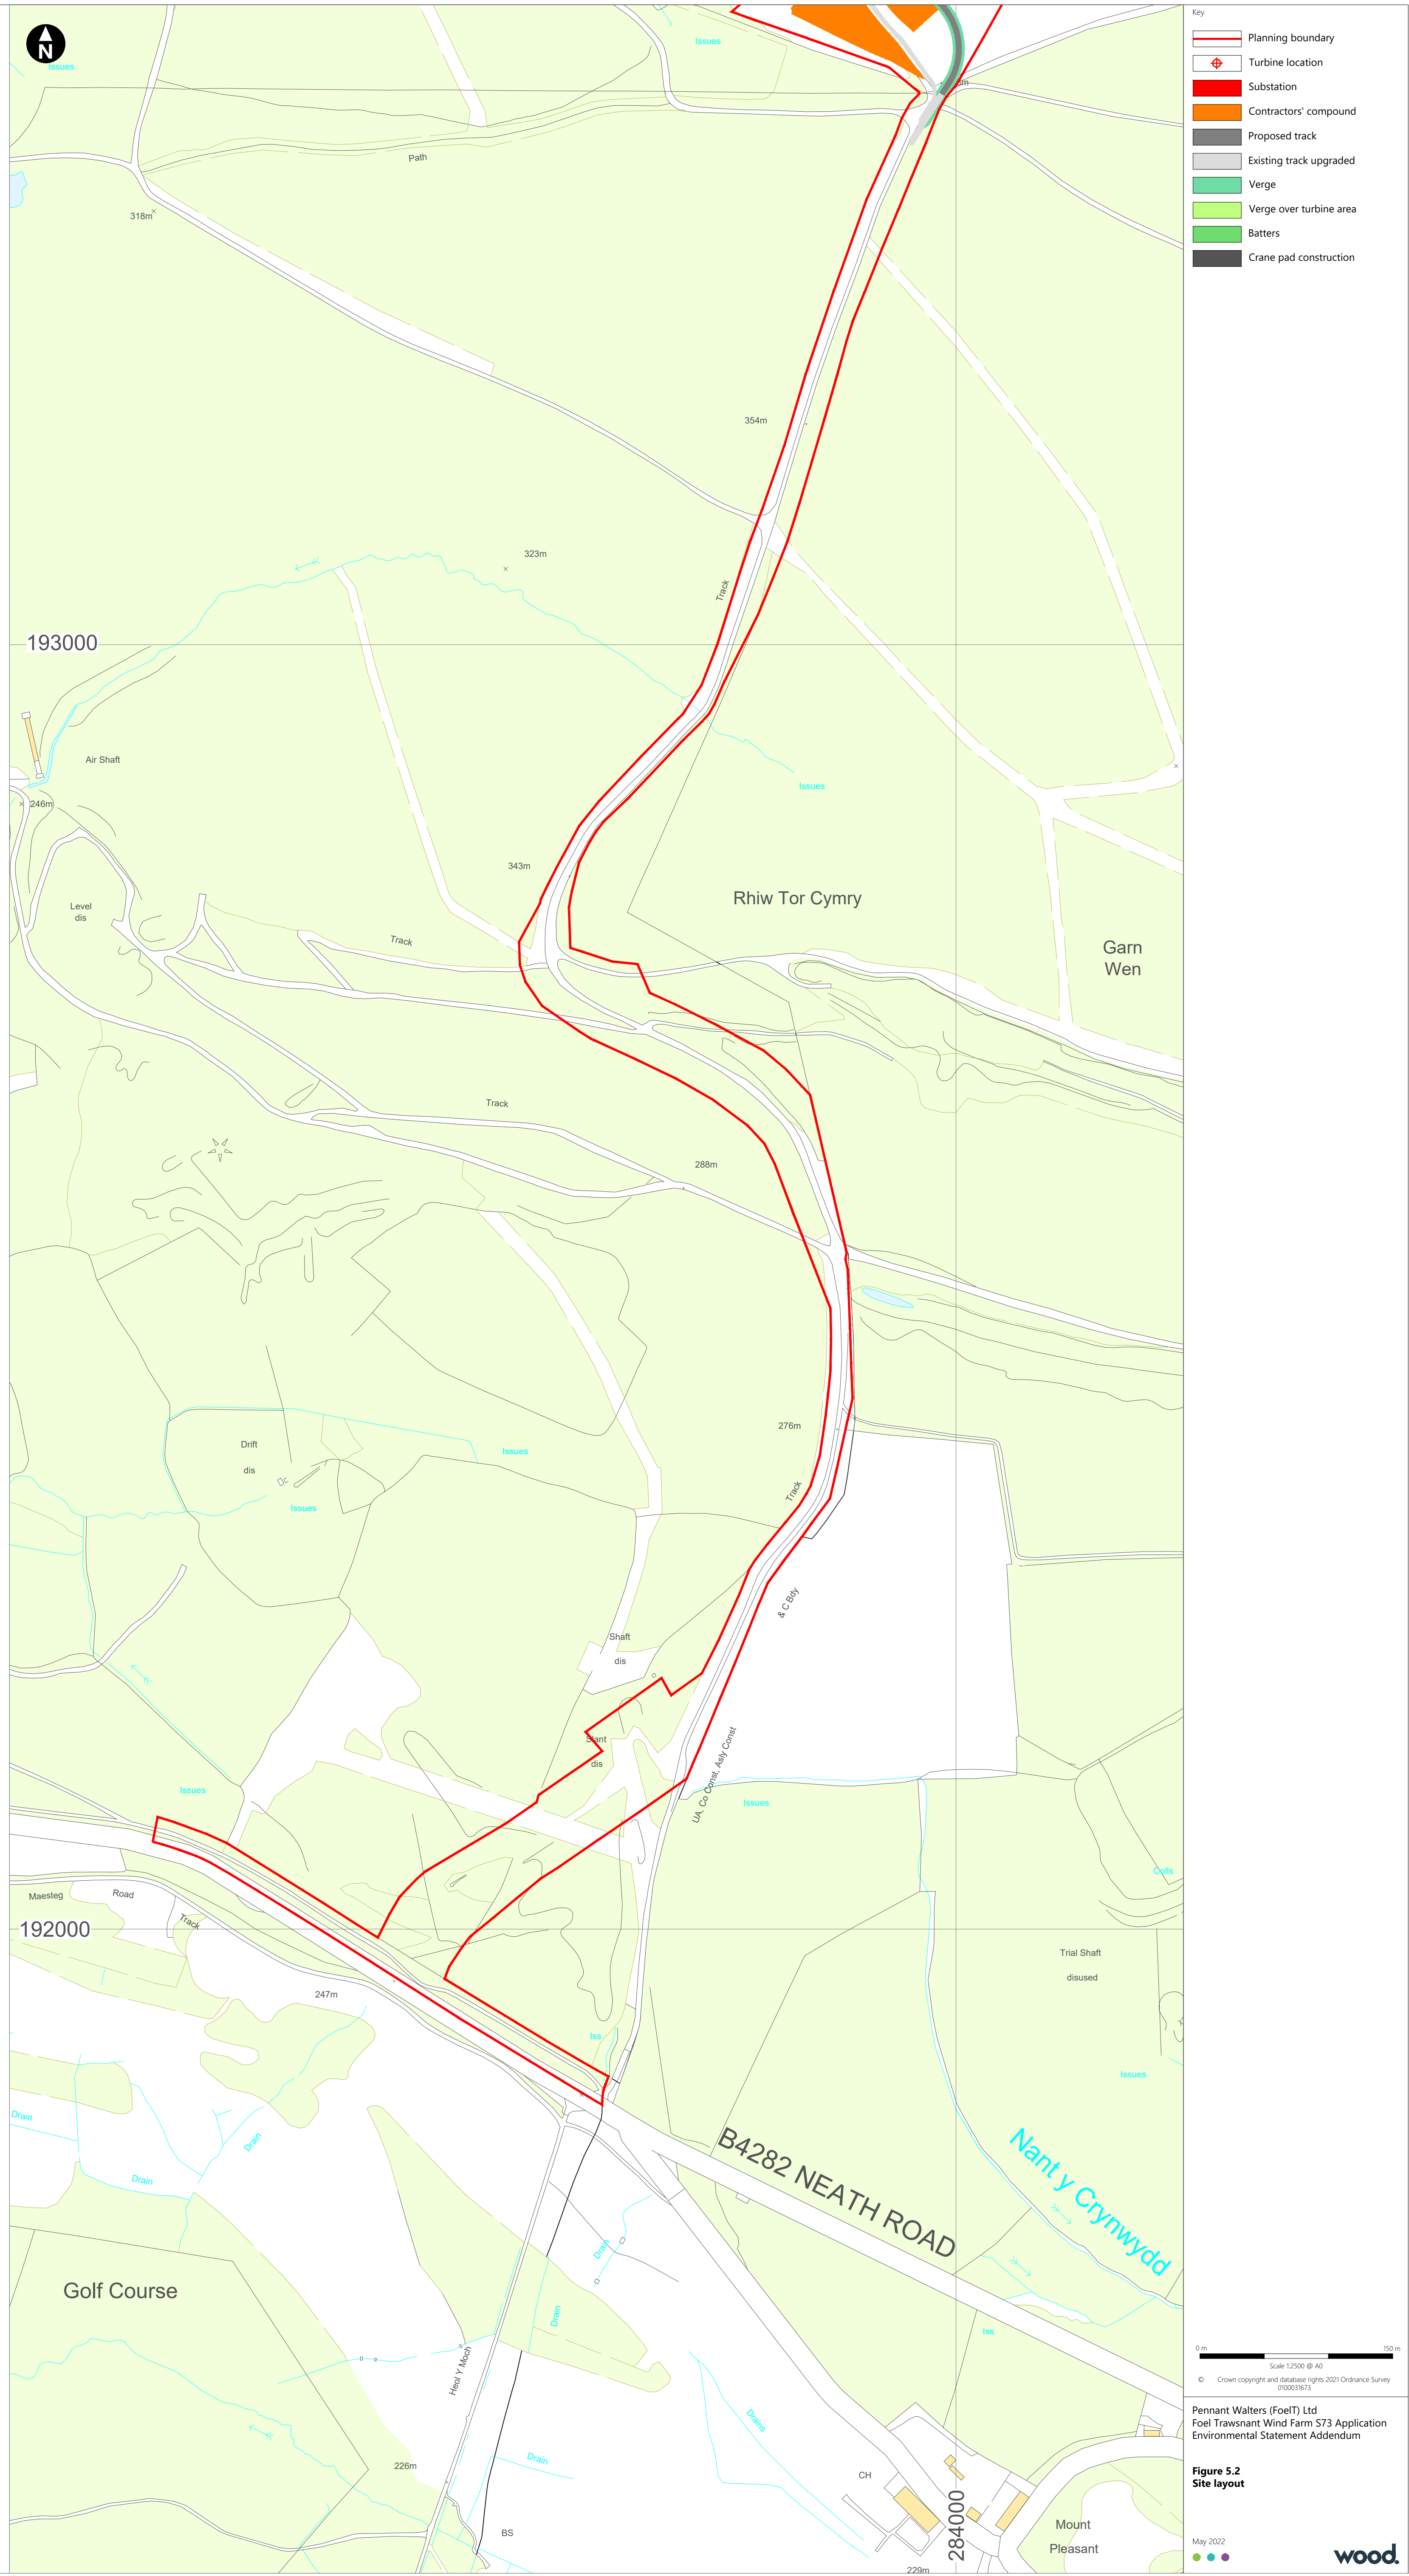


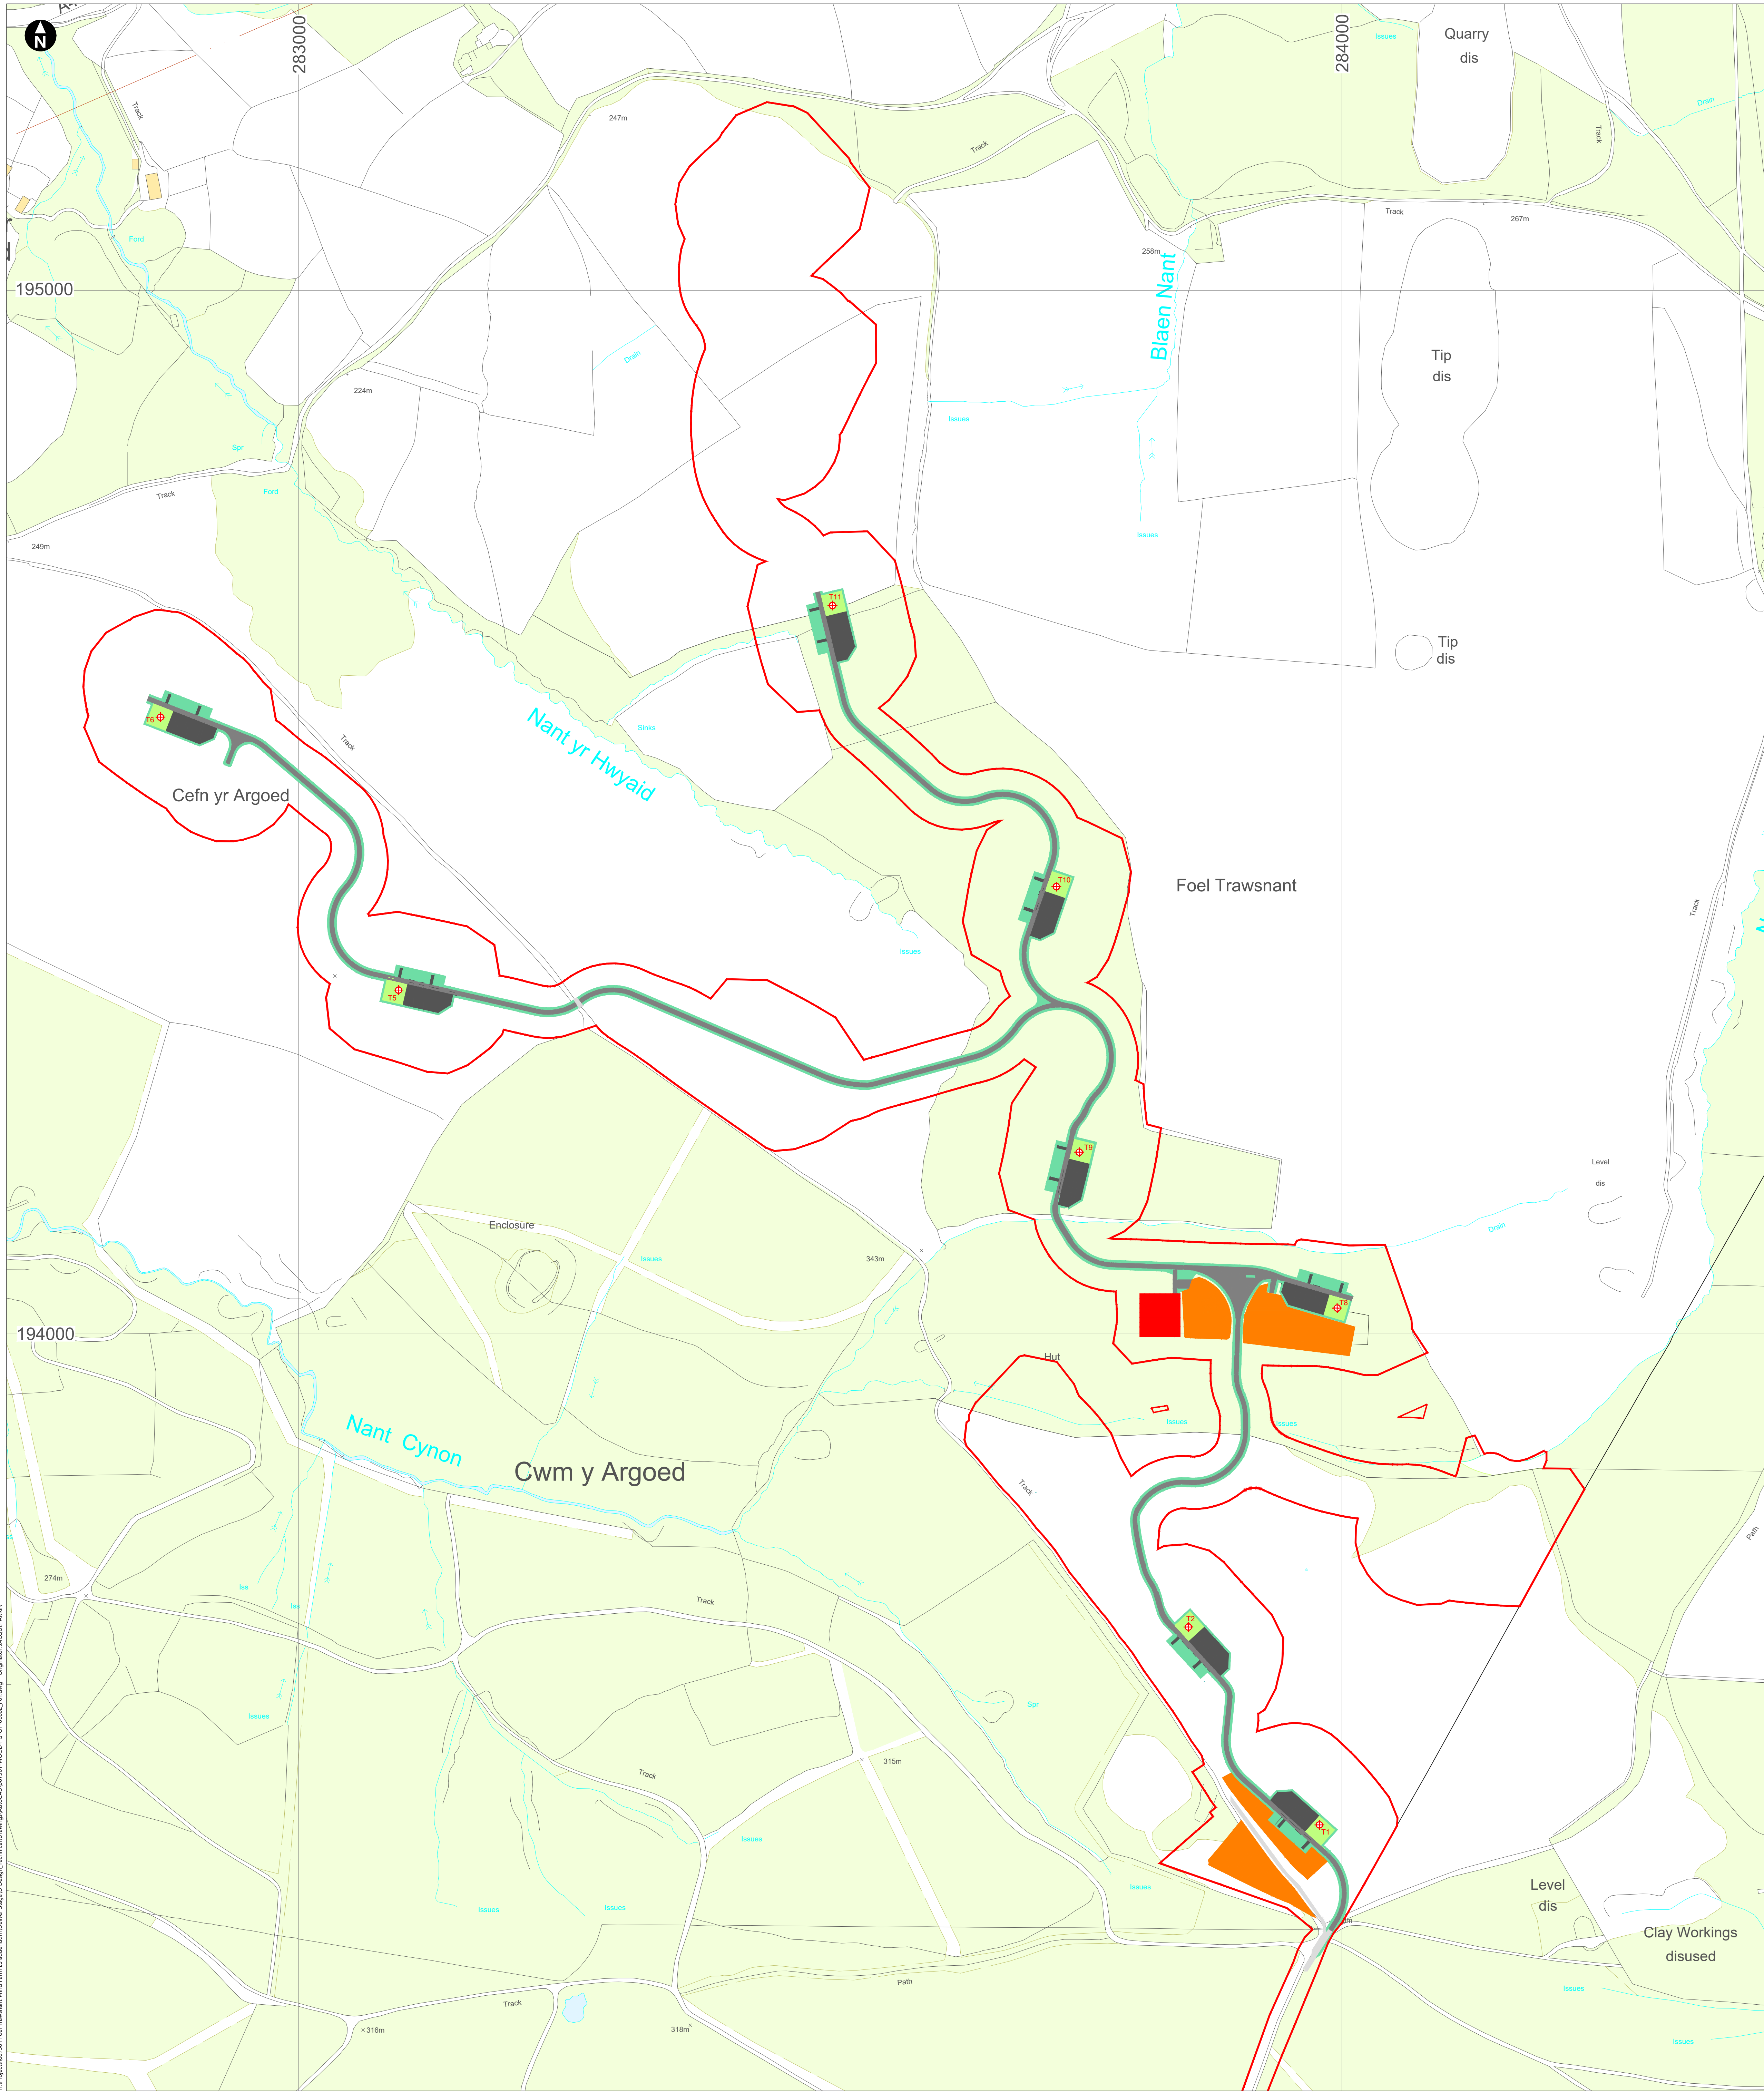

Key

- Planning boundary
- Turbine location
- Substation
- Contractors' compound
- Proposed track
- Existing track upgraded
- Verge
- Verge over turbine area
- Batters
- Crane pad construction

Scale 1:2500 @ A3

© Crown copyright and database rights 2021 Ordnance Survey 100059363

Pennant Walters (FoelT) Ltd
Foel Trawsnant Wind Farm S73 Application
Environmental Statement Addendum

Figure 5.2
Site layout

May 2022

wood