



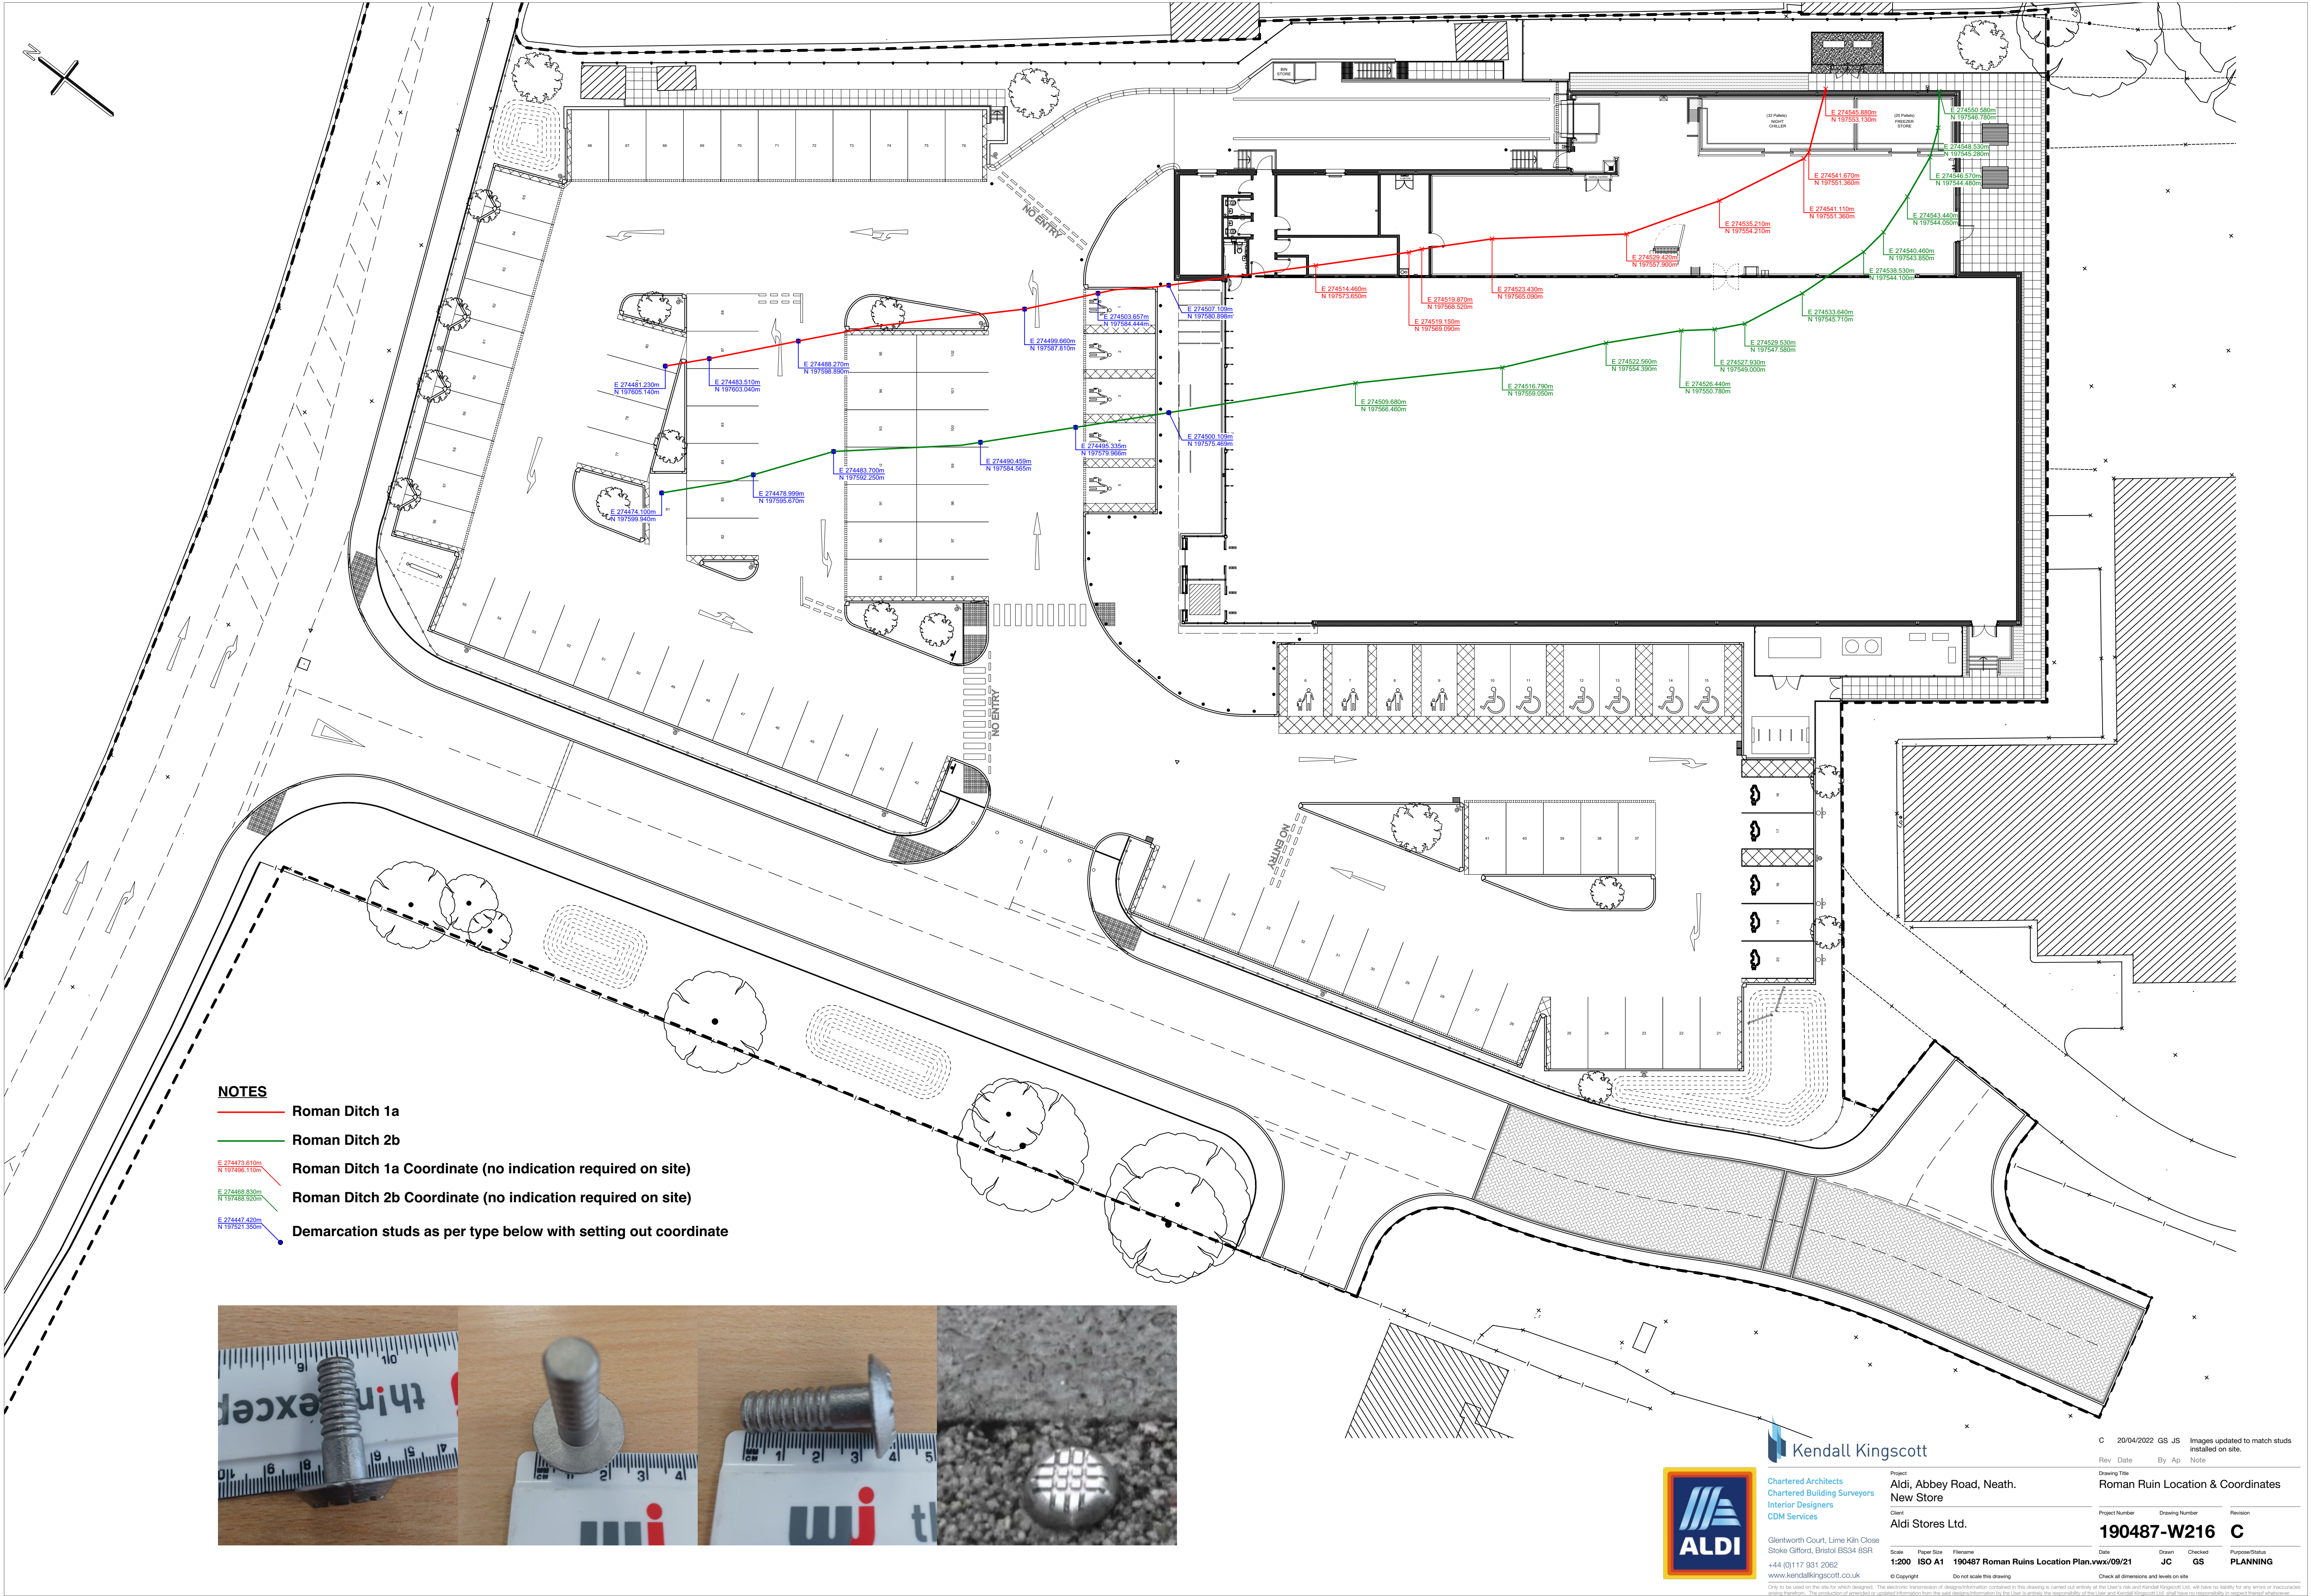

NOTES

- Roman Ditch 1a
- Roman Ditch 2b
- Roman Ditch 1a Coordinate (no indication required on site)
- Roman Ditch 2b Coordinate (no indication required on site)
- Demarcation studs as per type below with setting out coordinate

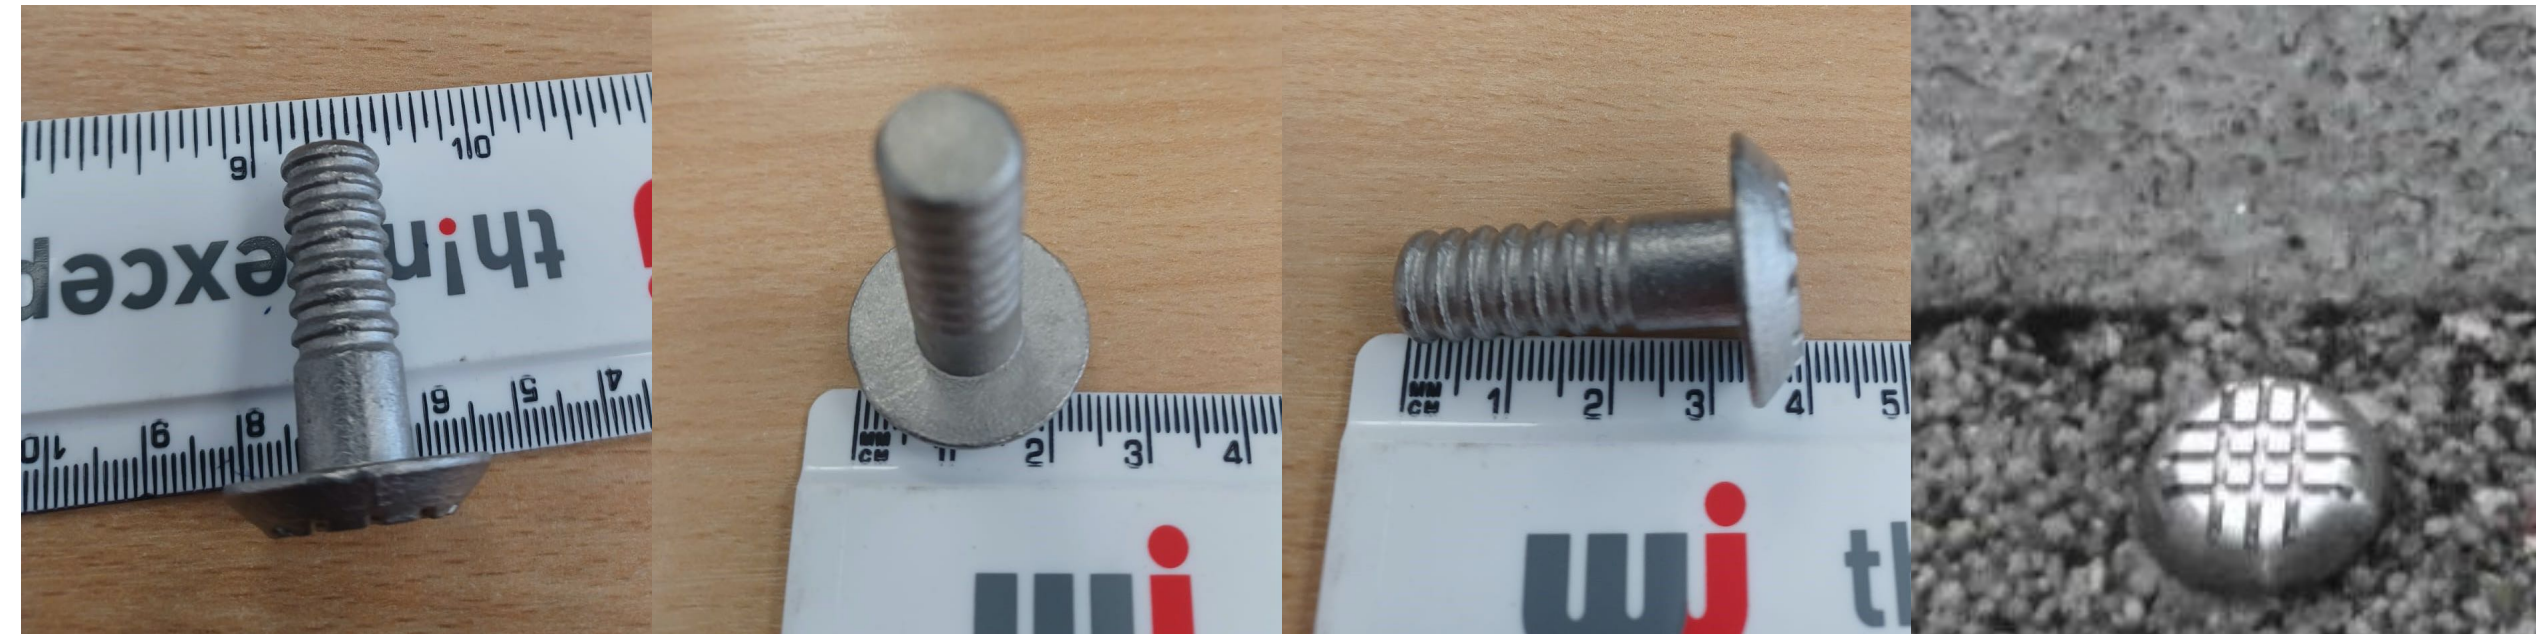

Kendall Kingscott

Chartered Architects
Chartered Building Surveyors
Interior Designers
CDM Services

Glentworth Court, Lime Kiln Close
Stoke Gifford, Bristol BS34 8SP
+44 (0)117 931 2062
www.kendallkingscott.co.uk

Project
Aldi, Abbey Road, Neath,
New Store

Client
Aldi Stores Ltd.

Scale

1:200

ISO A1

190487 Roman Ruins Location Plan.vwx/09/21

© Copyright

Do not scale this drawing

Check all dimensions and levels on site

C 20/04/2022 GS JS Images updated to match studs installed on site.

Rev Date By Ap Note

Drawing Title
Roman Ruin Location & Coordinates

Project Number Drawing Number Revision

190487-W216 C

Date Drawn Checked Purpose/Status

190487 Roman Ruins Location Plan.vwx/09/21 JC GS PLANNING

Only to be used on the site for which designed. The electronic transmission of design information contained in this drawing is carried out entirely at the user's risk and Kendall Kingscott Ltd. will have no liability for any errors or inaccuracies arising therefrom. The production of amended or updated information from the said design information by the user is entirely the responsibility of the user and Kendall Kingscott Ltd. shall have no responsibility in respect thereof whatsoever.