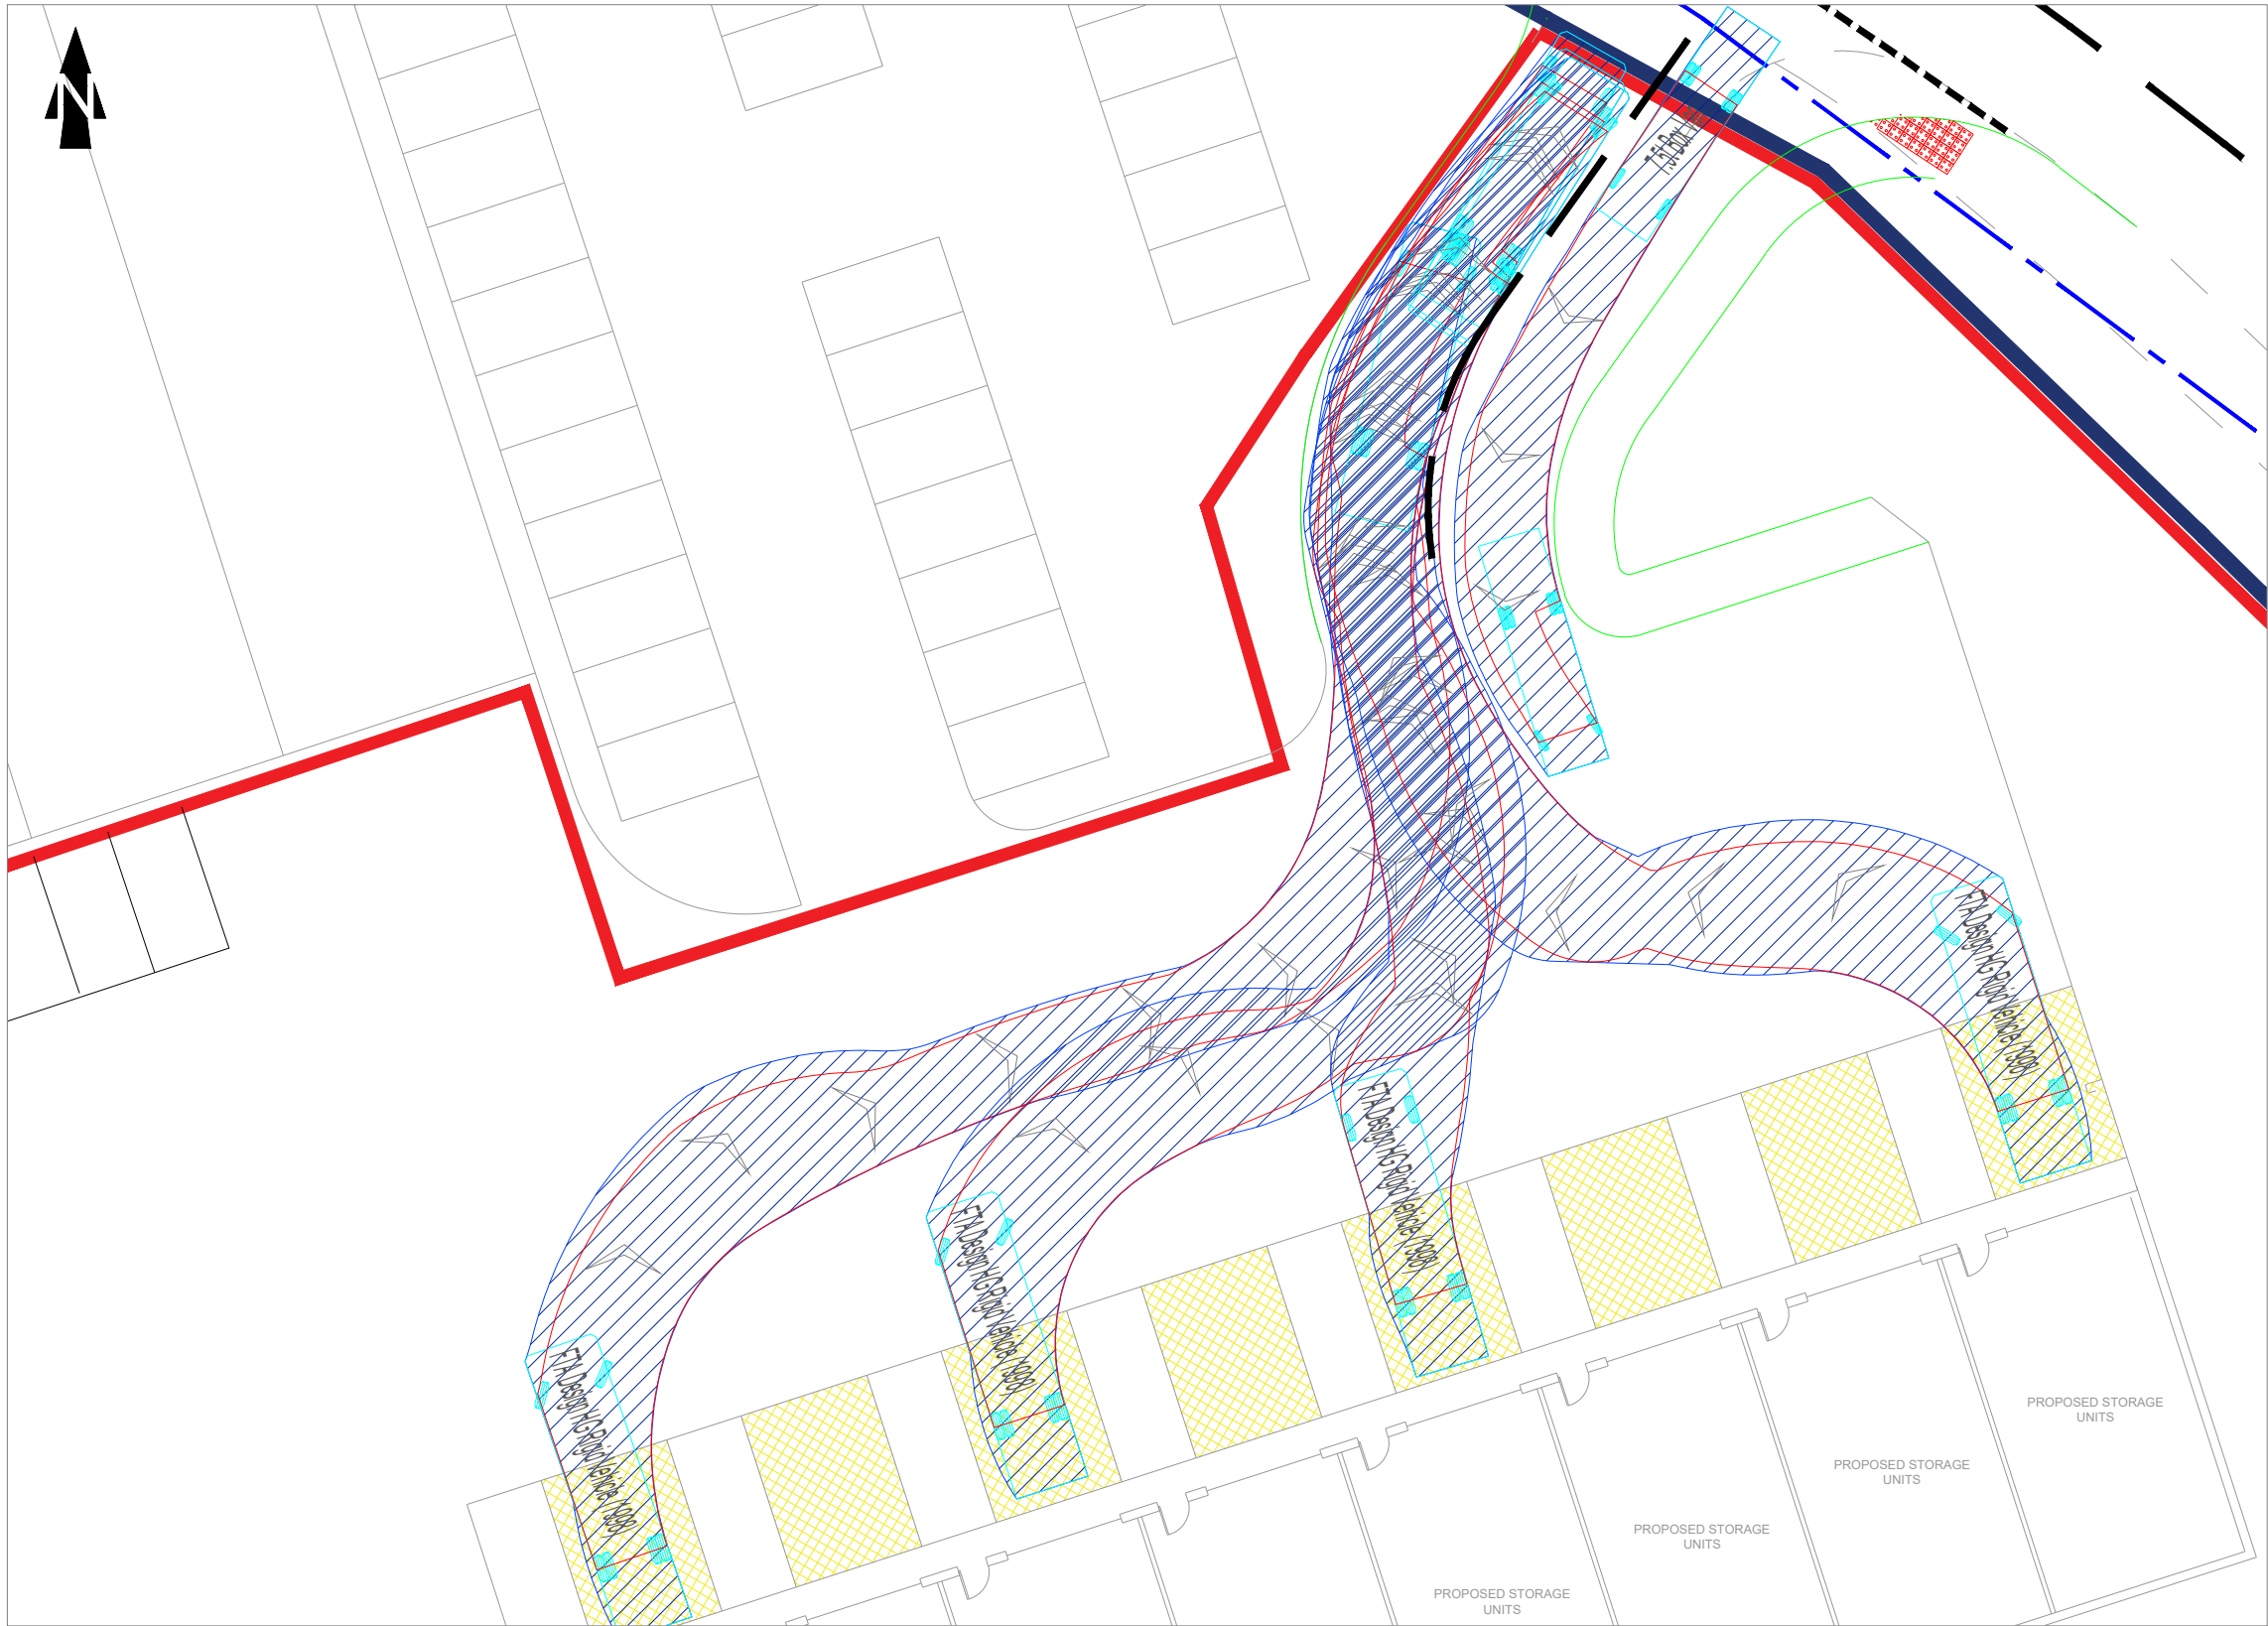


FTA Design HG Rigid Vehicle (1998)
Overall Length 10.000m
Overall Width 2.500m
Overall Body Height 3.645m
Min Body Ground Clearance 0.440m
Track Width 2.470m
Lock to lock time 3.00s
Kerb to Kerb Turning Radius 11.000m

10m RIGID VEHICLE PROFILE

REV	DETAILS	DRAWN	CHECKED	DATE
A	UPDATE TRACKING	MJ	MJ	06.04.2022
B	WIDEN ACCESS & TRACK	MJ	MJ	02.05.2022

NOTES:

1. Do not scale from this drawing.
2. This drawing is for illustrative purposes only and not for construction.
3. This drawing is to be read and printed in colour.

PROJECT: FABIAN WAY, SWANSEA			
DRAWING TITLE: 10m RIGID VEHICLE ON-SITE EXITING SWEPT PATH ANALYSIS			
DRAWN: SLW	CHECKED: MJ	DATE: 02.05.2021	SCALES: 1:250

CLIENT:	
DRAWING NUMBER: 1042-TK03	
REVISION: B	