


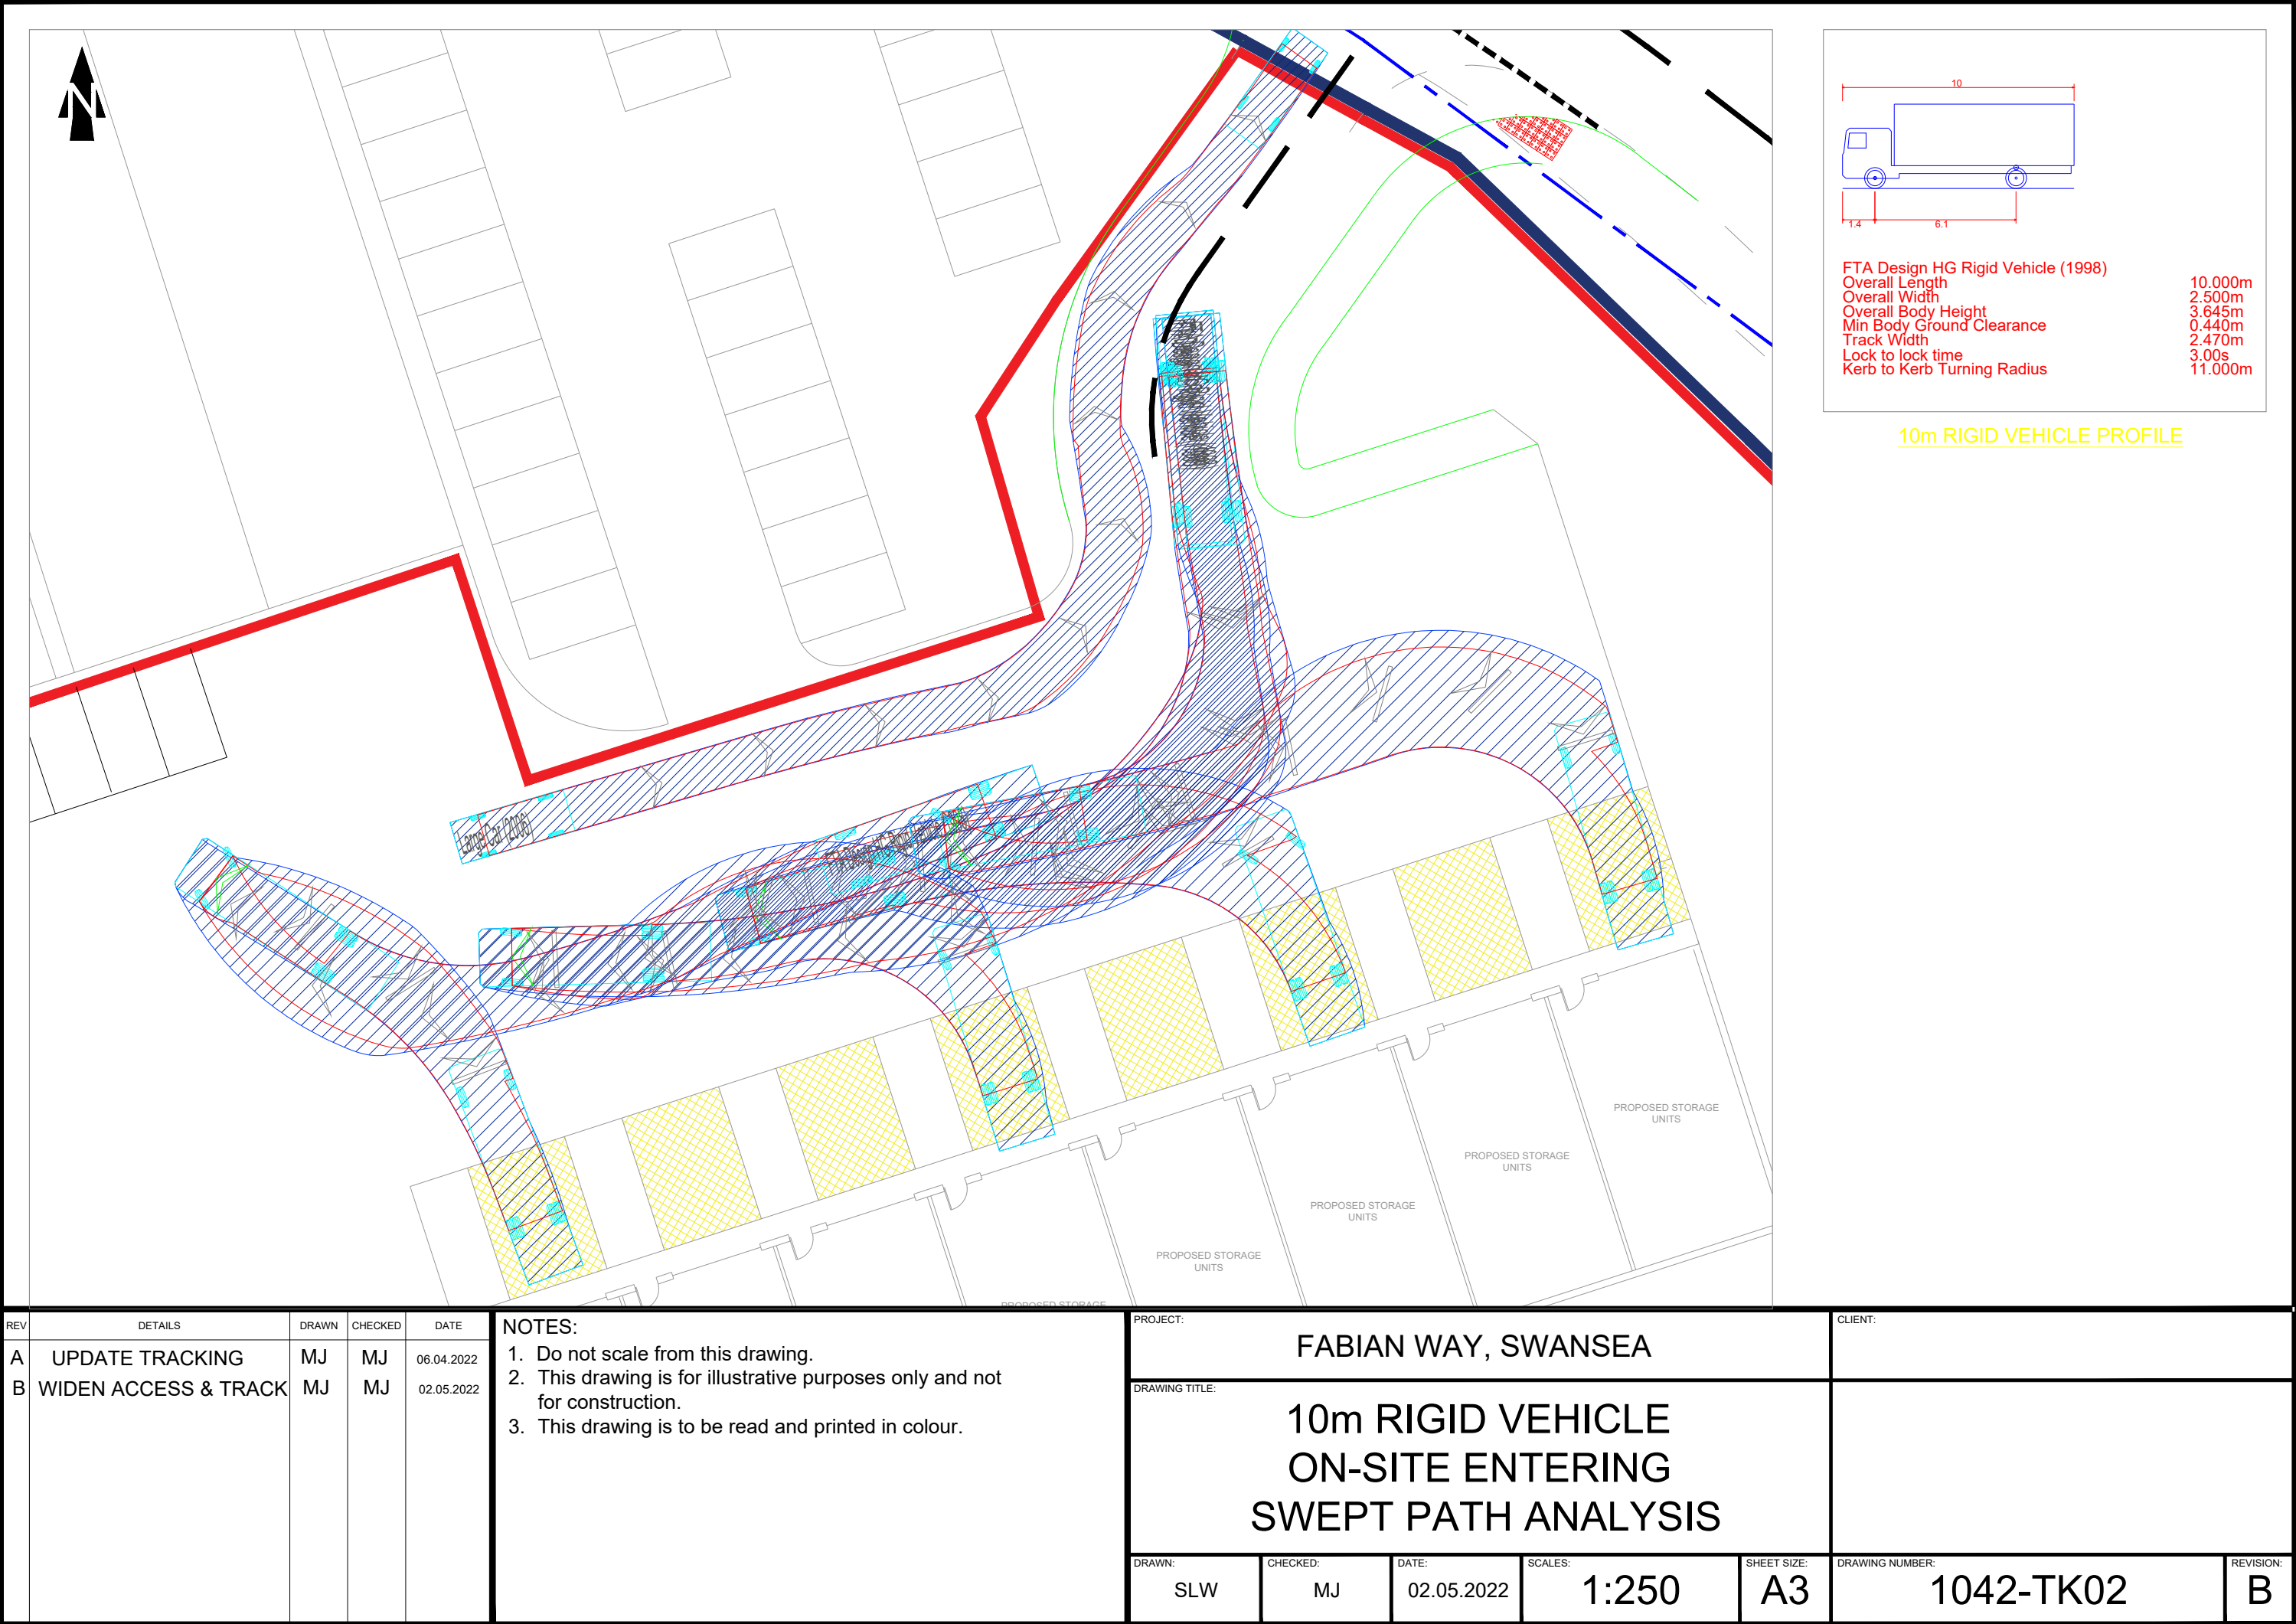

REV	DETAILS	DRAWN	CHECKED	DATE
A	UPDATE TRACKING	MJ	MJ	06.04.2022
B	WIDEN ACCESS & TRACK	MJ	MJ	02.05.2022

NOTES:

1. Do not scale from this drawing.
2. This drawing is for illustrative purposes only and not for construction.
3. This drawing is to be read and printed in colour.

PROJECT: FABIAN WAY, SWANSEA				CLIENT:	
DRAWING TITLE: 10m RIGID VEHICLE ON-SITE ENTERING SWEPT PATH ANALYSIS					
DRAWN: SLW	CHECKED: MJ	DATE: 02.05.2022	SCALES: 1:250	SHEET SIZE: A3	DRAWING NUMBER: 1042-TK02
					REVISION: B