





FRONT VIEW

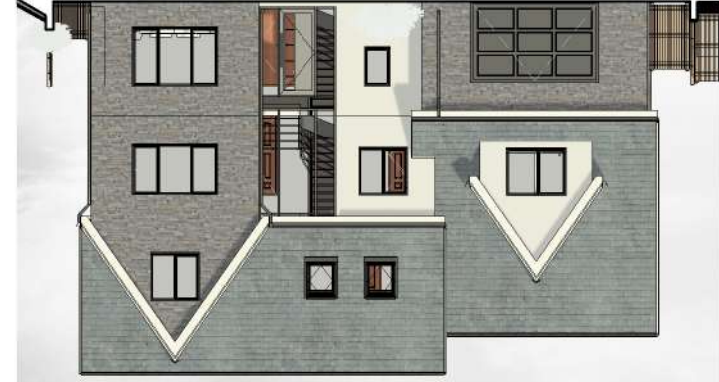

FRONT ELEVATION

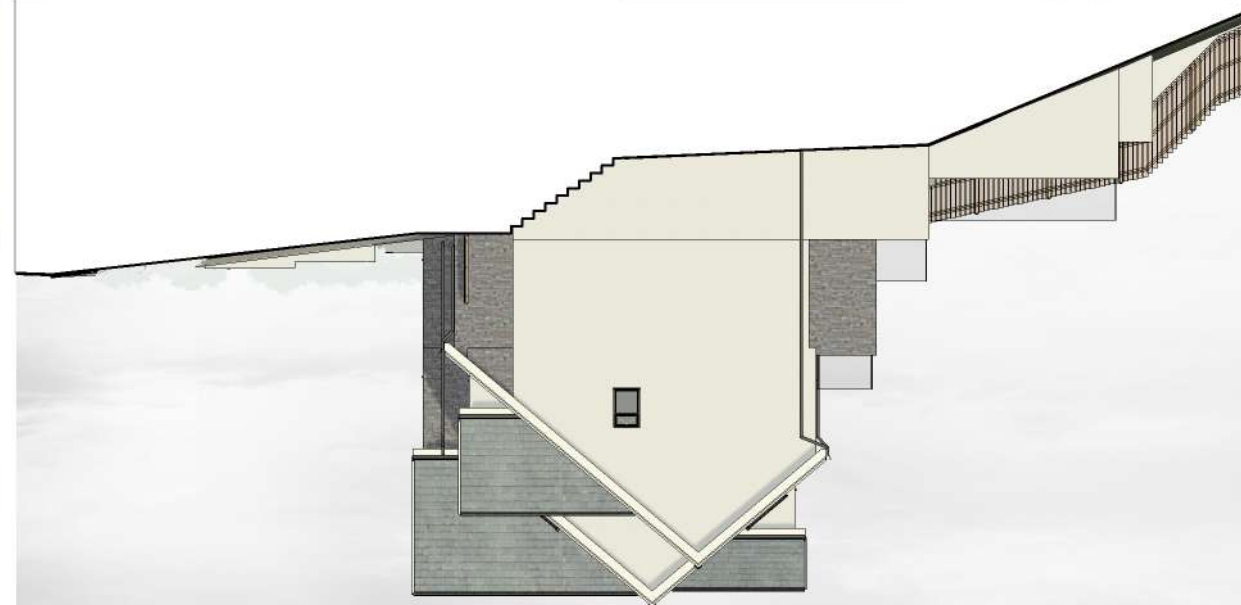


LEFT ELEVATION



REAR VIEW




REAR ELEVATION

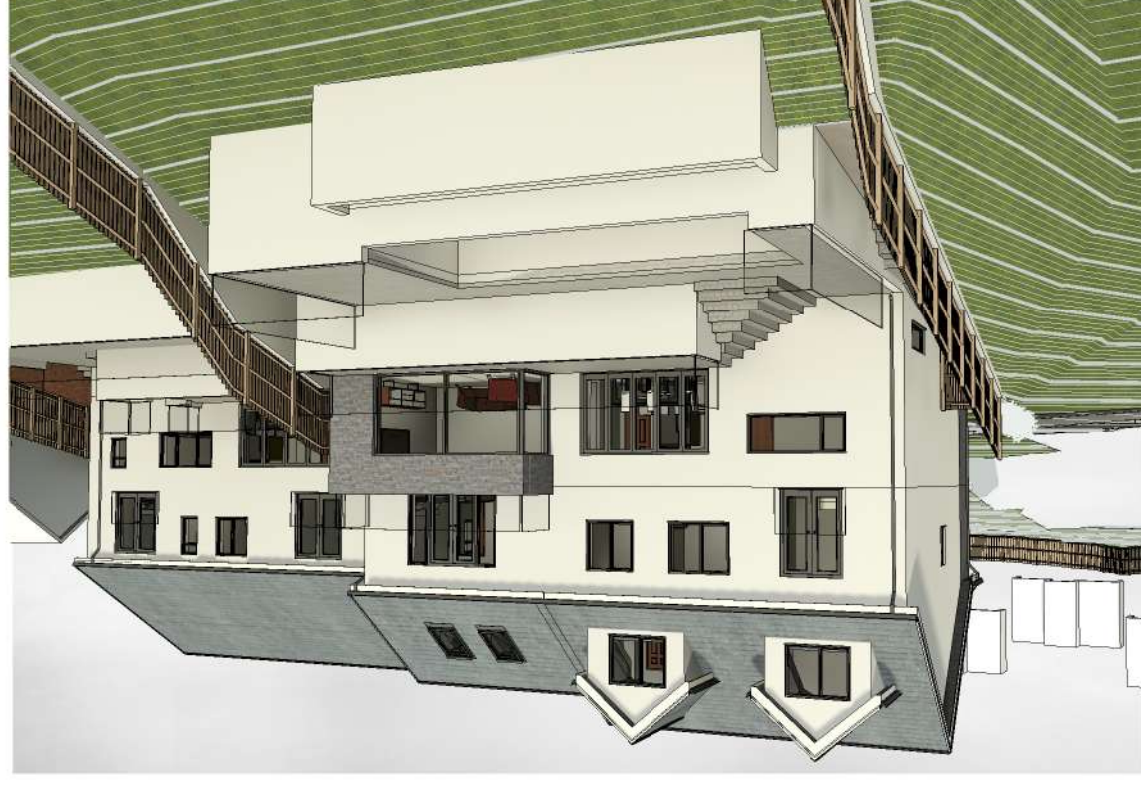


REAR VIEW 2




RIGHT ELEVATION

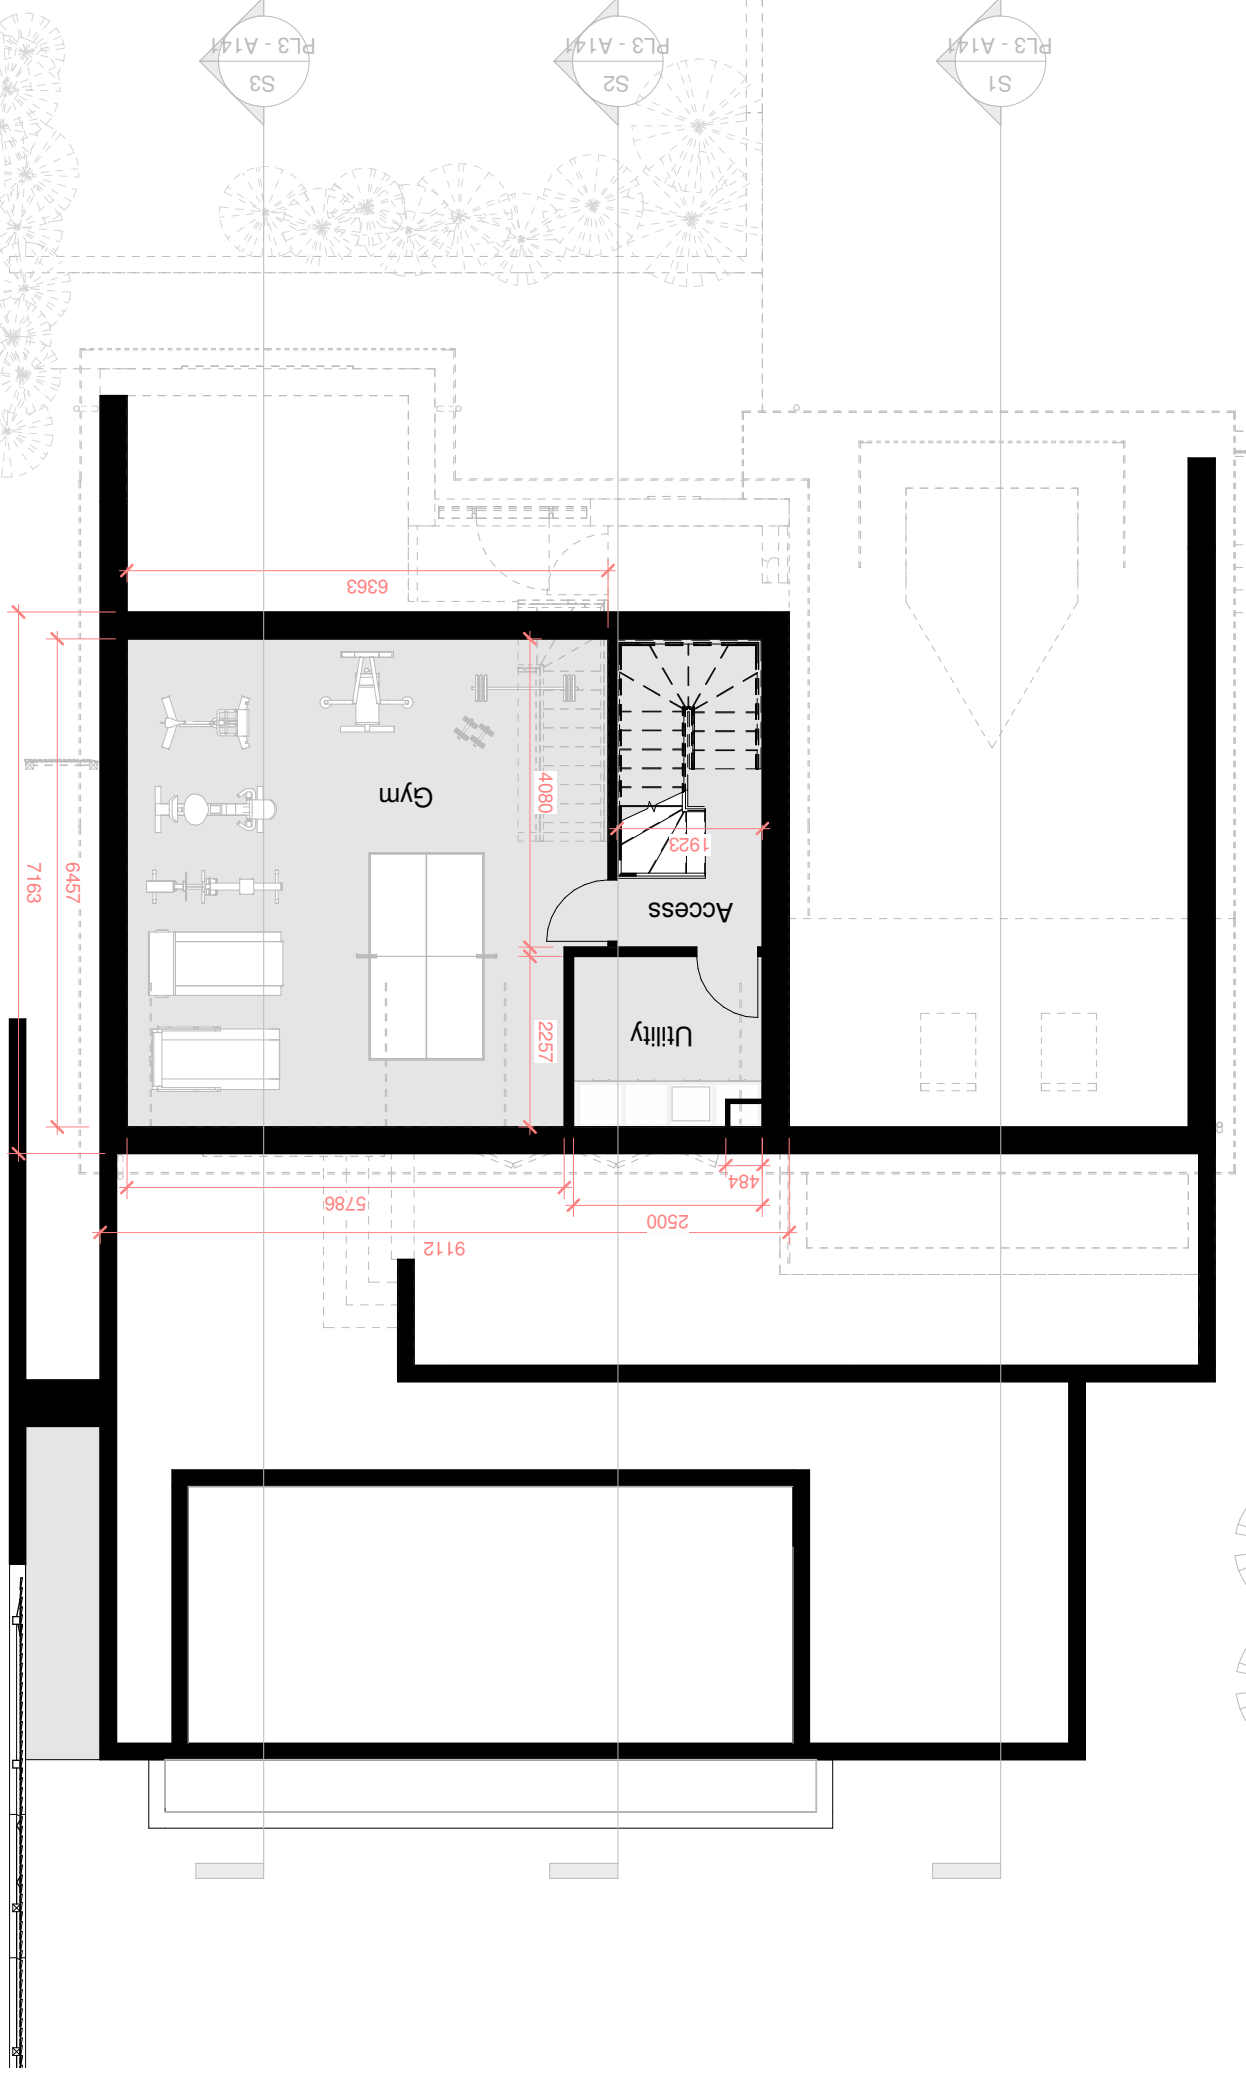


PLOT 3 - LGFL
1 : 100

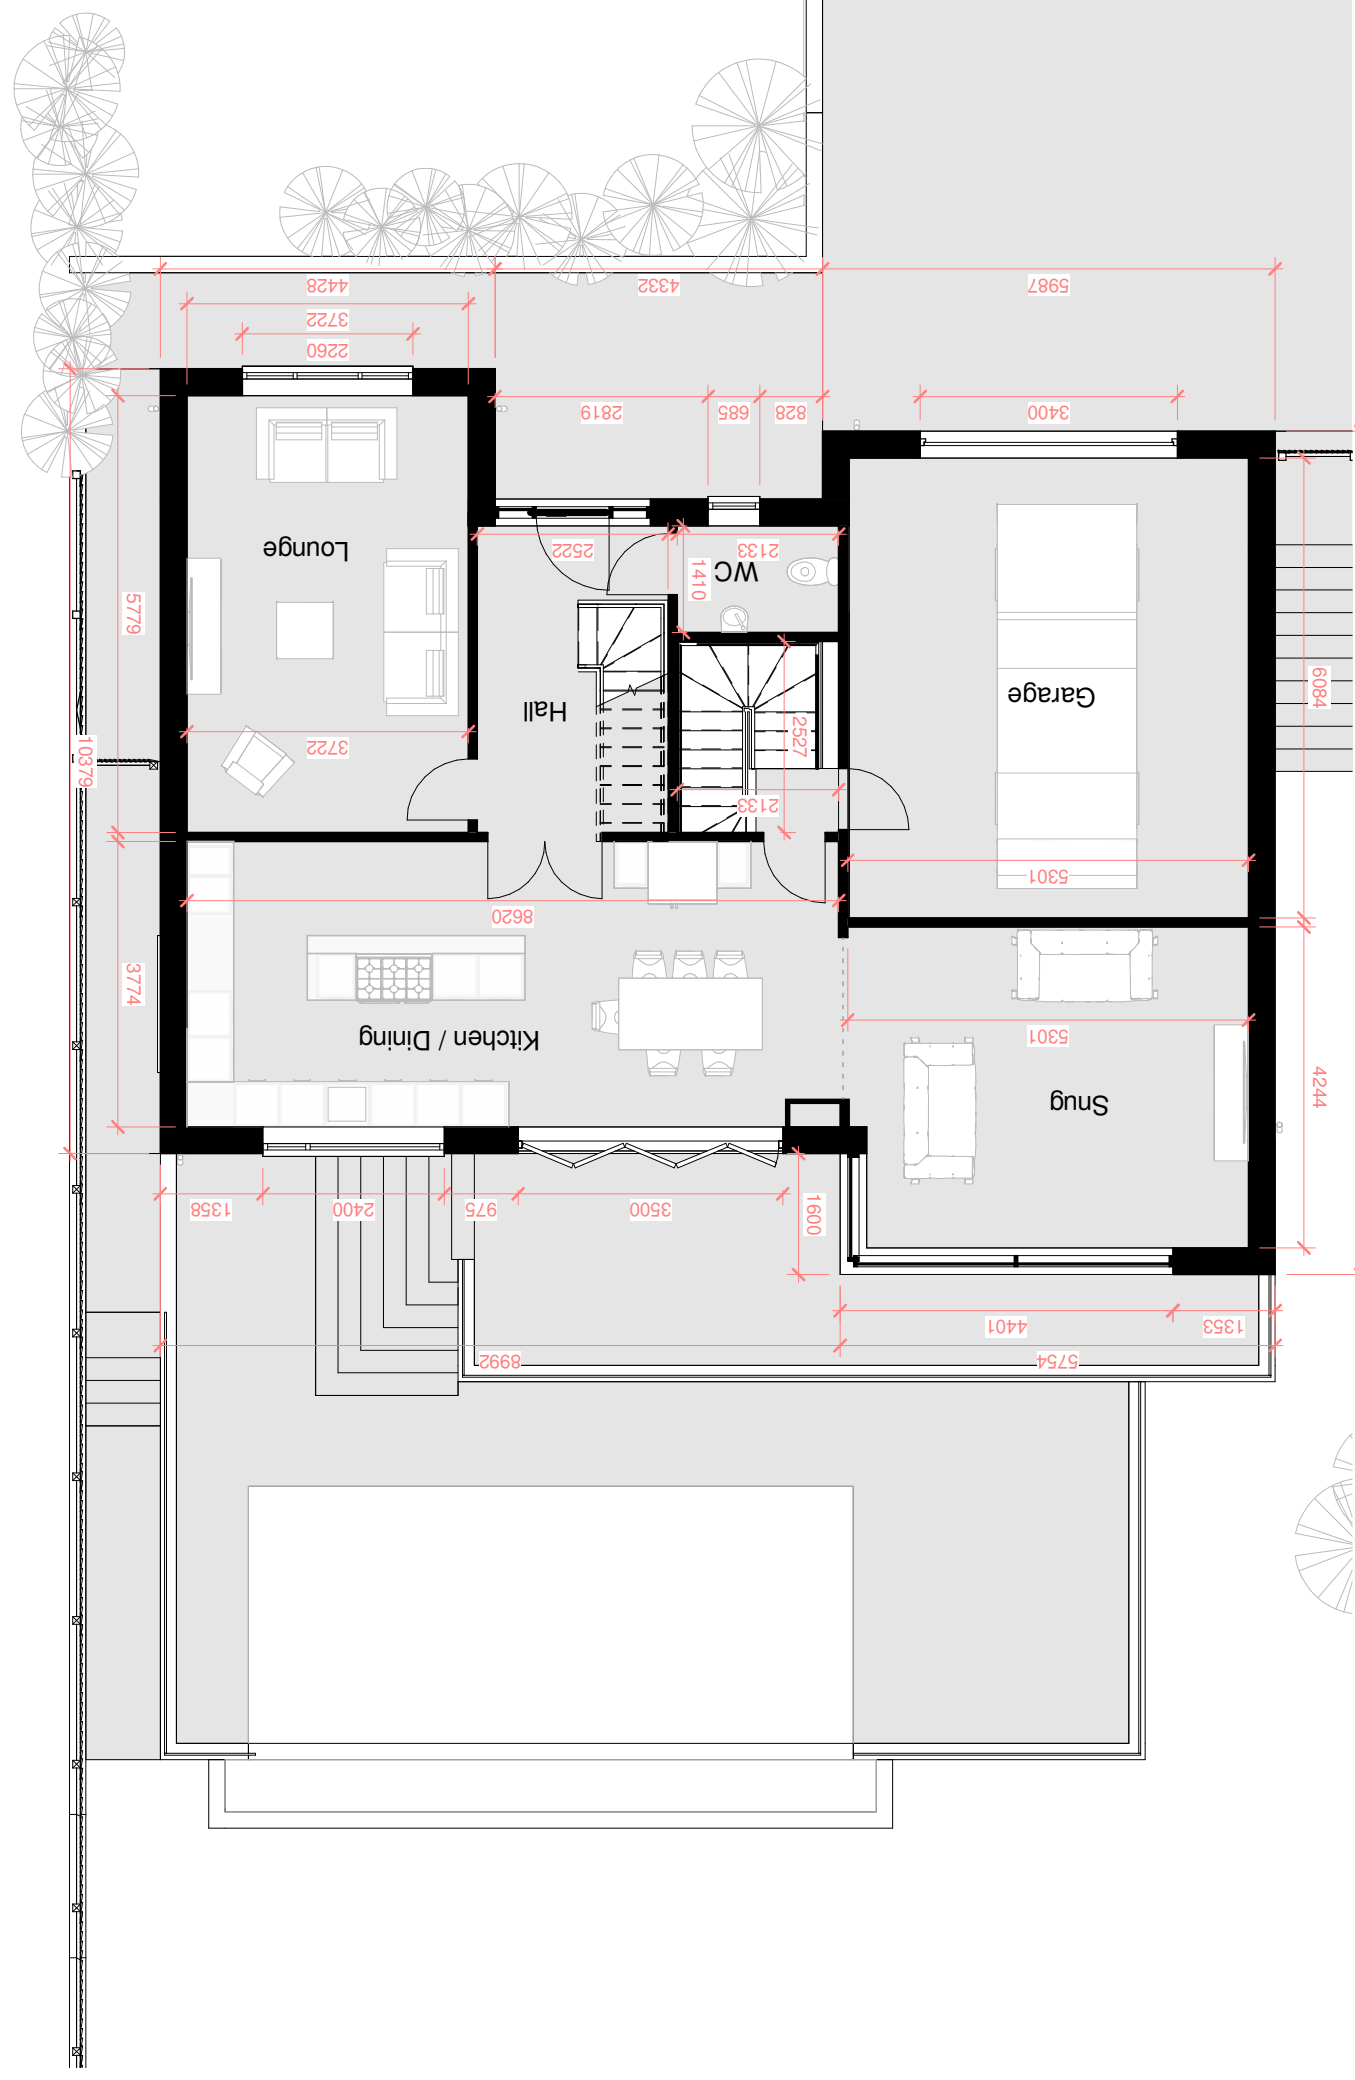


PLOT 3 - GFL
1 : 100

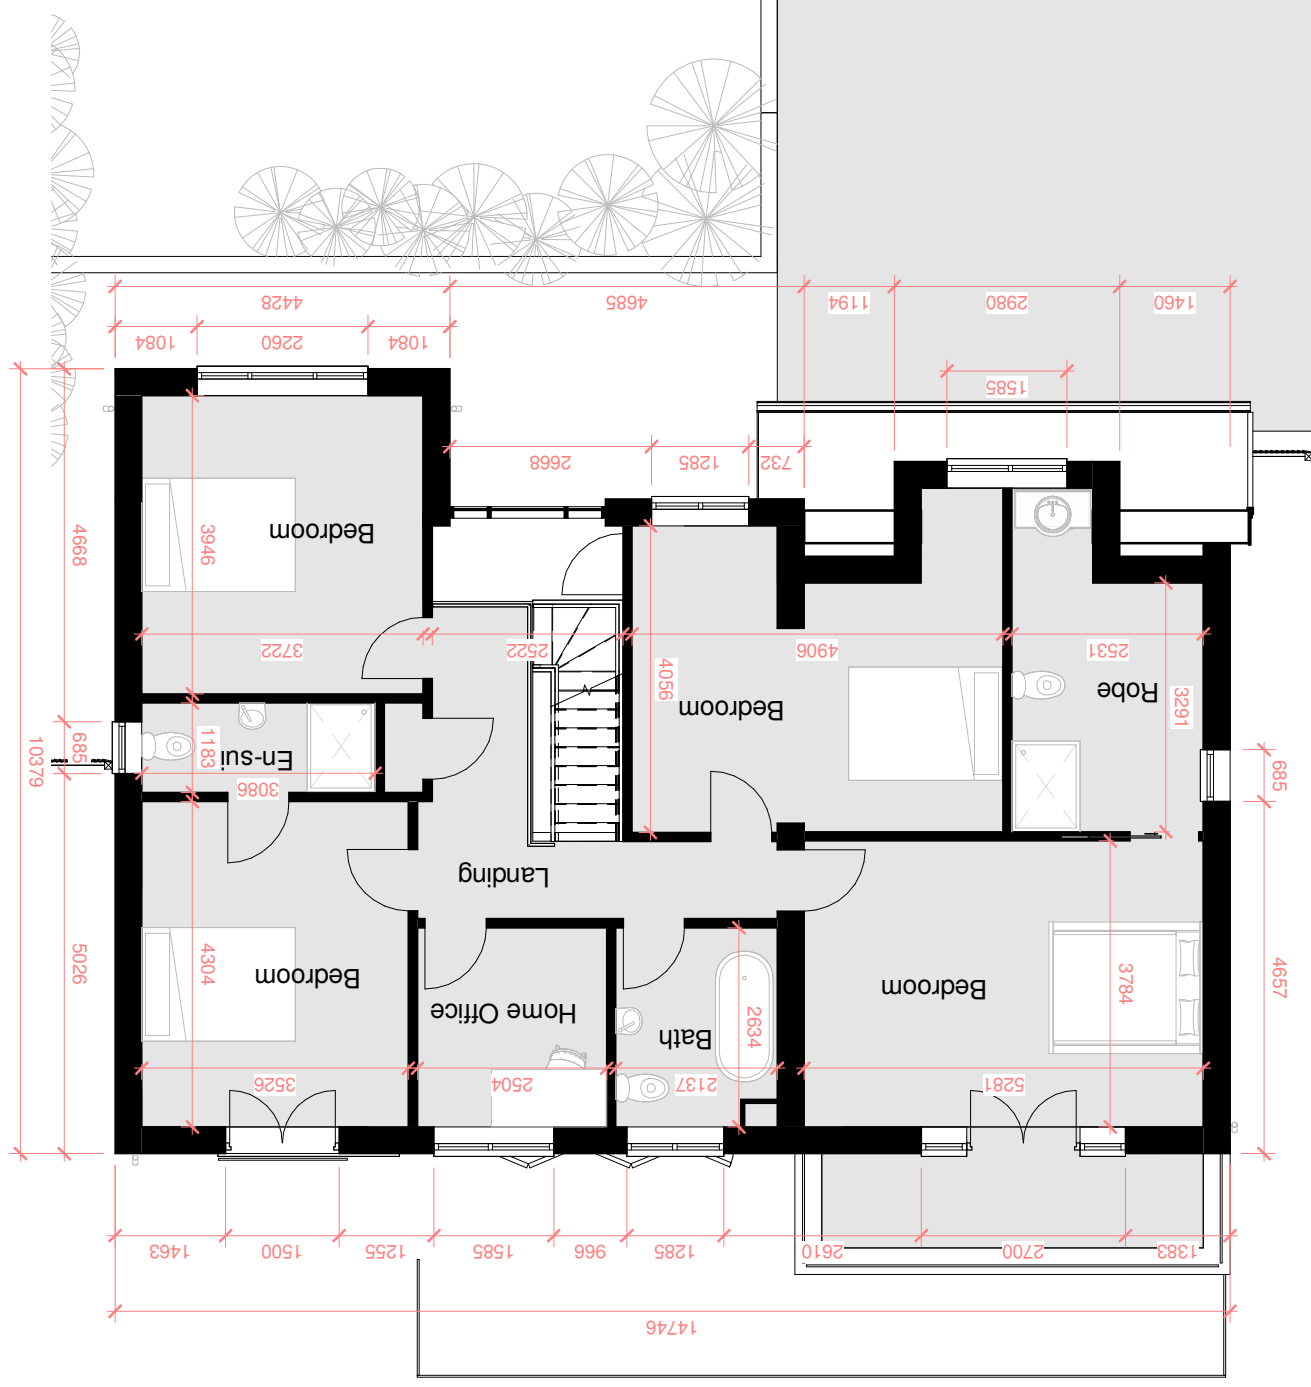


PLOT 3 - FFL
1 : 100

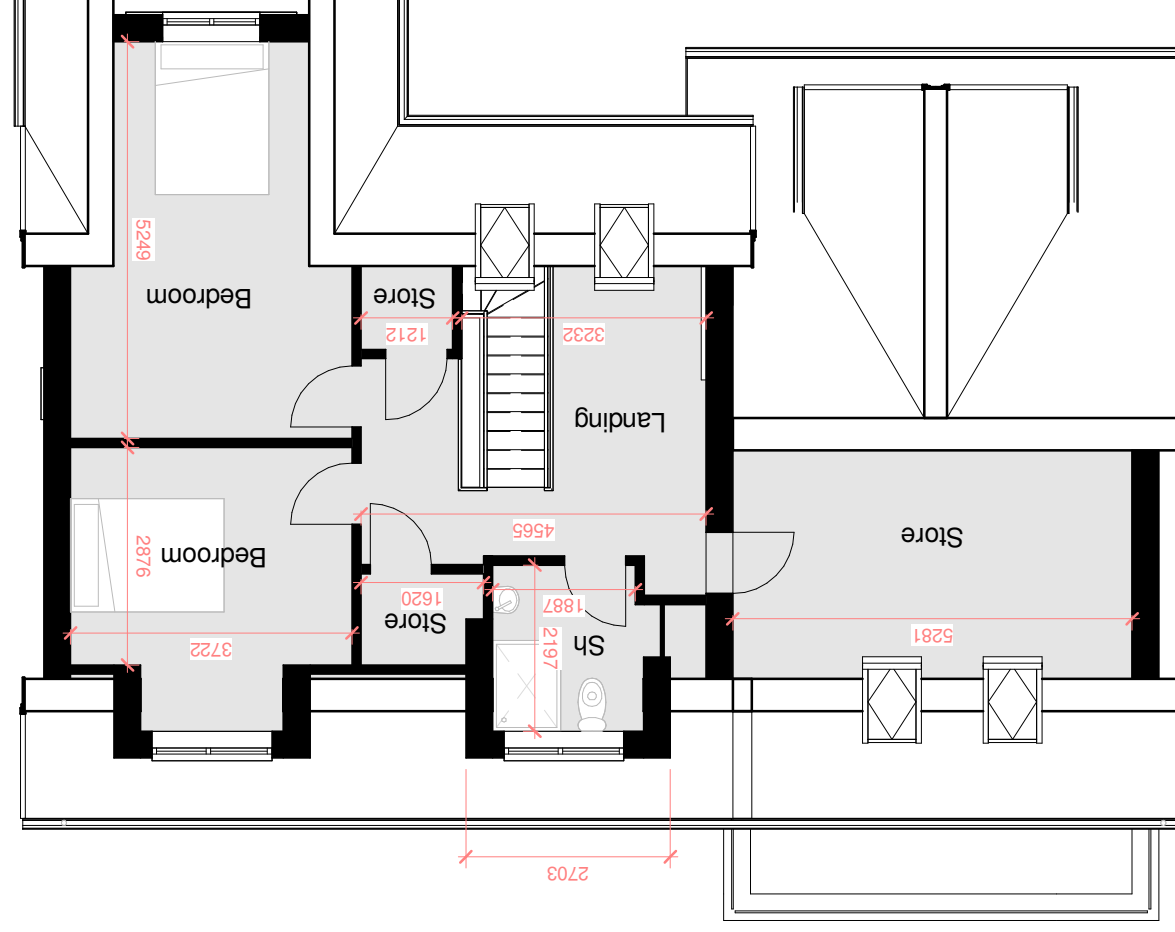


PLOT 3 - SFL
1 : 100

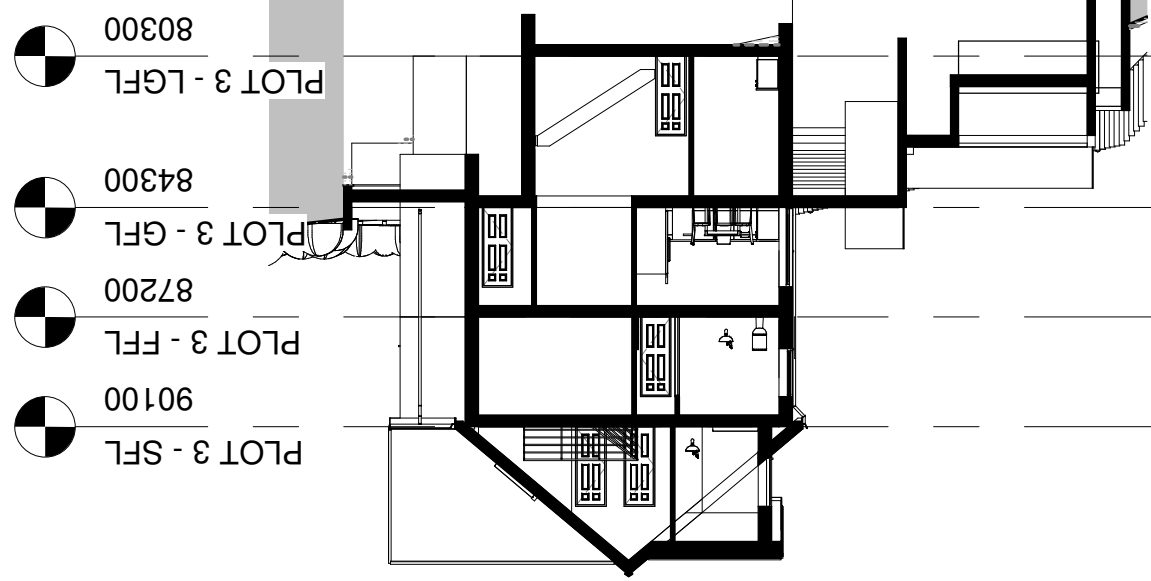

SECTION 2
1 : 200

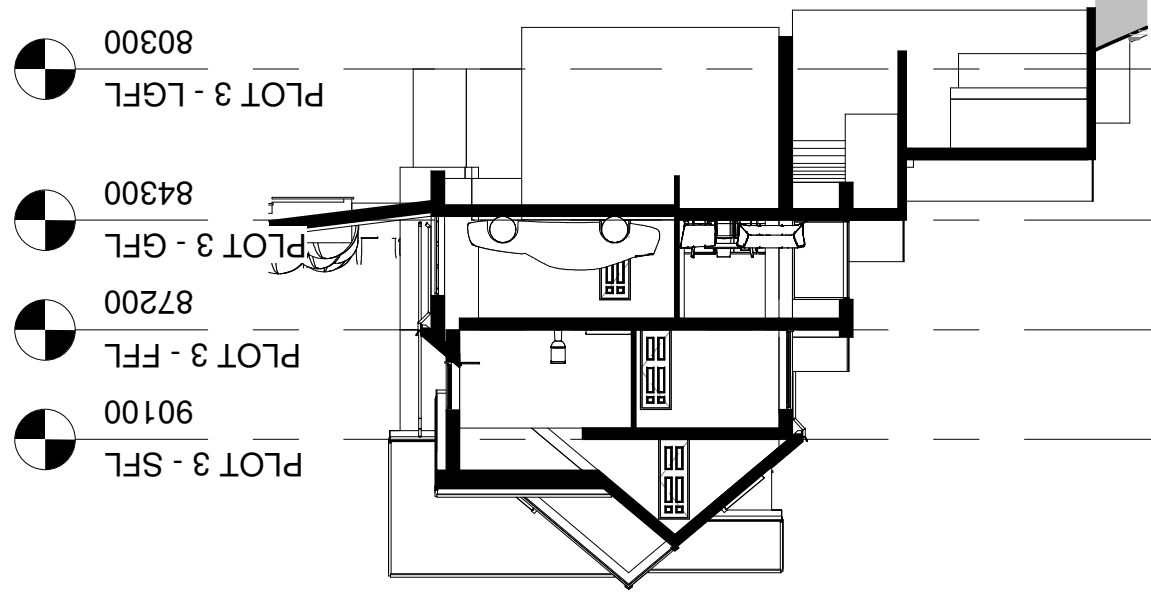

SECTION 1
1 : 200

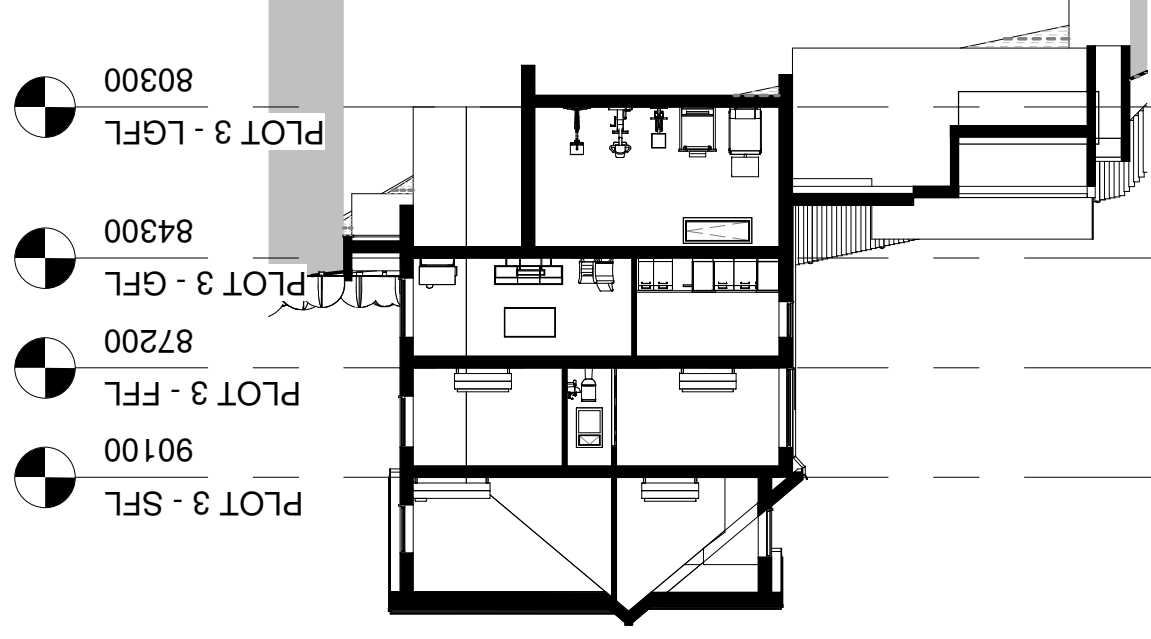

SECTION 3

[illegible][illegible]