


Superseded

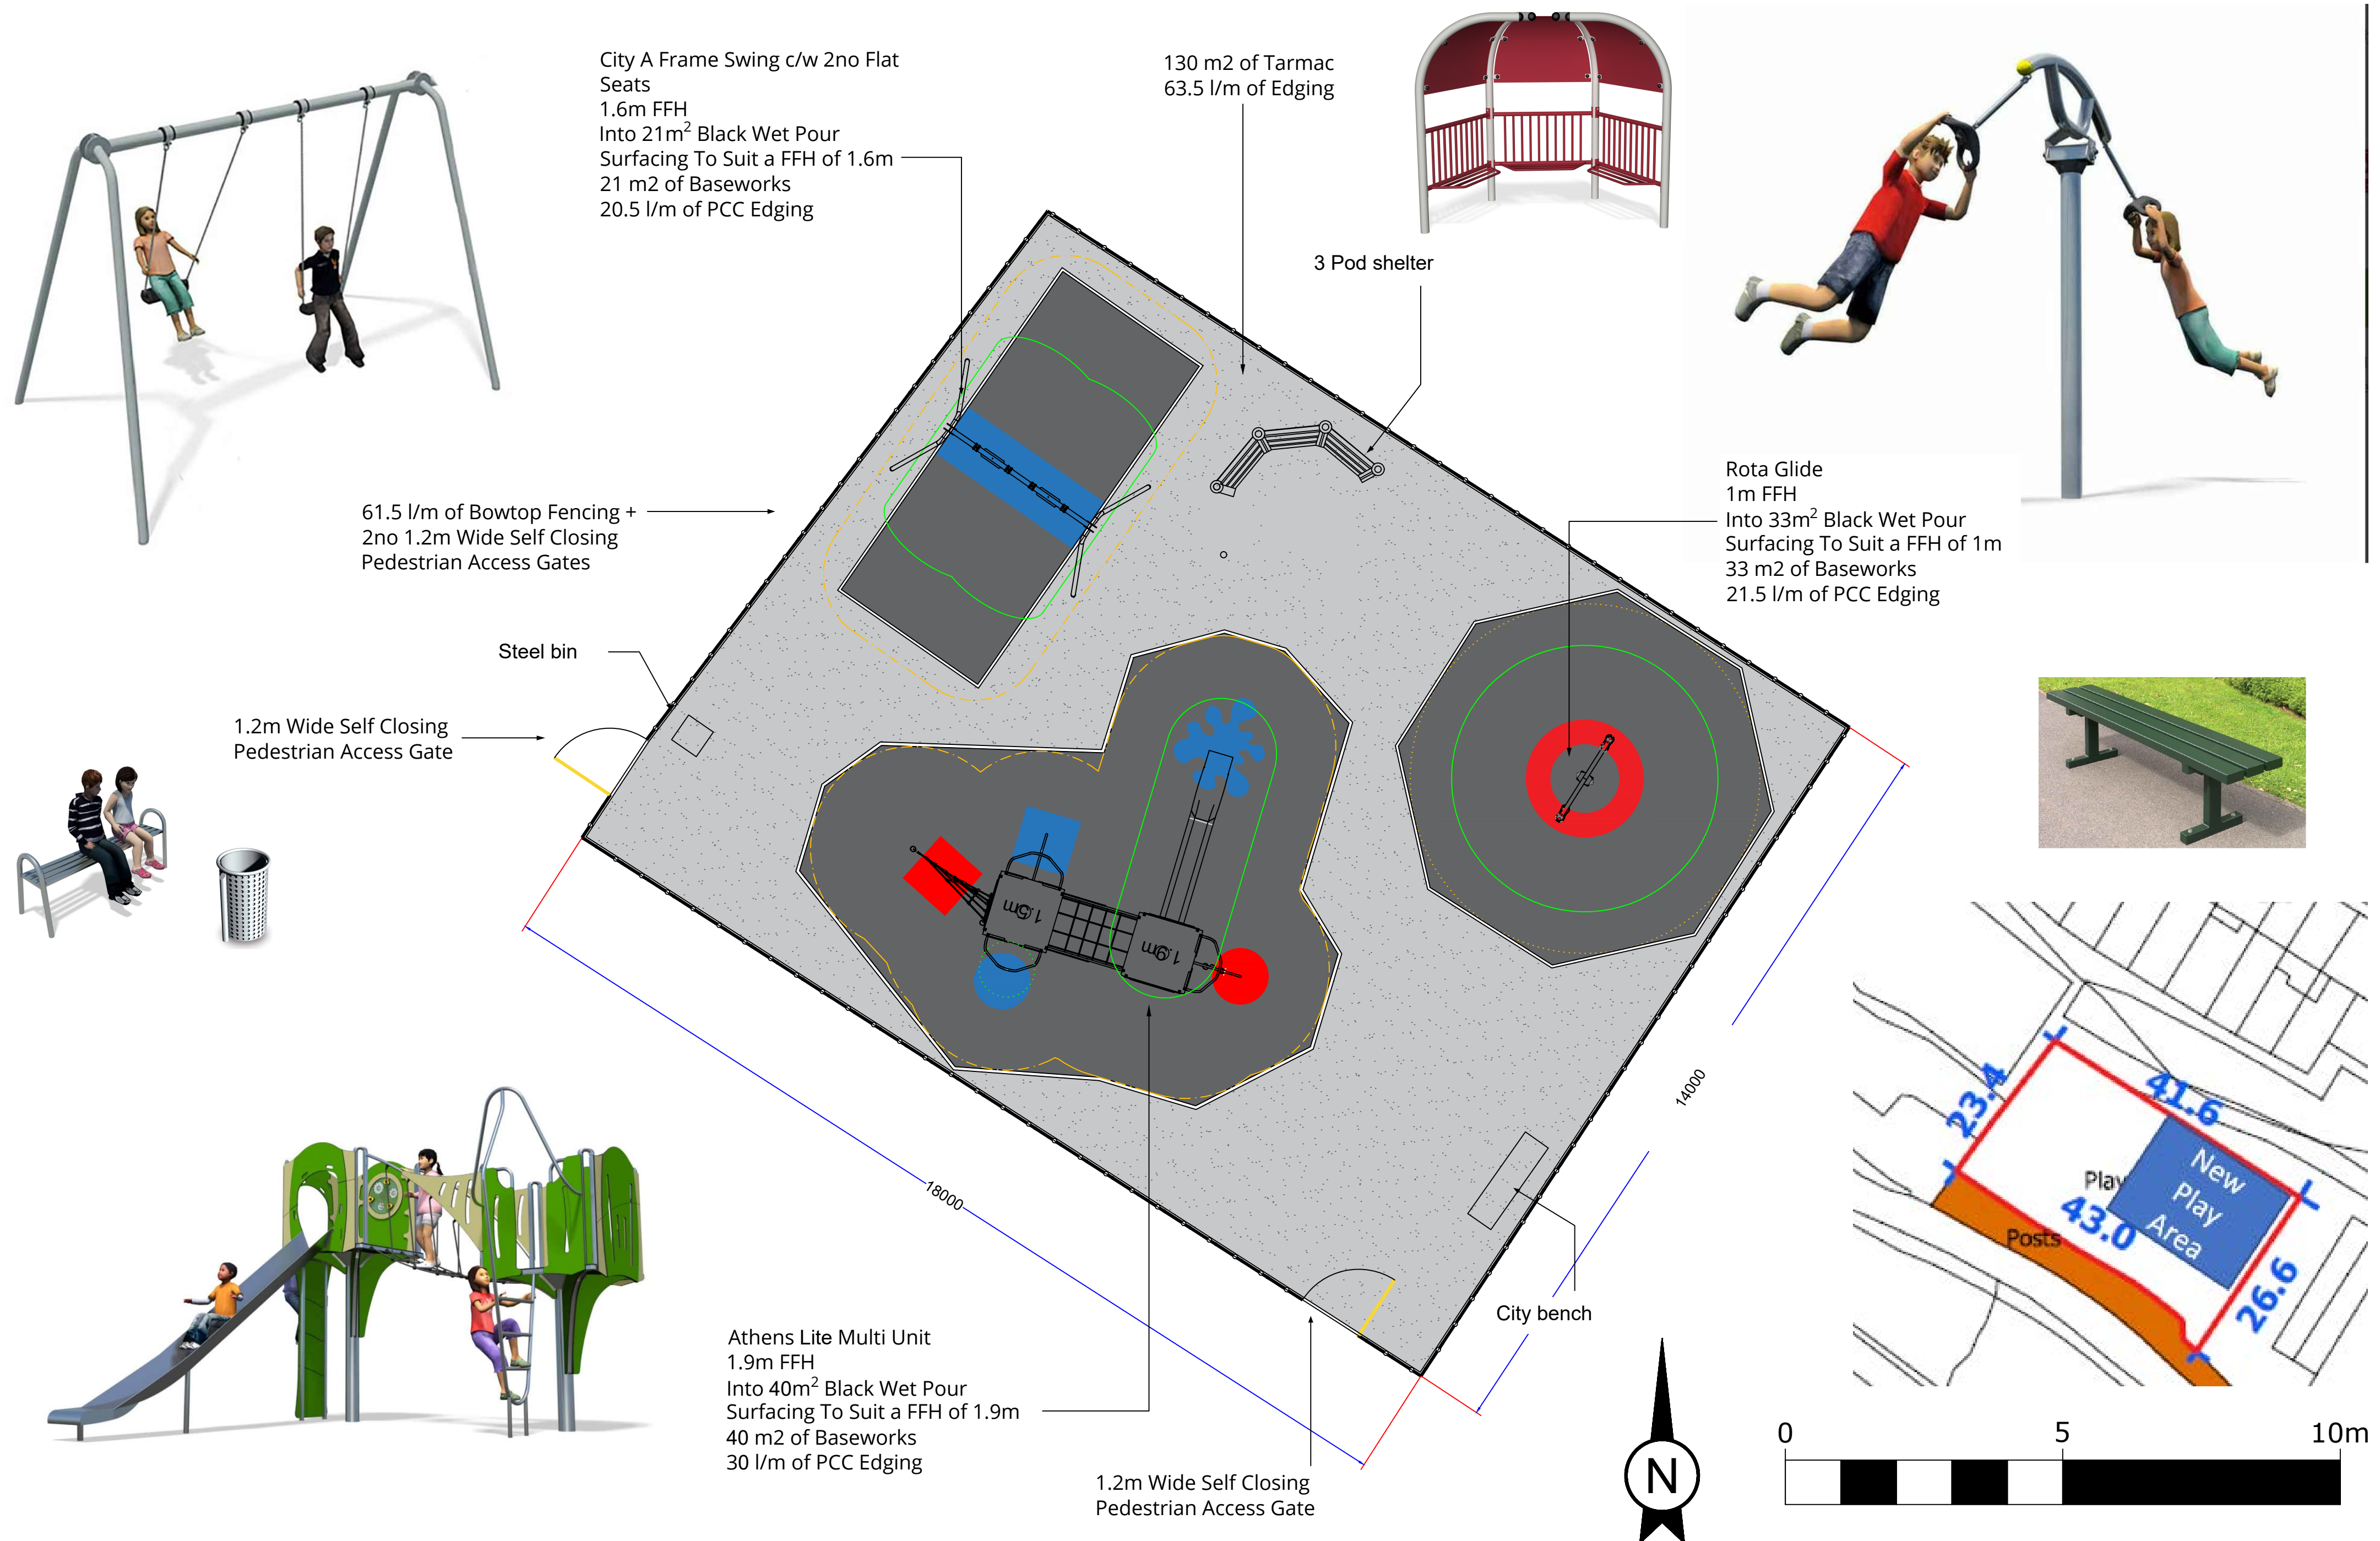

GASP Proposed Layout	Drawing Information: Date: 04/10/21		Revision: Date: 00/00/2021		Key Fallingspace — — — — — Clearance Zone — — — — — Bowtop Fencing — — — — —	sales@dragonplay www.dragonplay.co.uk 07411 465 793 07557 795 808 Britannia House, Caerphilly Business Park Van Road, CF83 3GG	
	Drawn by: C.P.S.		Version: REV1				
	Scale: 1:75 @ A2		Drawing is concept layout				