


General Notes

Drawing to be read in conjunction with all other drawings and specifications.
Do not scale off drawings. Use figured dimensions only.
All levels and dimensions to be checked on site. Any discrepancies to be immediately brought to the attention of Amorphous Design.
Responsibility cannot be accepted for alterations or changes without prior acknowledgement from Amorphous Design.

Notes

REV	NOTES	DATE	BY	AUTH
-	Planning	16.05.2022	-	JS

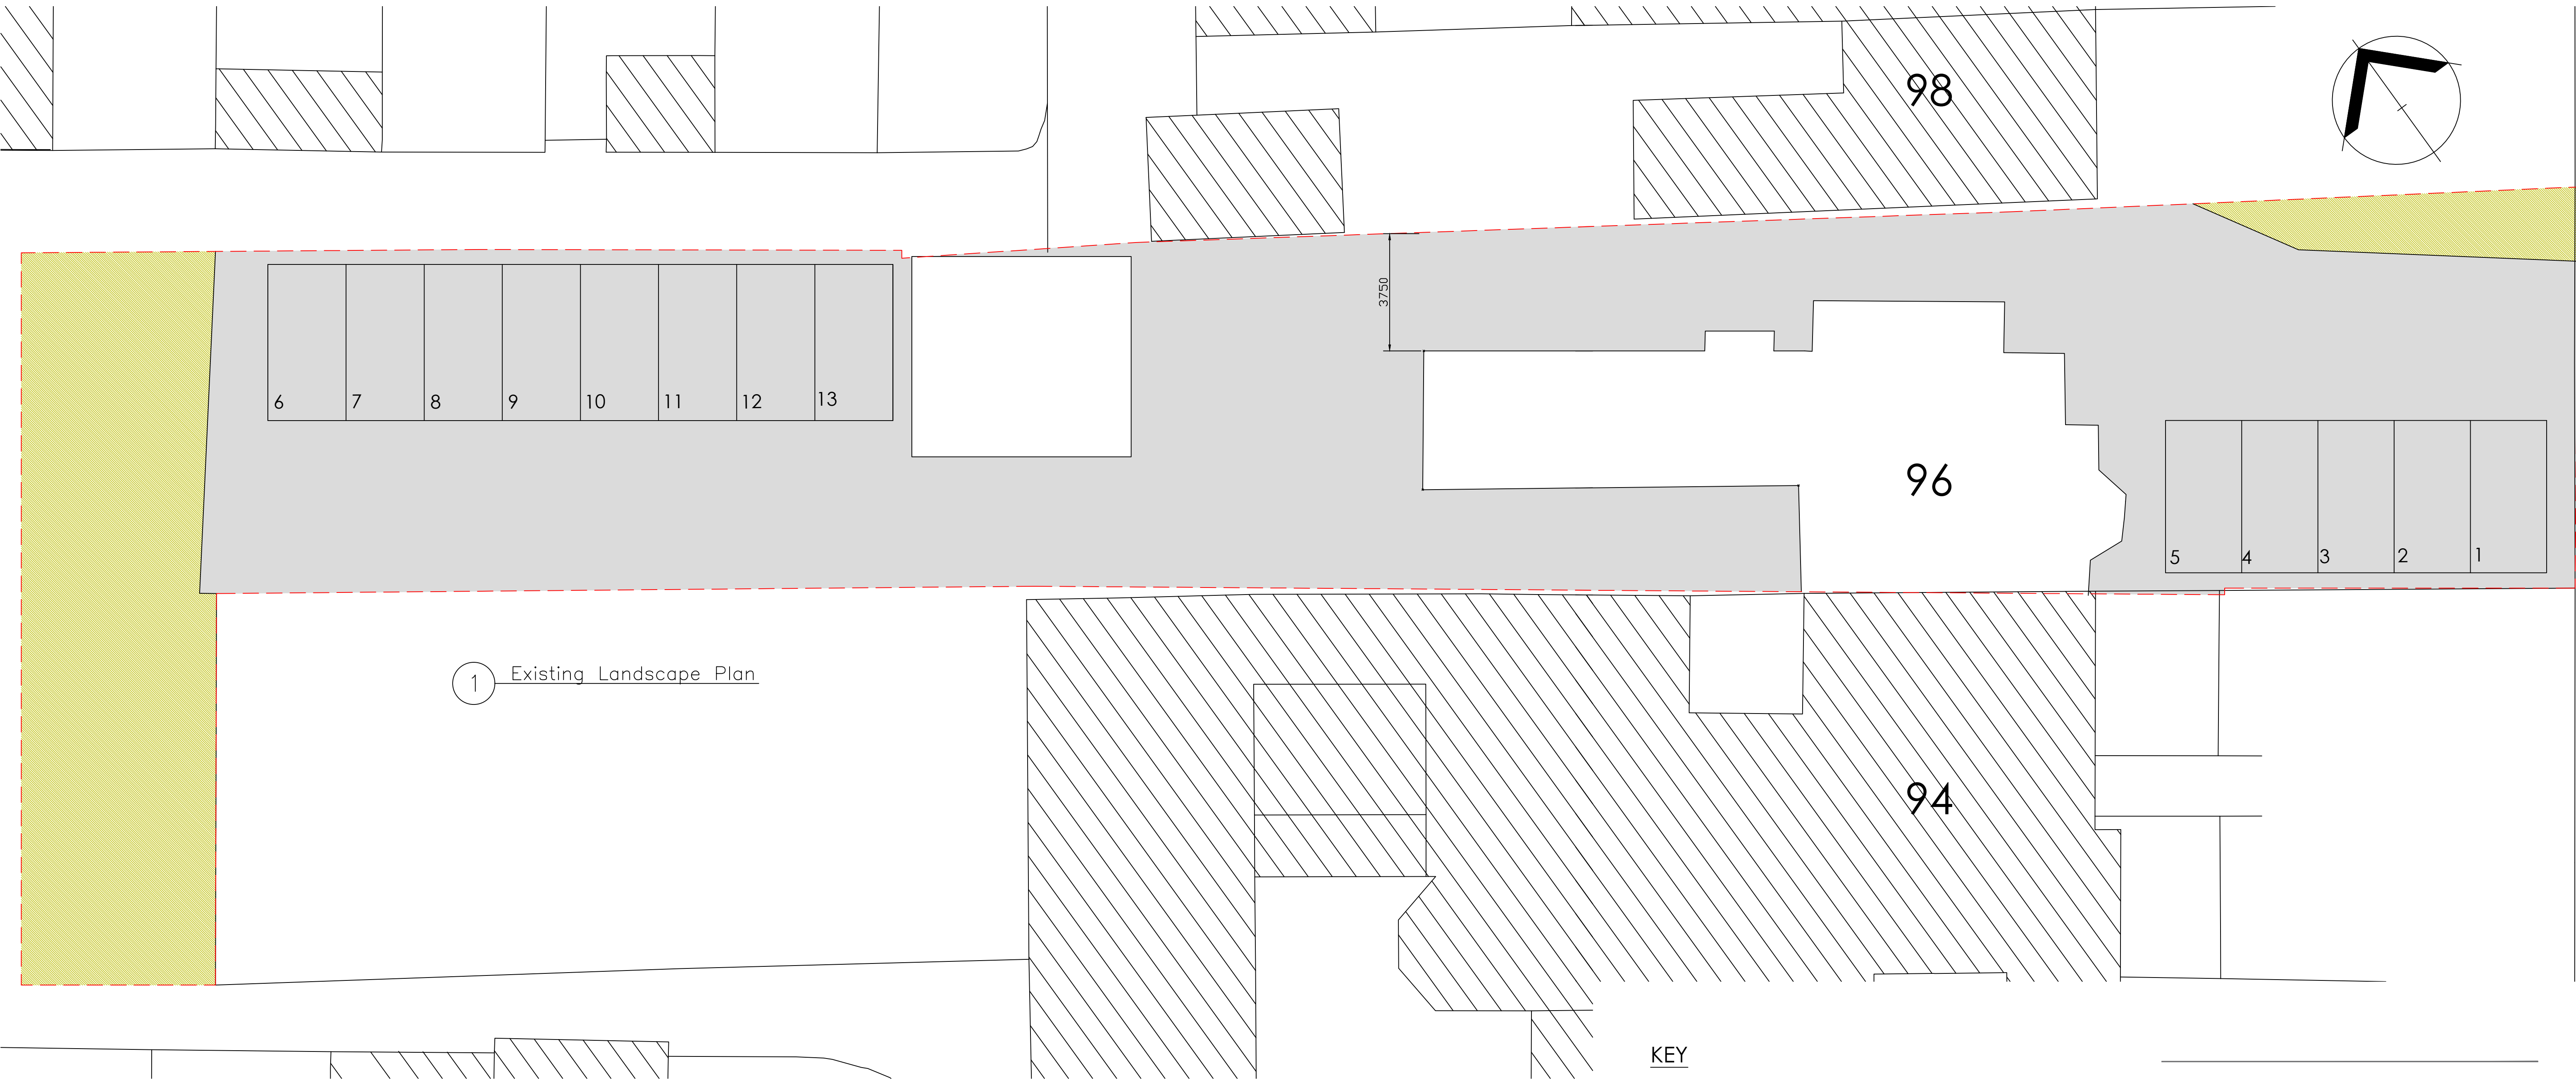

Please Note
This application:
1. Supersedes the withdrawn application, ref: P2021/1112.
2. Incorporates comments made by the Highways and Drainage Officer and other consultants.

KEY

- Hardstanding: concrete
- Unkempt overgrowth

The boundary treatments are brick and concrete walls. These will be made good and reused.

The proposed planning application has been modified addressing the proactive comments by the Planning Officer, Ms. Helen Bowen, ref: Q2021/0133, 01.09.2021.

AMORPHOUS DESIGN

architecture interiors
44 Pitcairn Road, Mitcham, CR4 3LL
+44 (0) 203 322 8568
jay@amorphous-d.com
www.amorphous-d.com

Planning

TITLE Existing Landscape Plan

96 Gnoll Park Road, SA11 3DD.

SCALE AT A1:	SCALE AT A3:	DRAWN	ISSUED
1:50	1:100	AD	AD
JOB NO.	DRAWING	REV	
MAY 2022	870	A1-102	-

Amorphous Design Ltd