


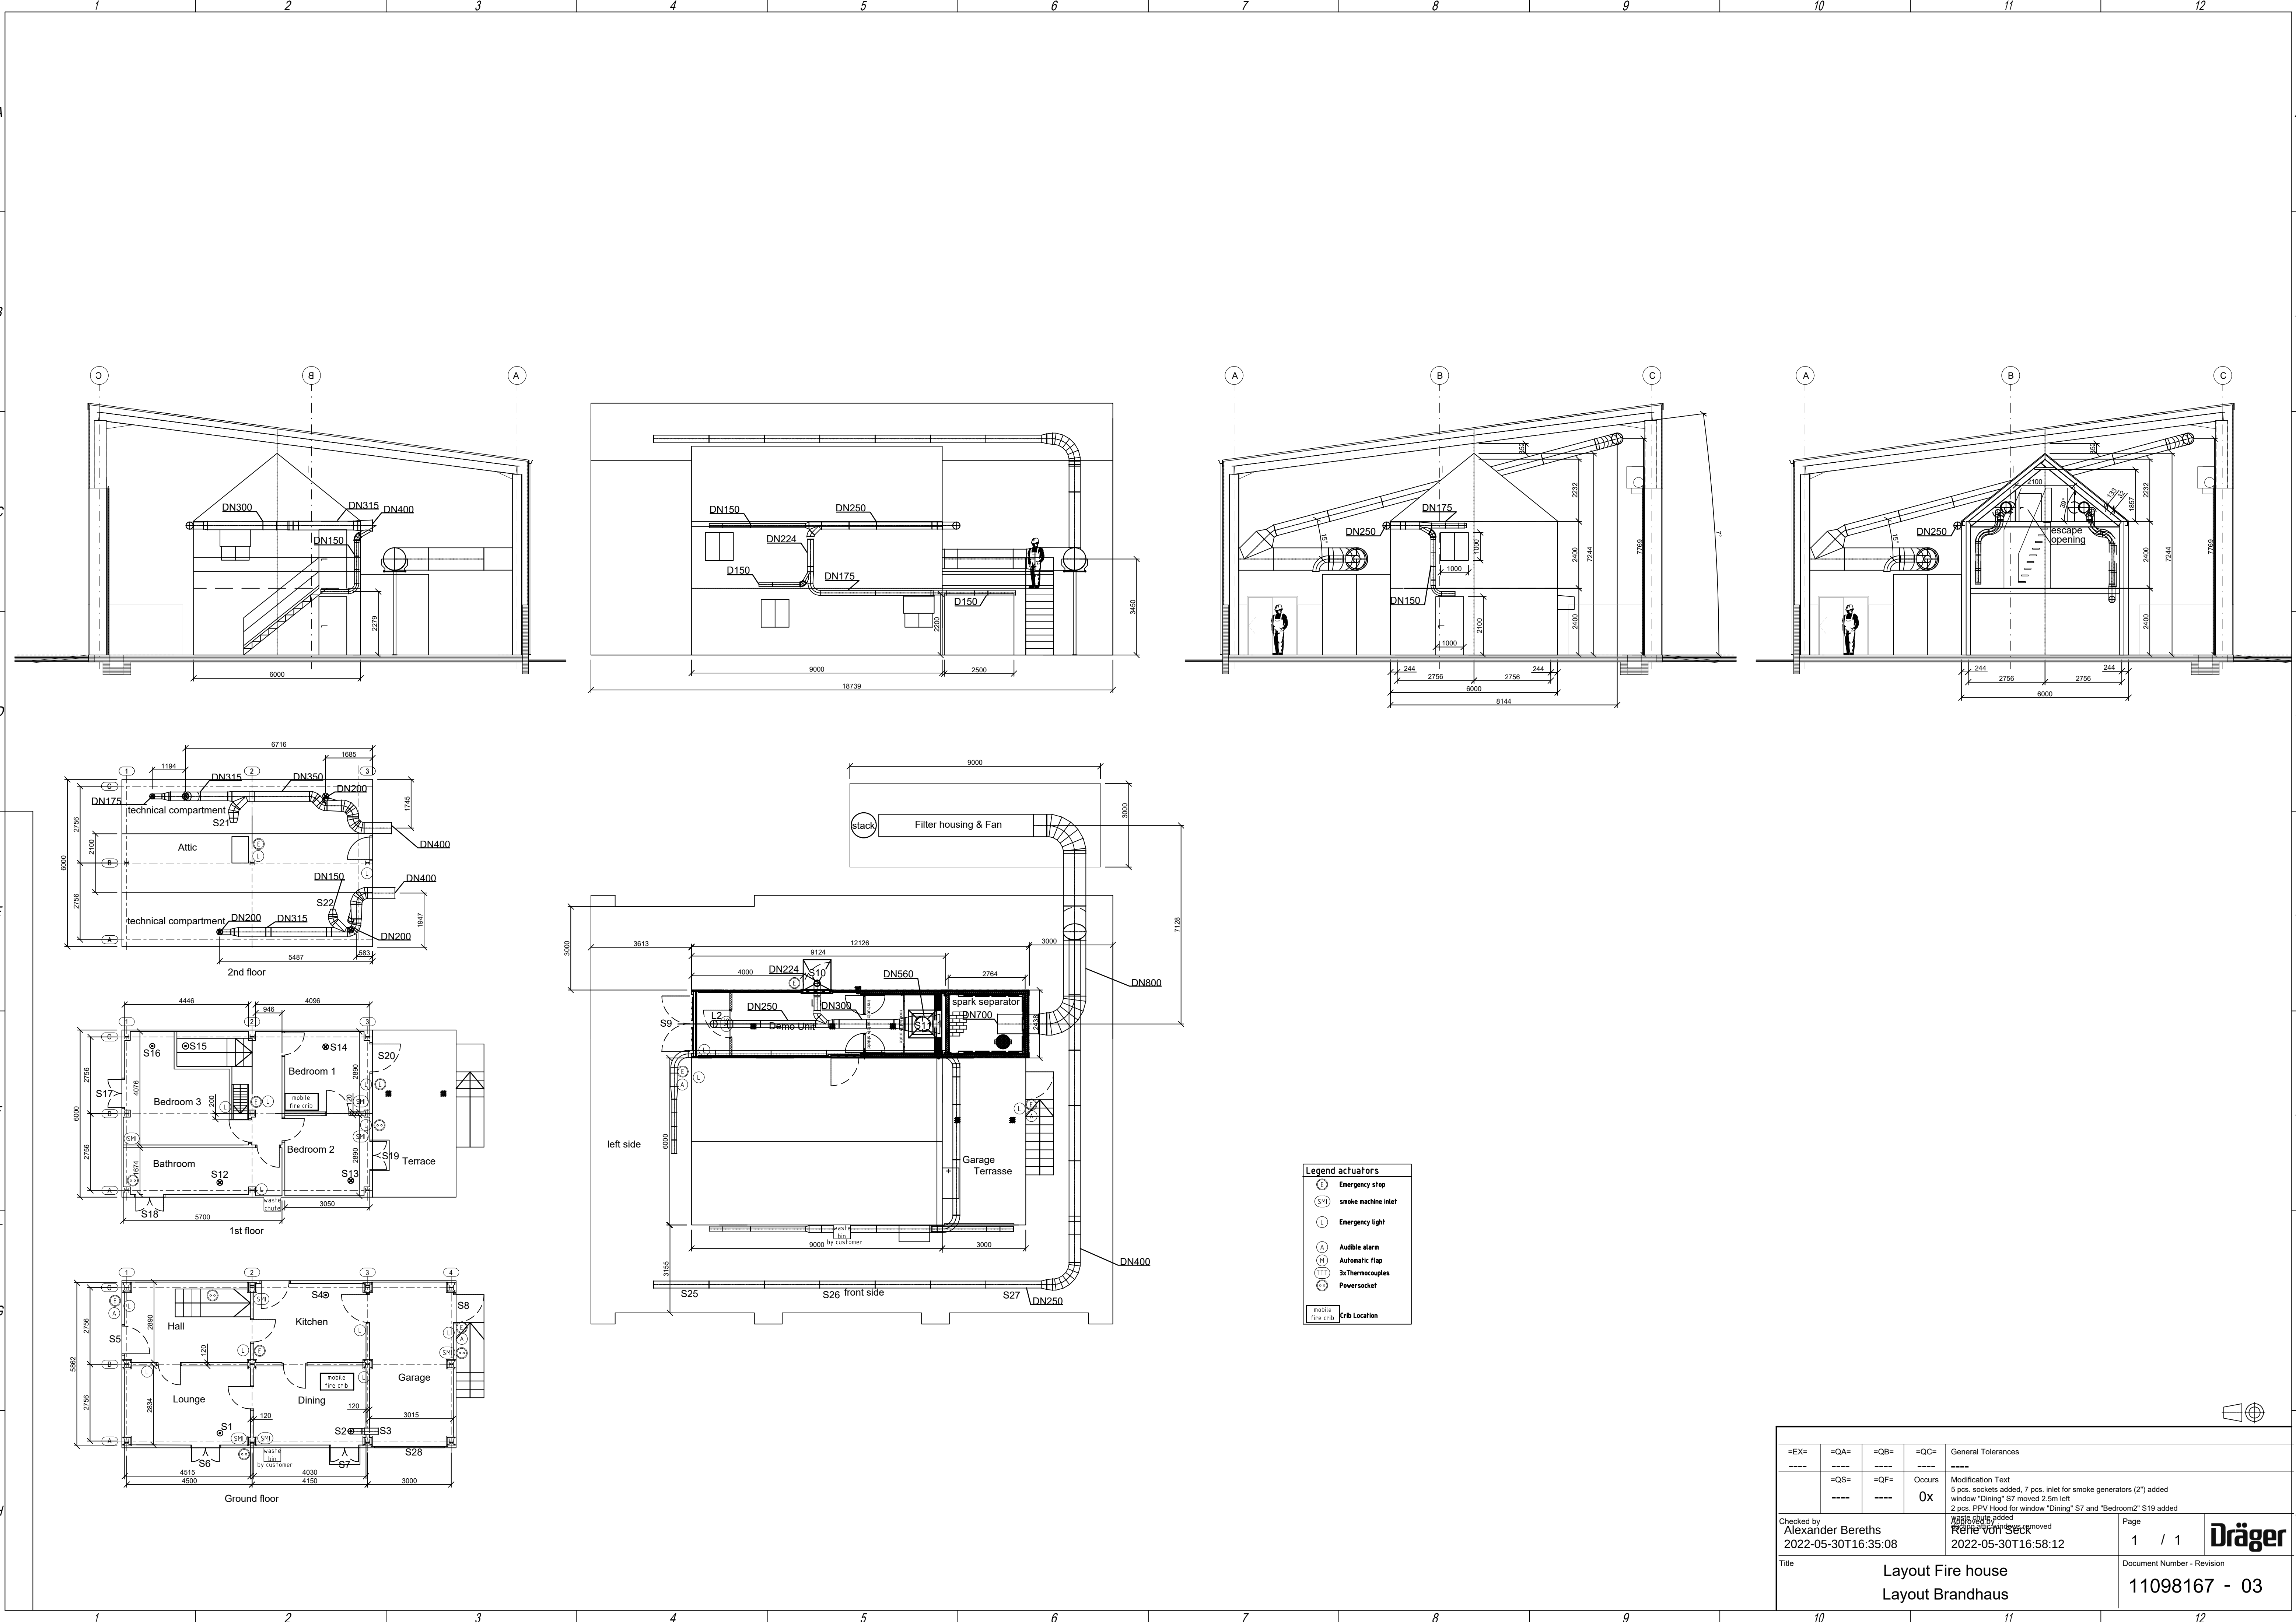

=EX=				General Tolerances	
----				-----	
				Modification Text	
				5 pcs. sockets added, 7 pcs. inlet for smoke generators (2") added	
				window "Dining" S7 moved 2.5m left	
				2 pcs. PPV Hood for window "Dining" S7 and "Bedroom2" S19 added	
Checked by Alexander Bereths 2022-05-30T16:35:08				René von Seck 2022-05-30T16:58:12	
Title				Layout Fire house Layout Brandhaus	
				Page 1 / 1	
				Document Number - Revision 11098167 - 03	

