


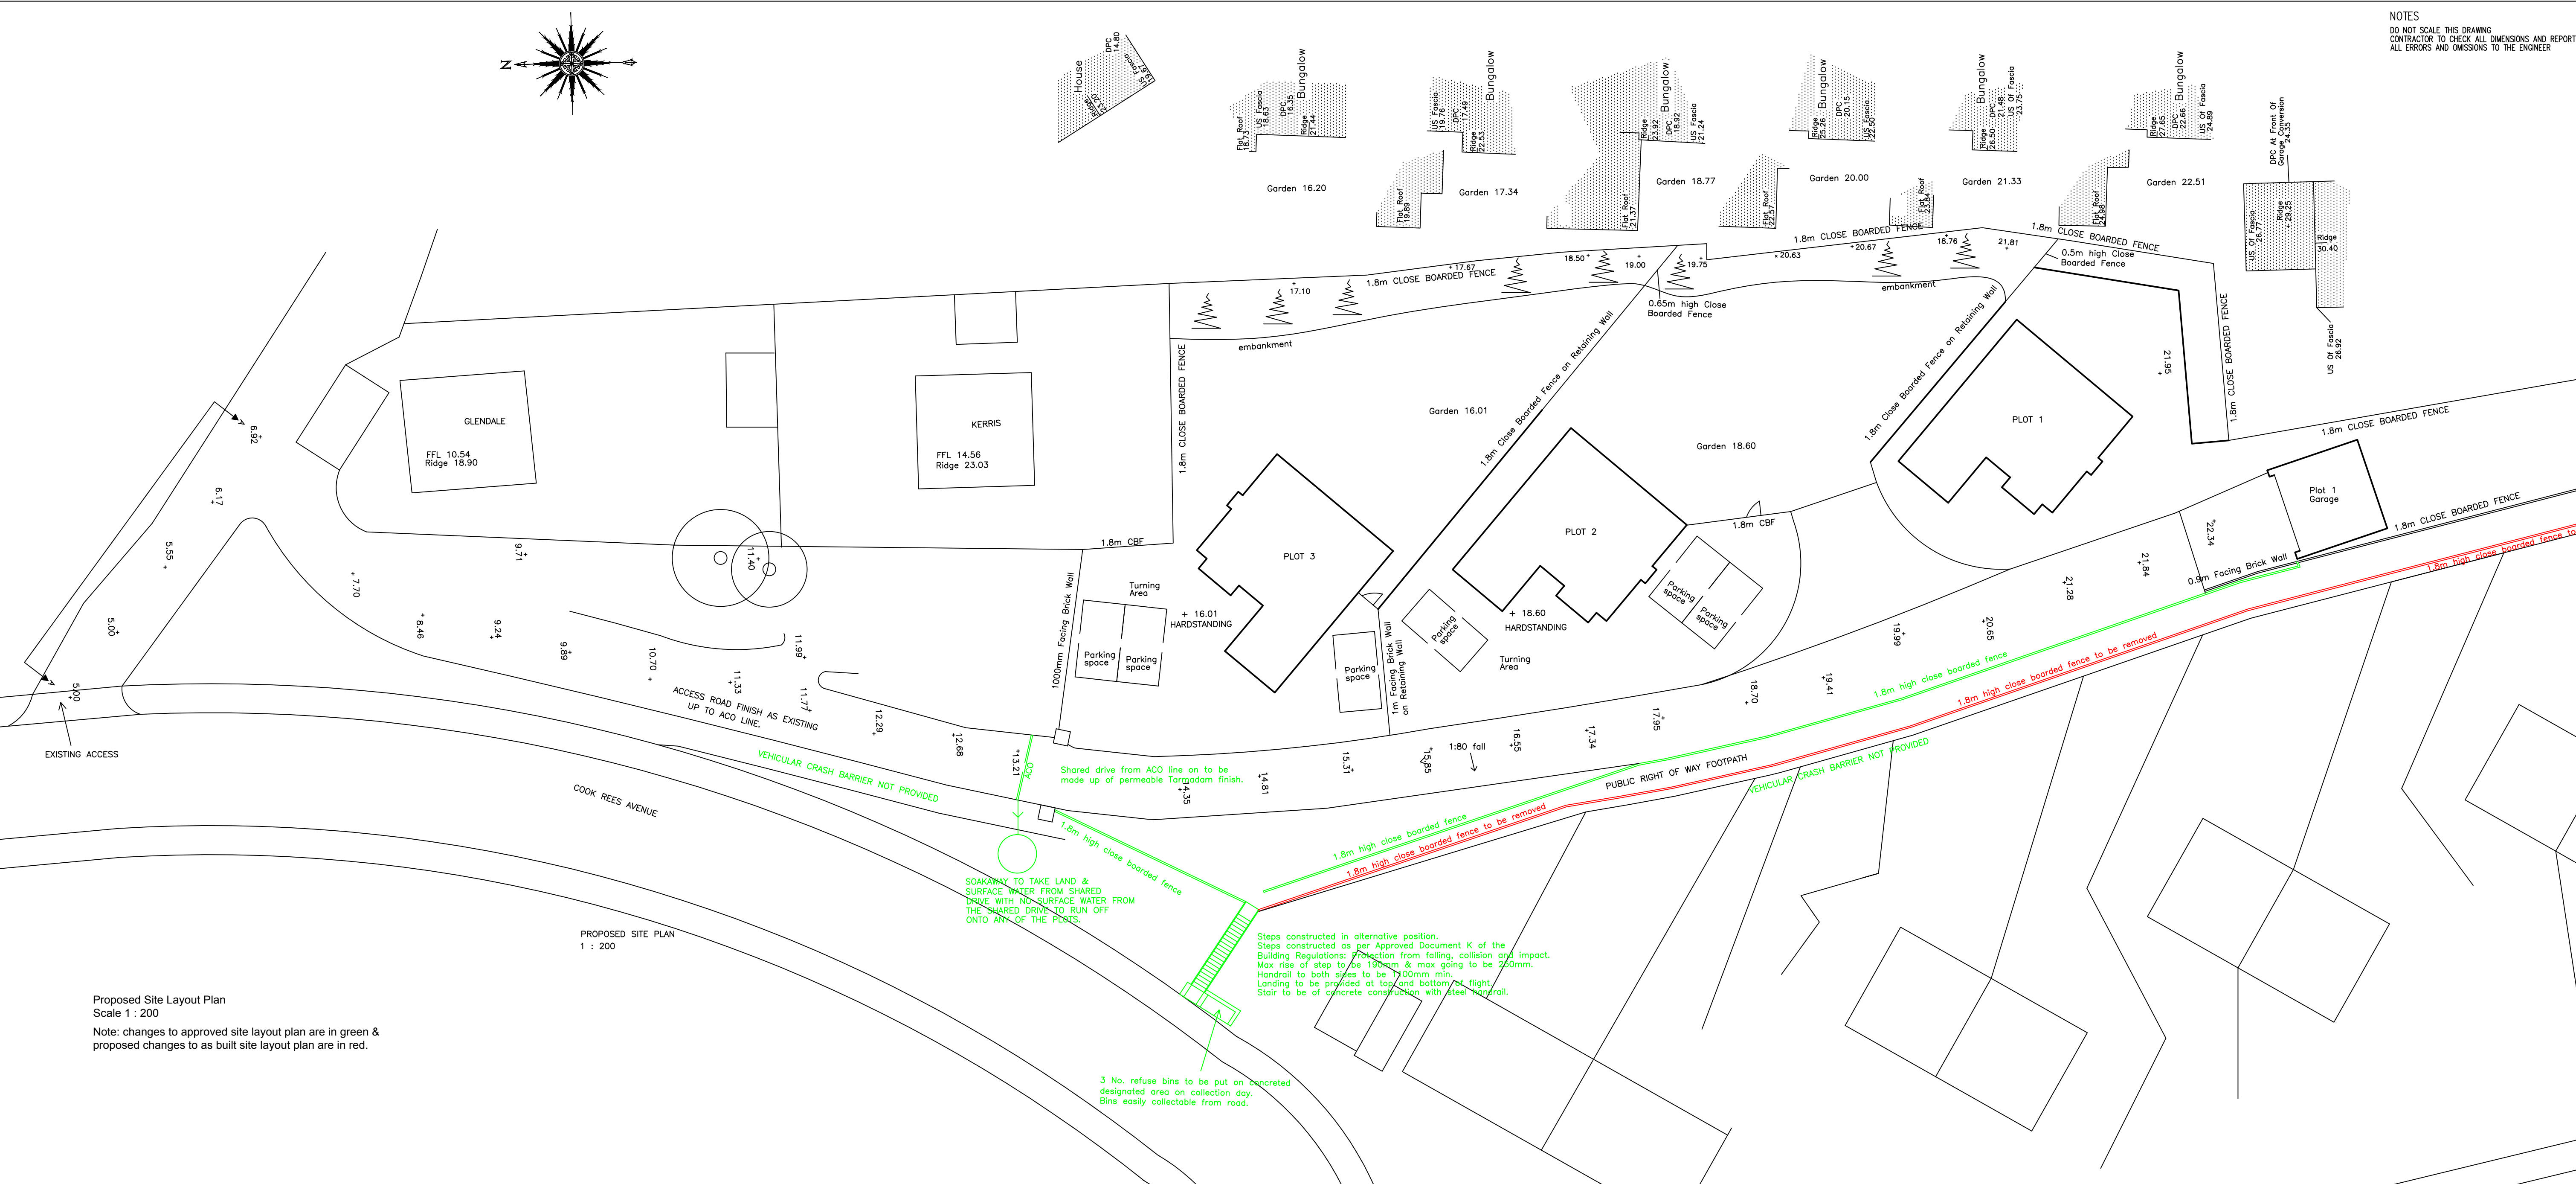

NOTES
DO NOT SCALE THIS DRAWING
CONTRACTOR TO CHECK ALL DIMENSIONS AND REPORT
ALL ERRORS AND OMISSIONS TO THE ENGINEER



JAREWBRIDGE
DEVELOPMENT SERVICES
Architectural Design +
Quantity Surveying

5 Chapel Street, Mumbles, Swansea SA3 4NH

web: www.jarewbridge.com
email: info@jarewbridge.com
tel: 01792 360606
Adam: 07790 762443 John: 07775 595410

Client
Mr. D. Pickering

Project
Land Adjacent to
Cook Rees Avenue
Neath

Drawing Title
Proposed Site Layout Plan.

Issue
PLANNING

Project No. 07.22.CRA	Drawing No. 07.22.CRA.D3
Scales 1:200	Date 28.07.22
Drawn APR	Checked JAR
Sheet Size A1	Revision A