


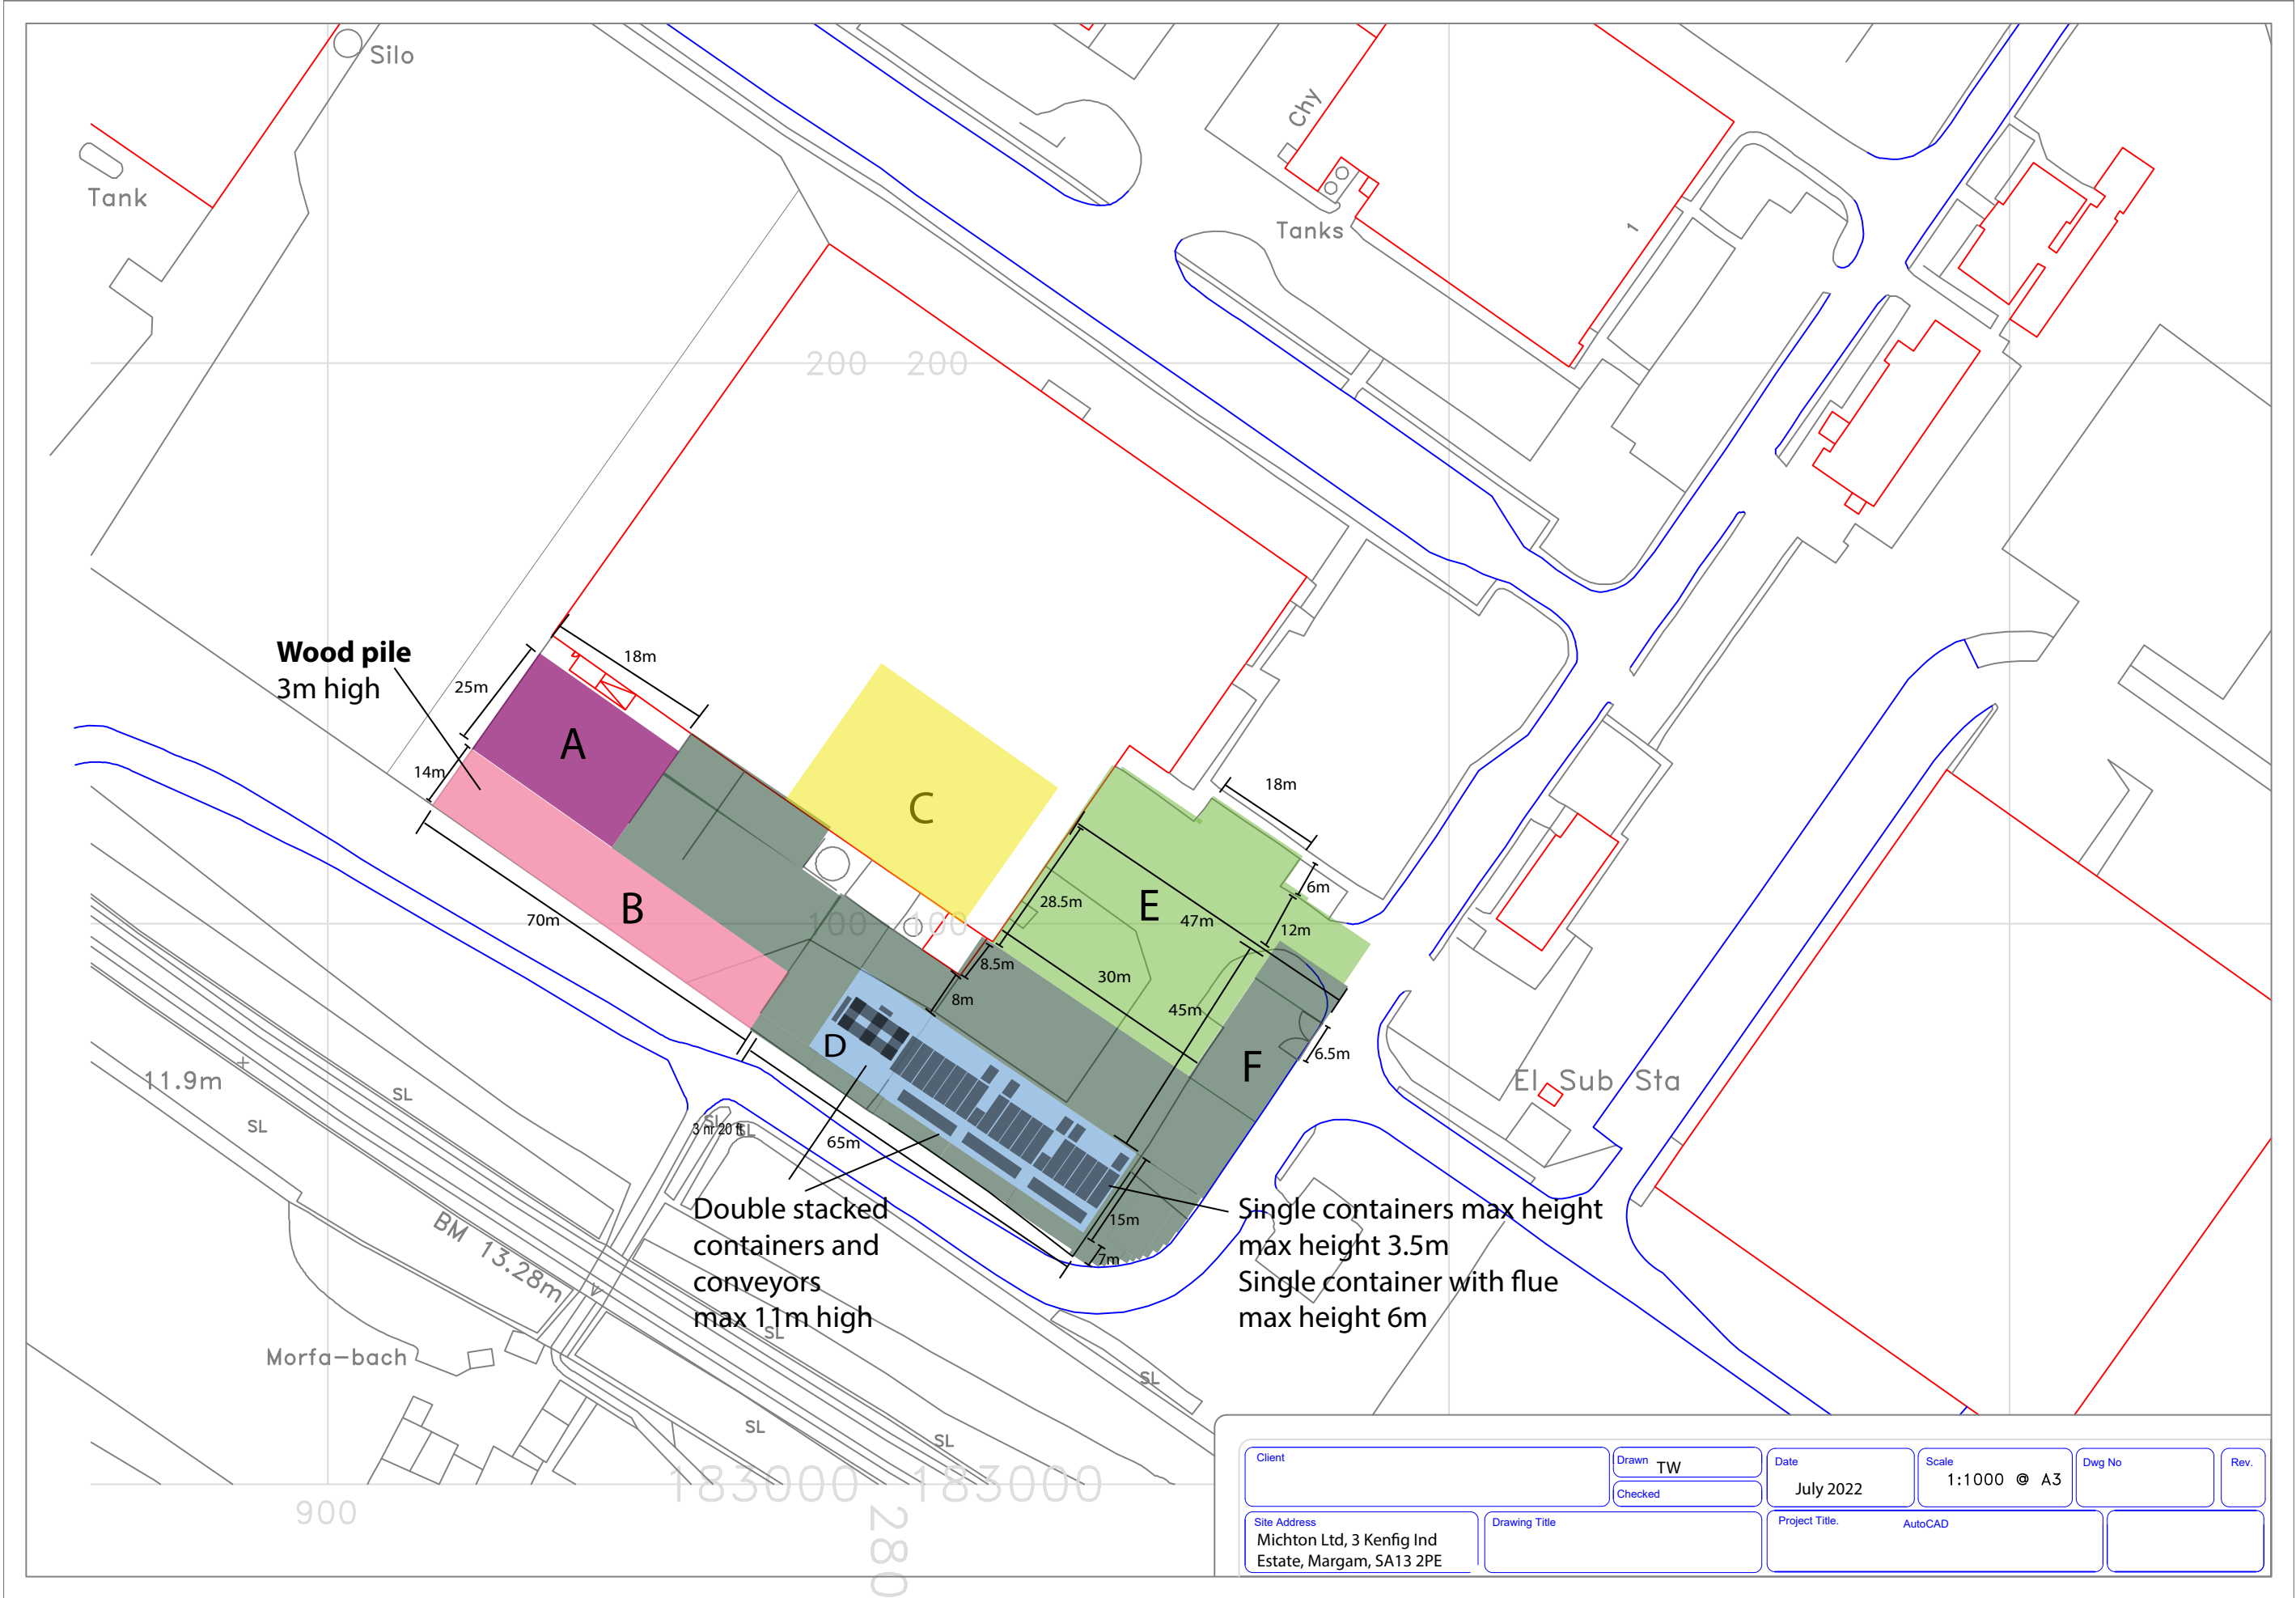

A- Wood Chipping Area - 450m²
B- Round Wood Pile - 980m²
C- Internal Chip Store & Sieving

D-Wood Drier
E-Vehicle Parking - 1500m²
F-Vehicle Access