

# Superseded

CONCEPT DESIGNS

DRAWING STATUS

PROJECT

TITLE

CLIENT

DRAWN BY

DATE

SCALE (@A3)

PROJECT NO.

GOCD GK101

As indicated

DRAWING NO.




S001

REV


P2

GO CONCEPT DESIGNS, 9 DARWIN RD, PORT TALBOT, SA12 6BT

garth@goconceptdesigns.co.uk

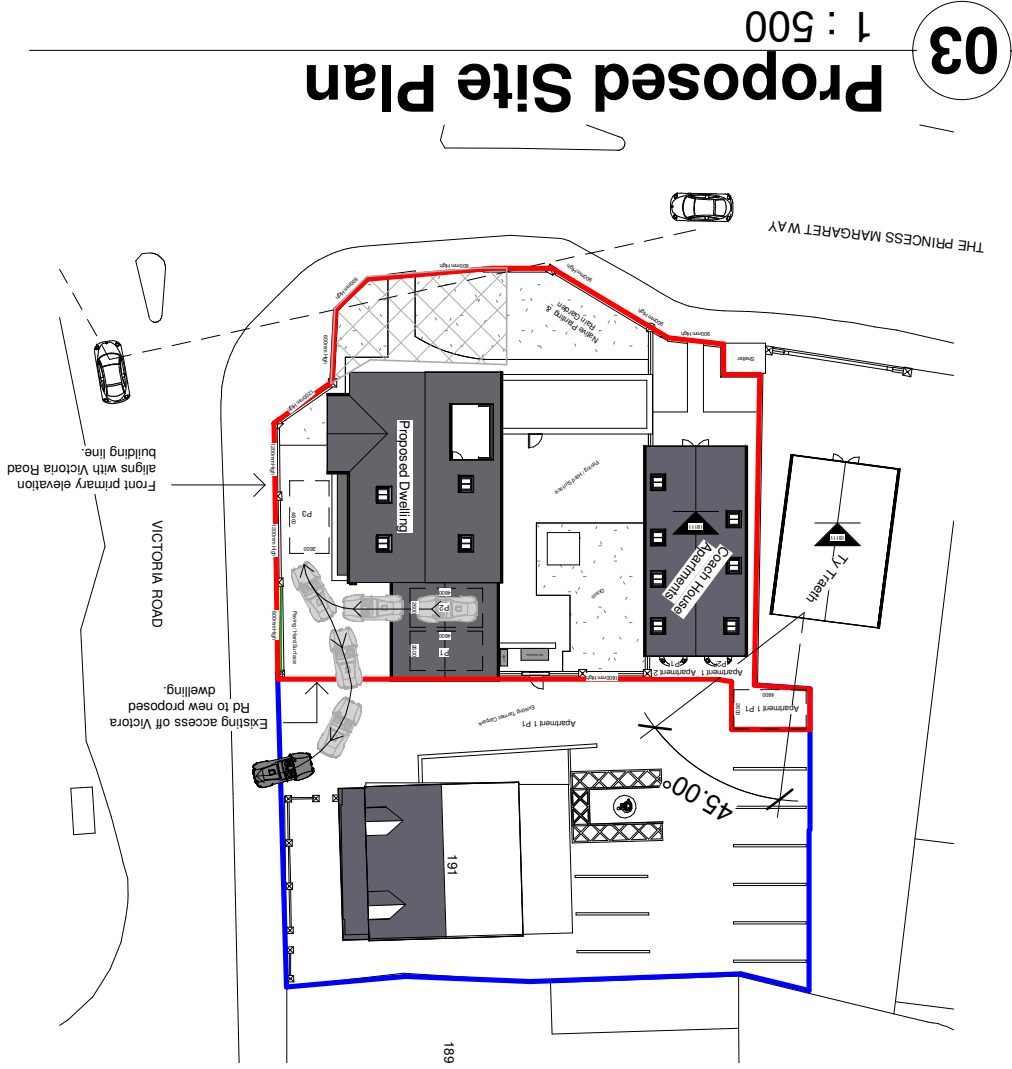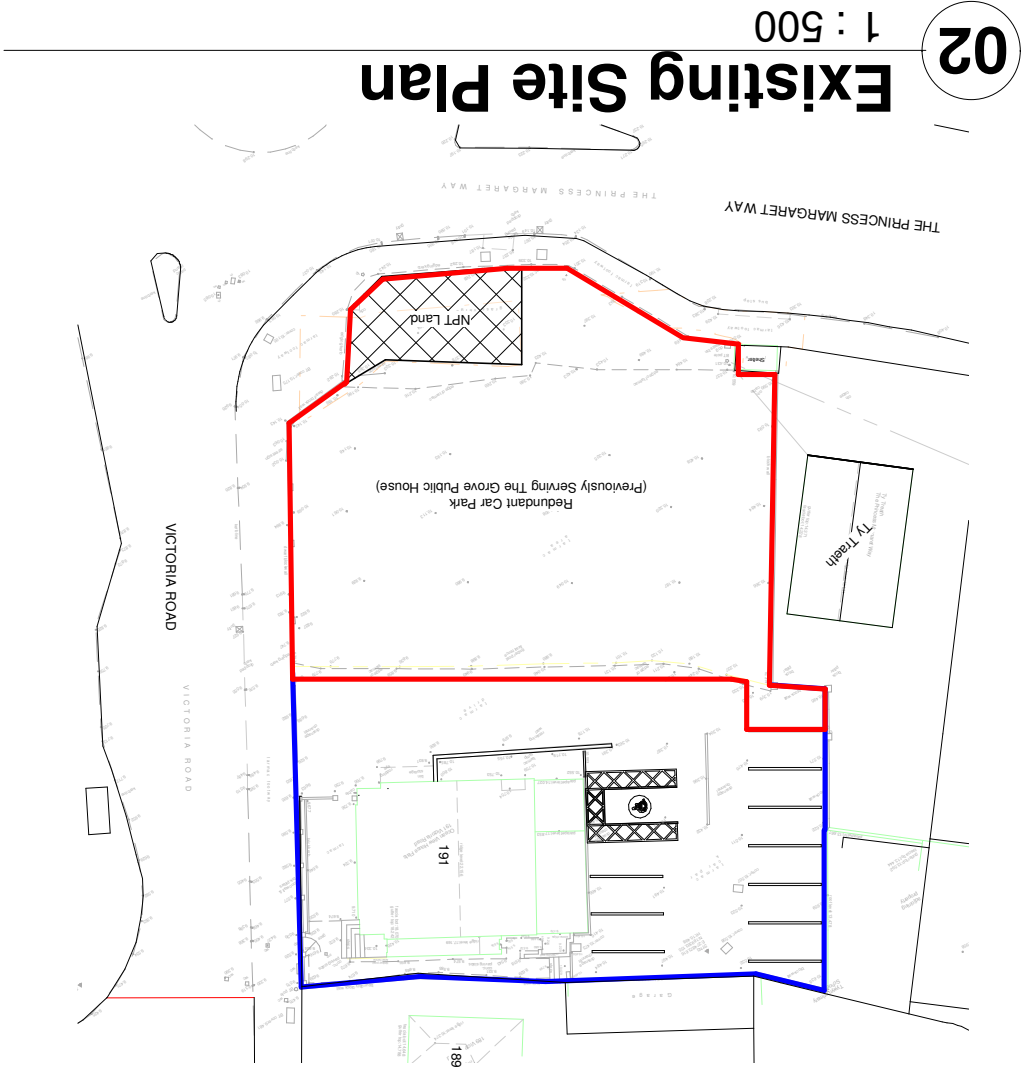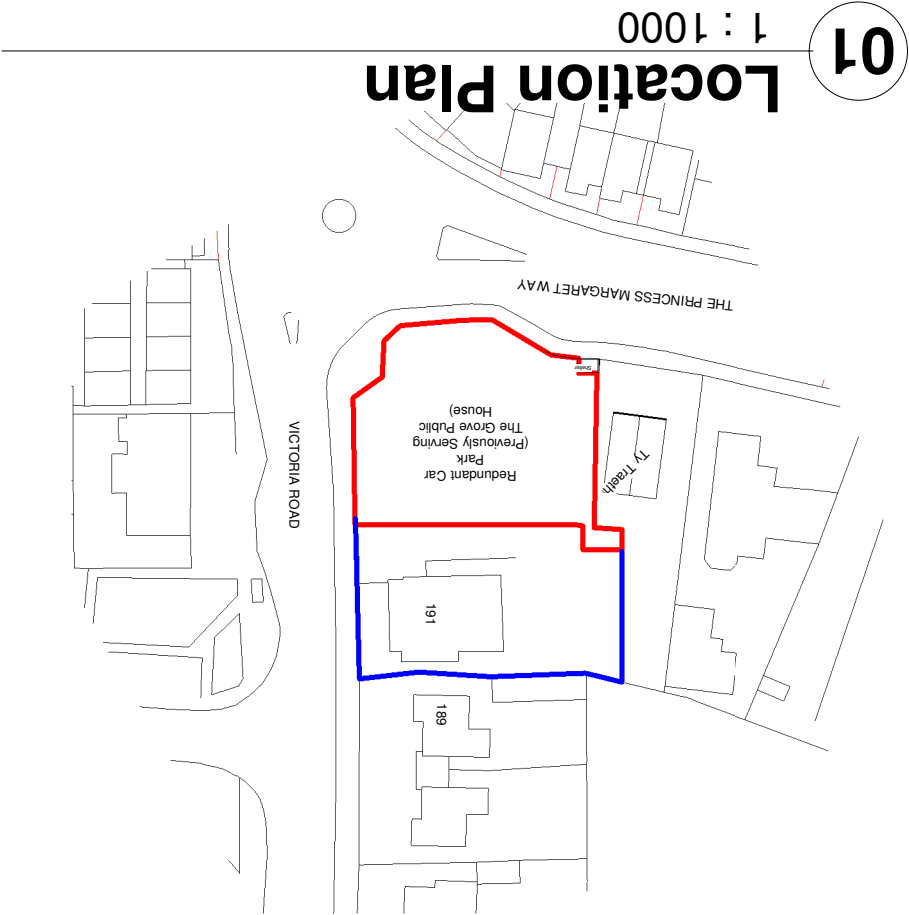

# Superseded

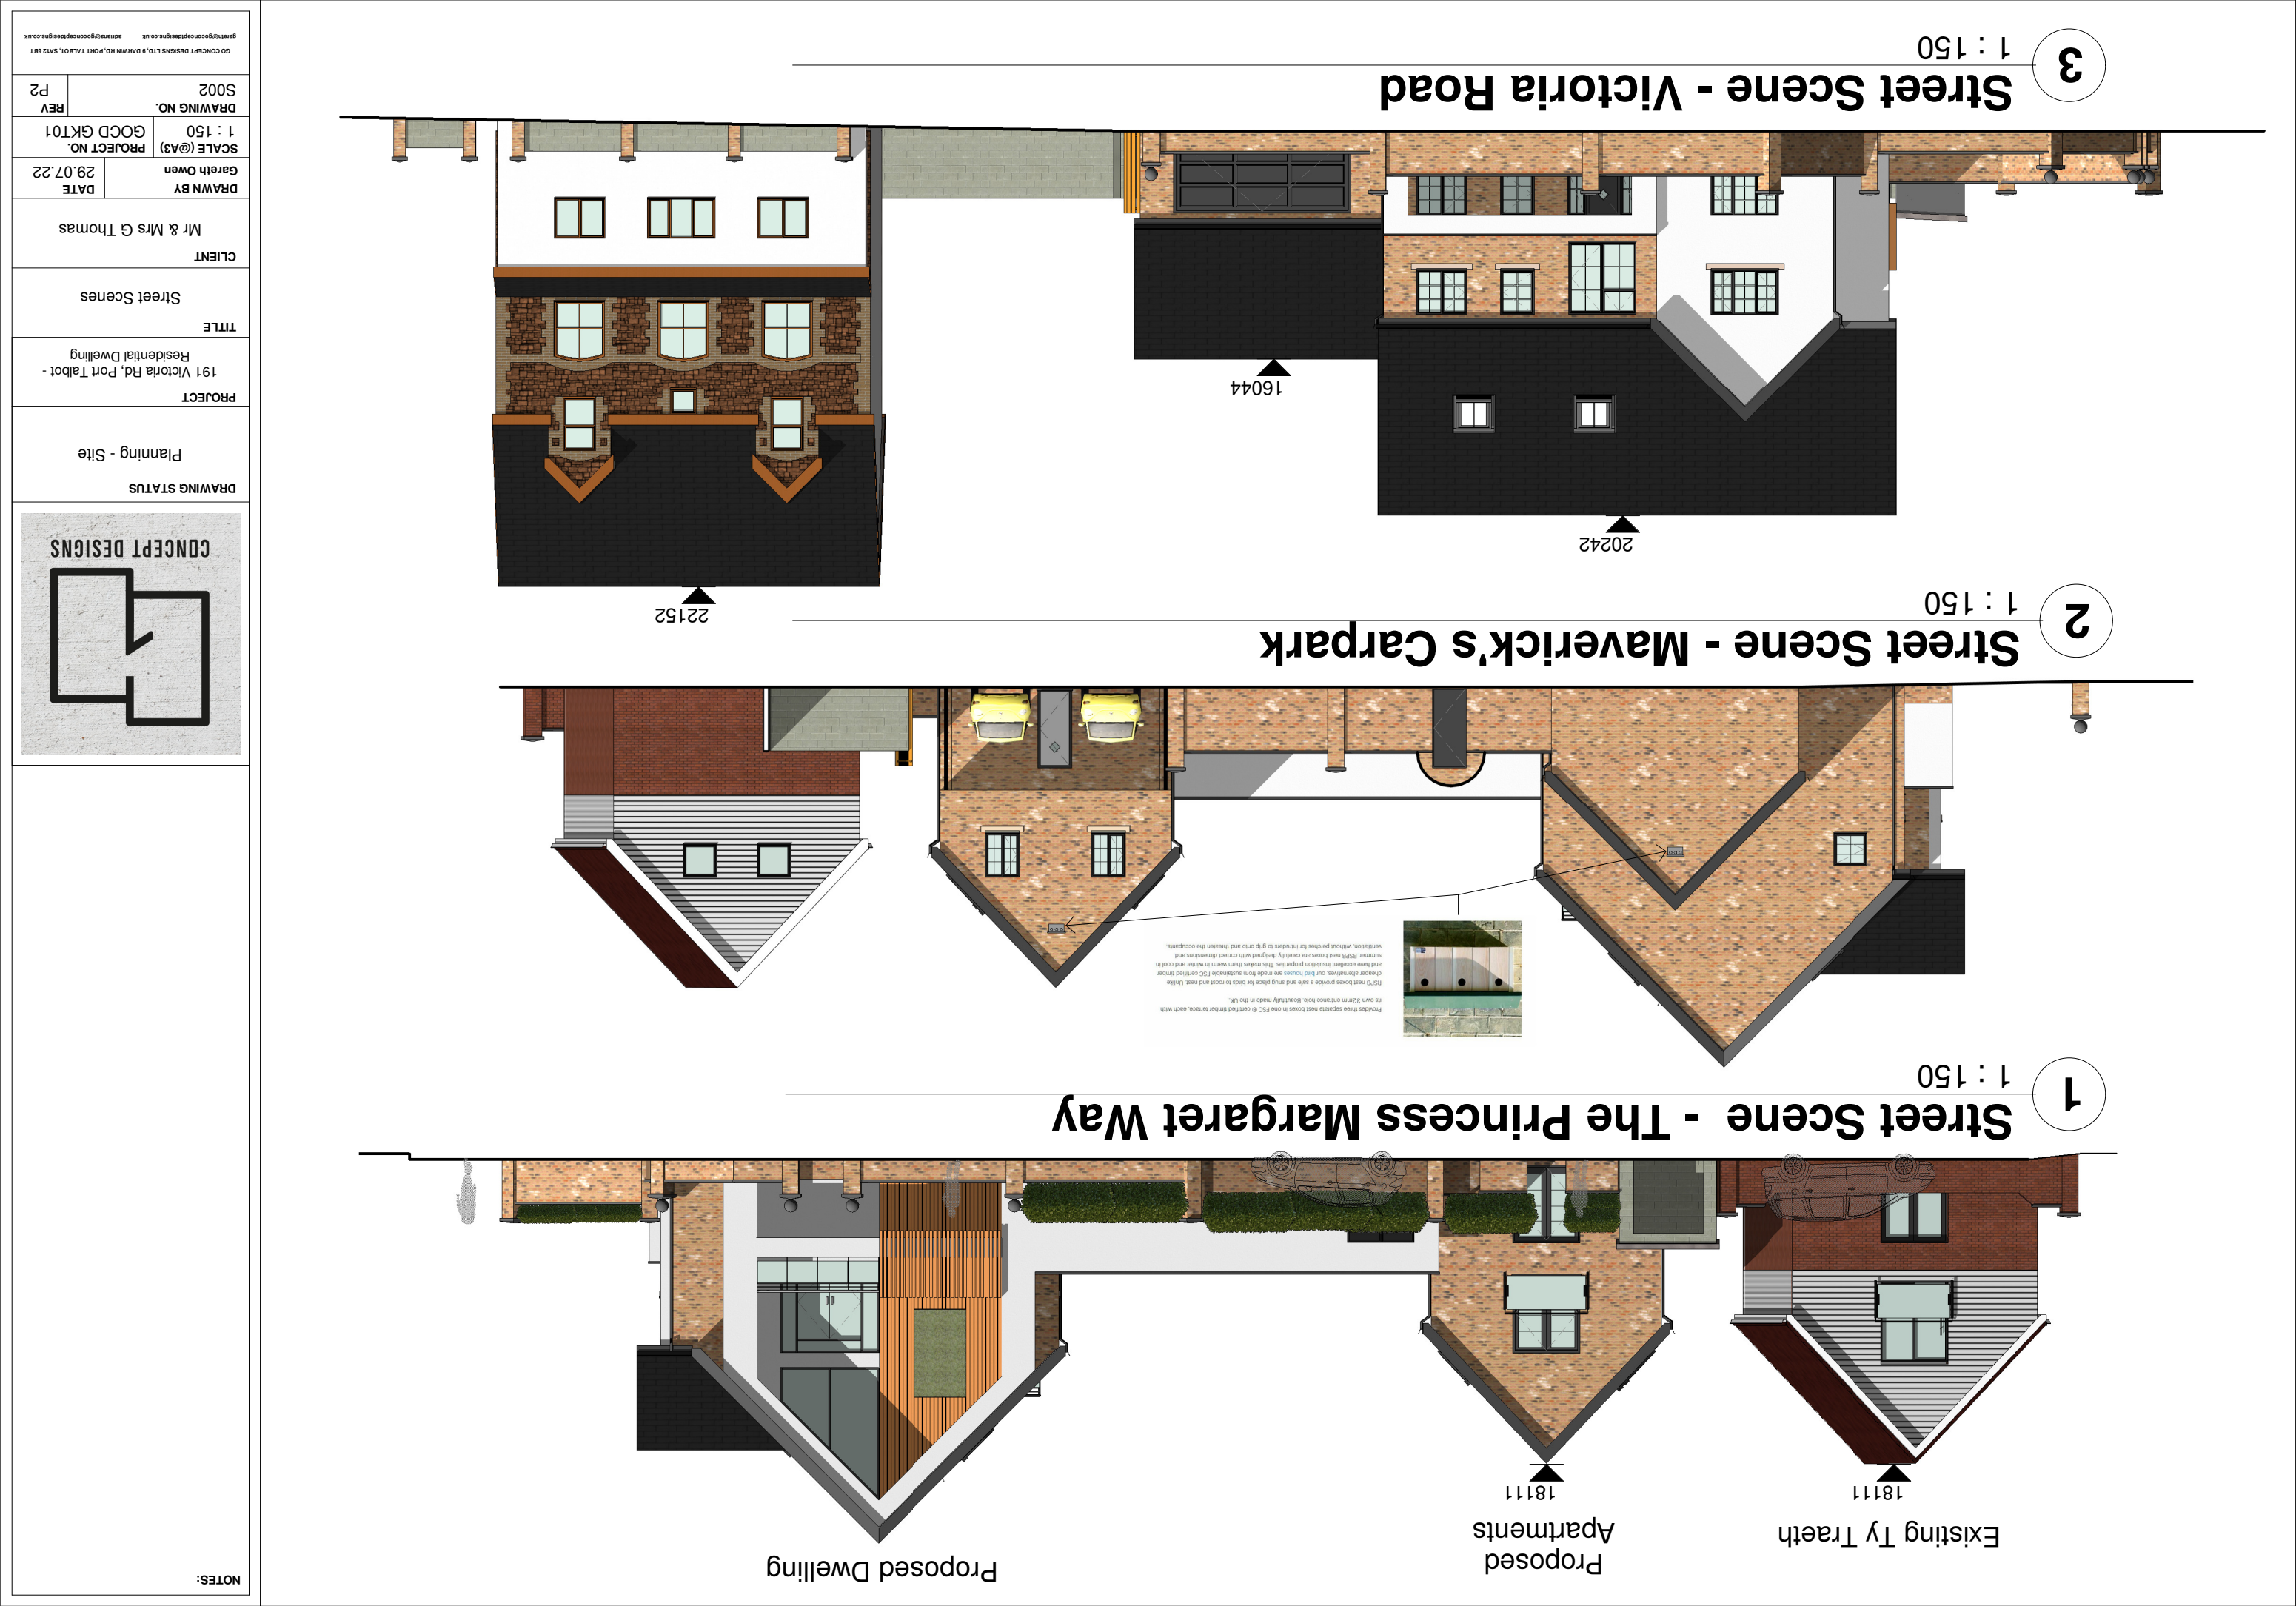

# Superseded

CONCEPT DESIGNS

DRAWING STATUS

Timber Frame Info

PROJECT

191 Victoria Rd, Port Talbot - Residential Dwelling

TITLE

Coach House Elevations

CLIENT

Mr & Mrs G Thomas

DRAWN BY

Gareth Owen

DATE

27.06.22

SCALE (@A3)

1 : 100

PROJECT NO.

GOCD GK101

DRAWING NO.

CH02


REV

P1

GO CONCEPT DESIGNS, 9 DARWIN RD, PORT TALBOT, SA12 6BT

gareth@goconceptdesigns.co.uk

3  
1 : 100  
Proposed Right Elevation

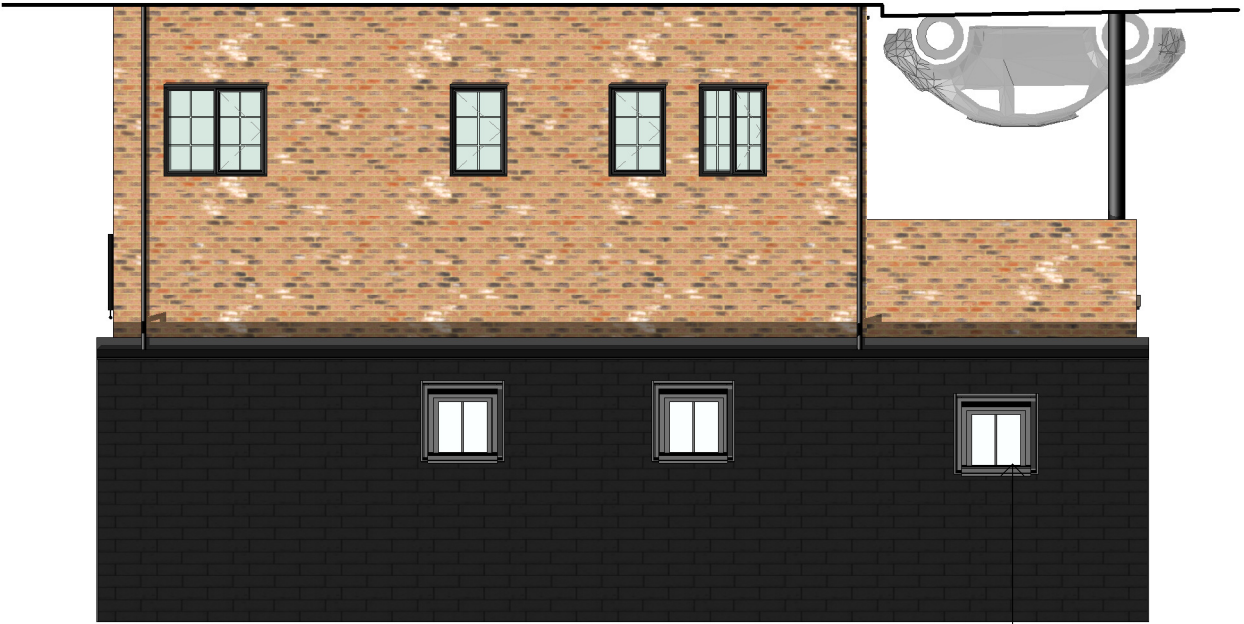


Bedroom Velux 1.7m to sill to prevent overlooking issues into Ty Traeth rear garden.


1  
1 : 100  
Proposed Front Elevation



2  
1 : 100  
Proposed Rear Elevation

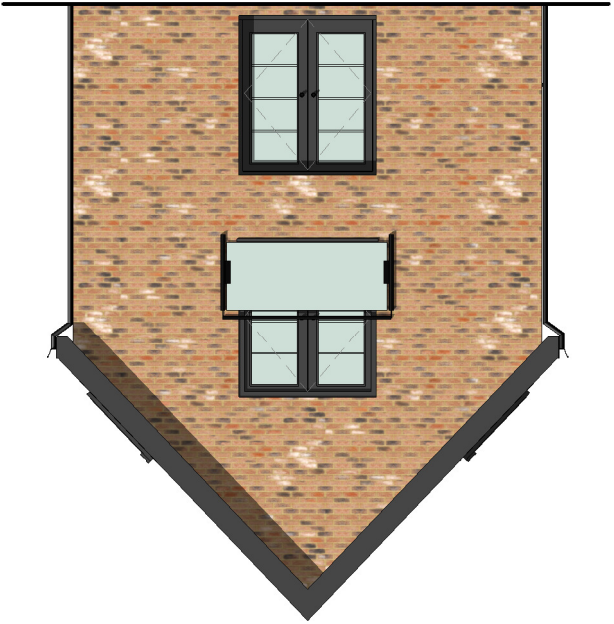

4  
1 : 100  
Proposed Left Elevation

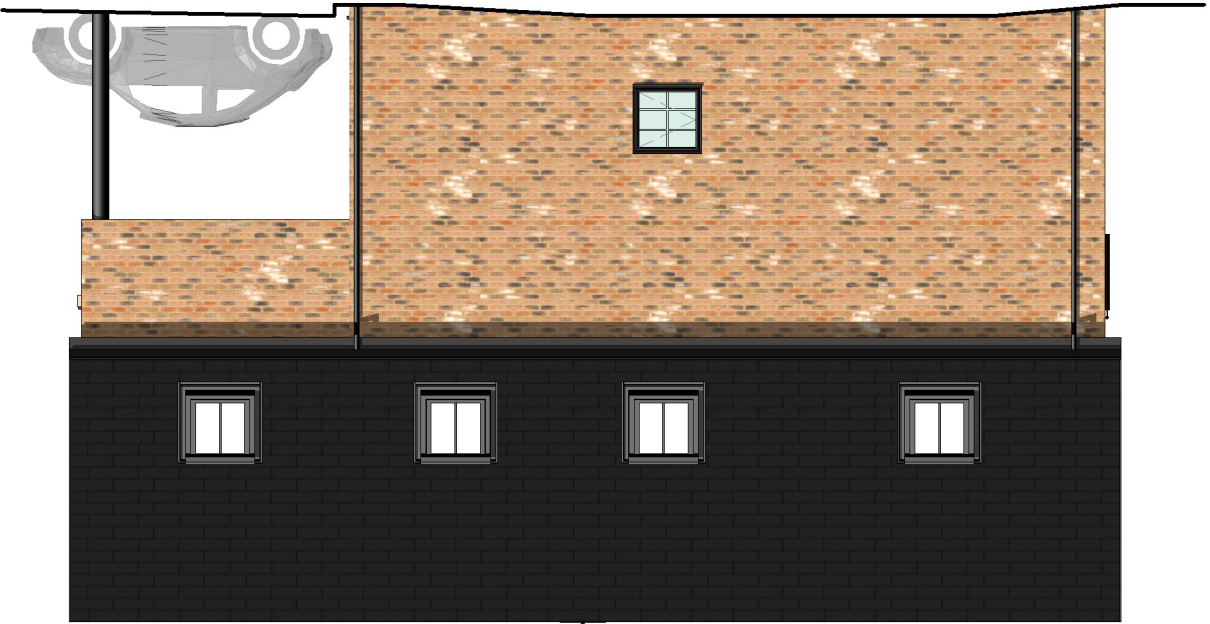

18111

