


- grassed area
- permeable tarmacadam
- 2600x4800mm car parking spaces x 2 | 3000x4800mm x 1
- concrete slab patio and paths
- 20mm decorative chippings
- 1200mm high post & rail fence
- 1800mm high feather edge board fence and gate
- location of wildlife tunnels

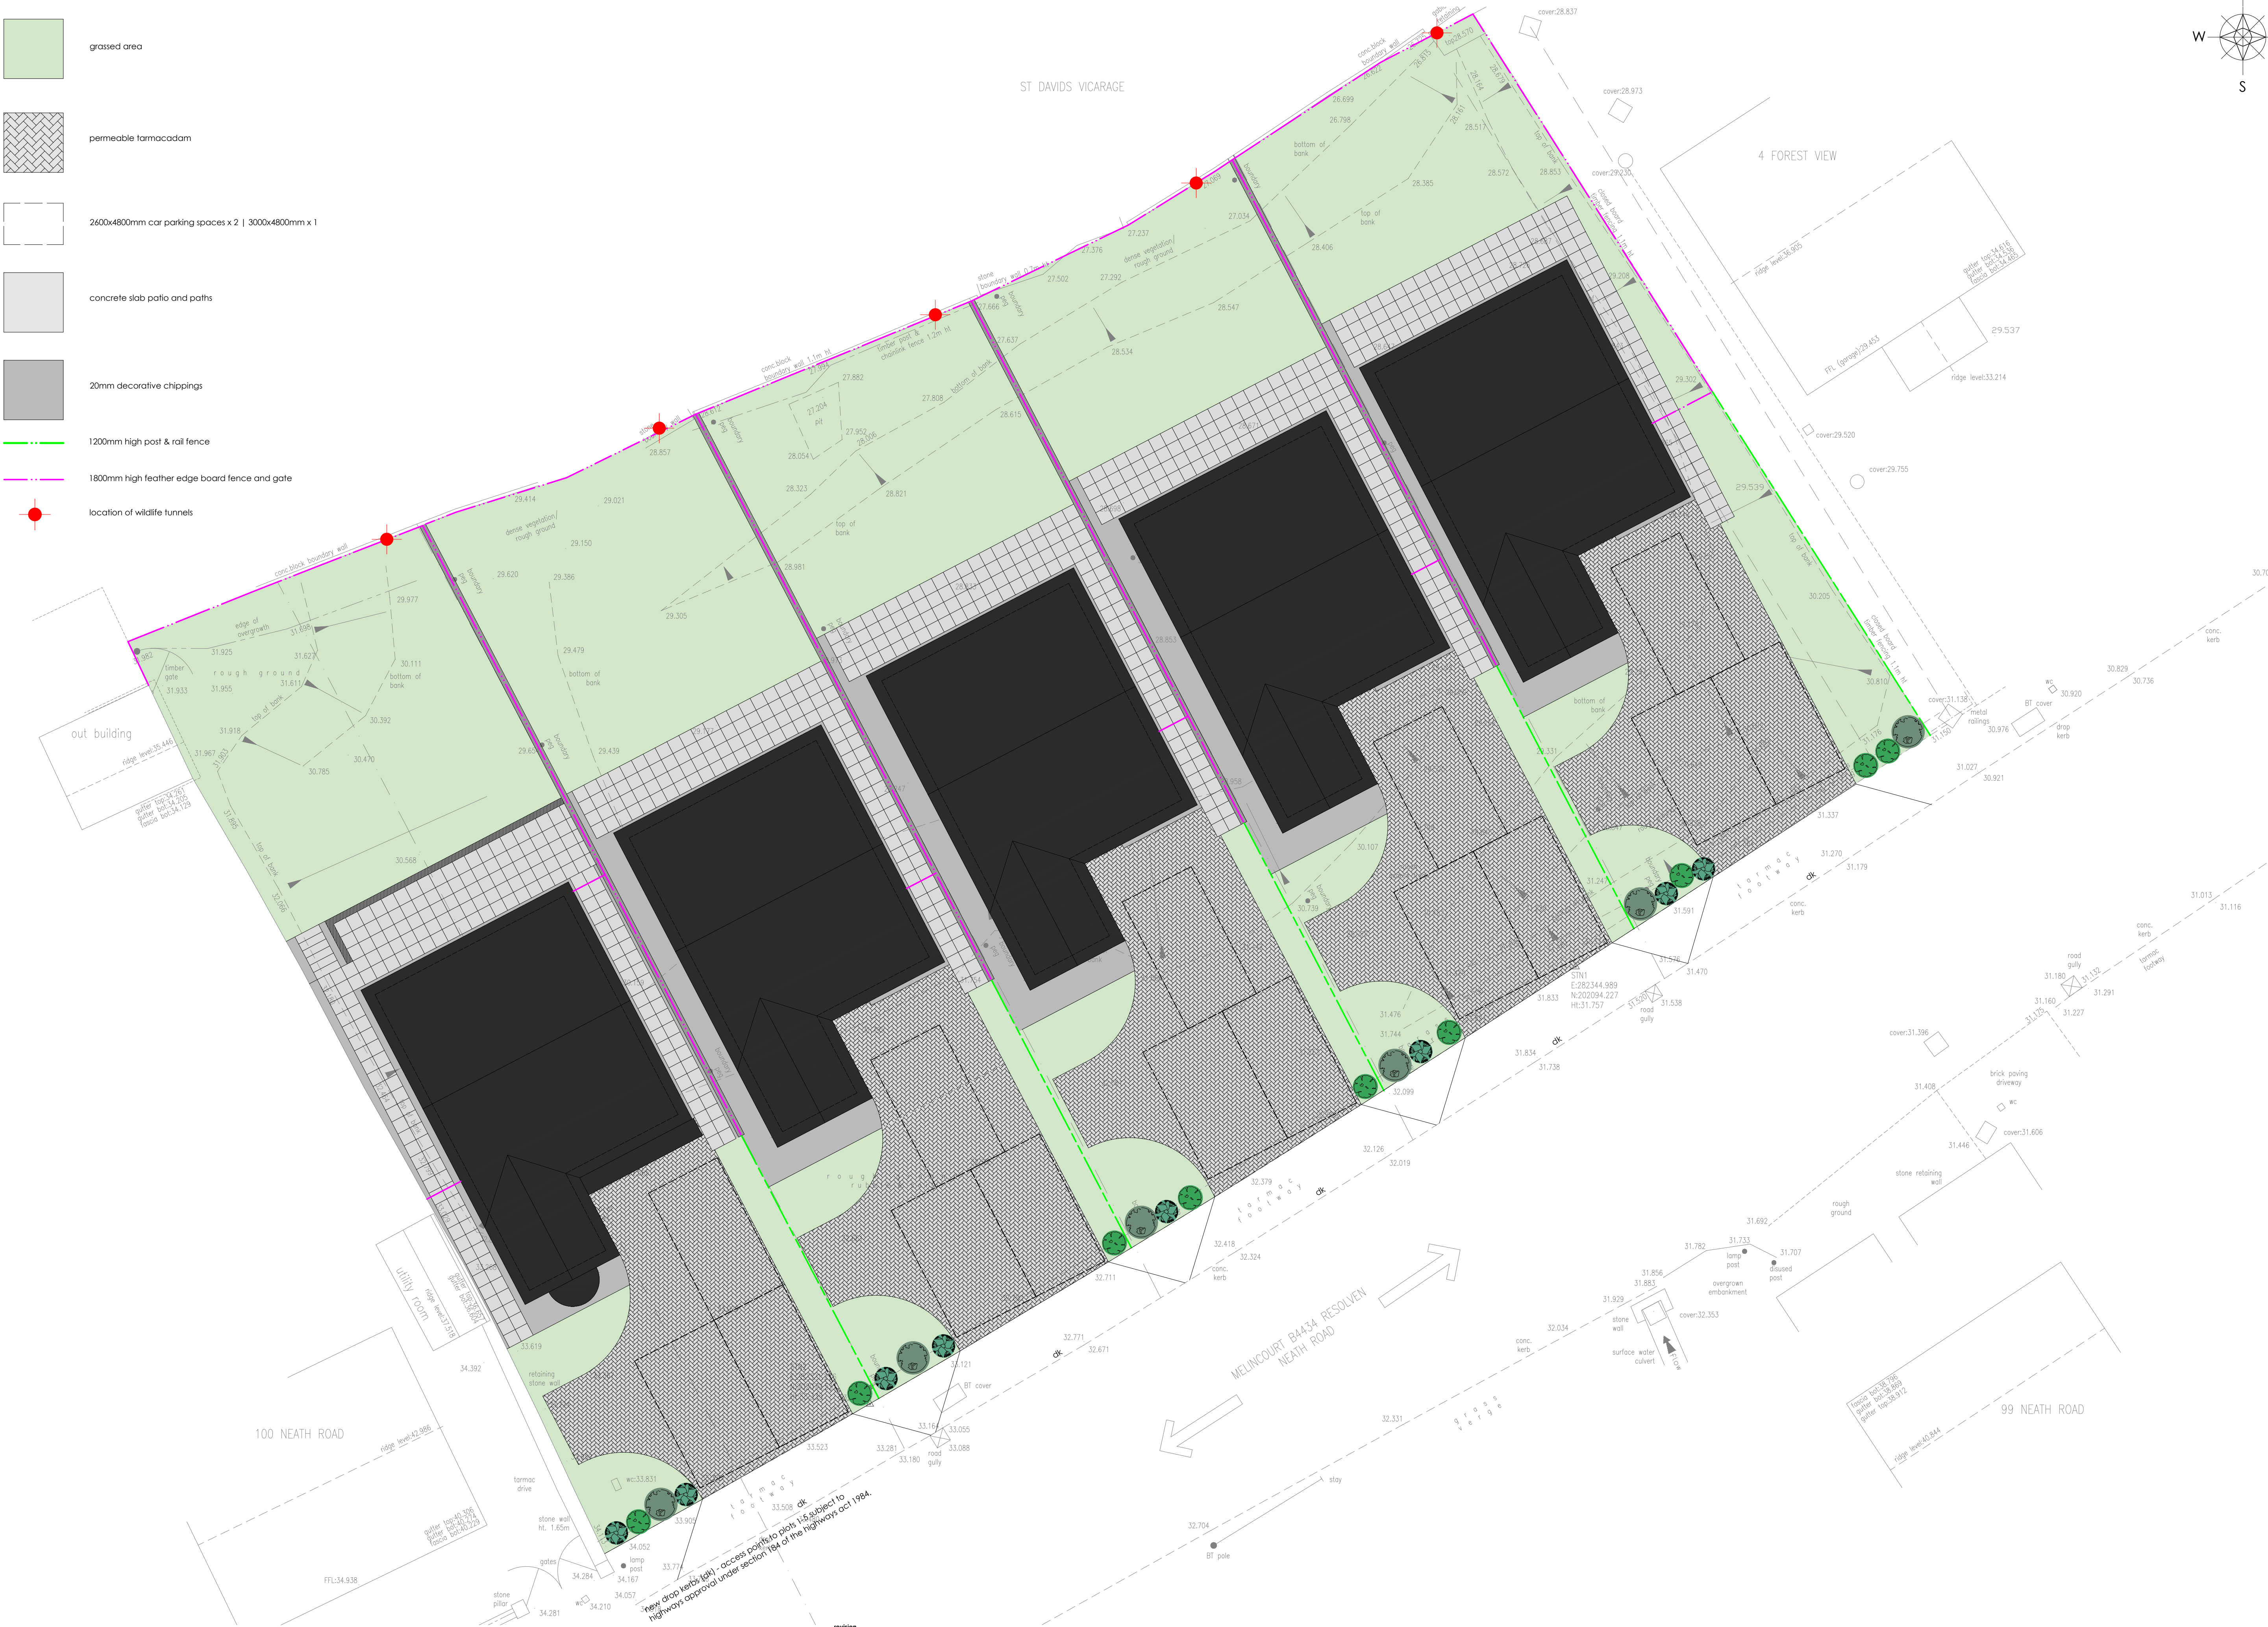

revision
a boundary fence heights amended at the request of the lpa_11.07.22
b
c
d
e
f
g

project	drawing	date
LAND @ NEATH ROAD, RESOLVEN	PROPOSED SITE LAYOUT	MARCH 2022
client	drawing no.	scale
CRYNANT PLANT & CONSTRUCTION LTD	21.251.06a	1 100 @ A1
www.iplanarchitecture.co.uk	hello@iplanarchitecture.co.uk	07765 660189