



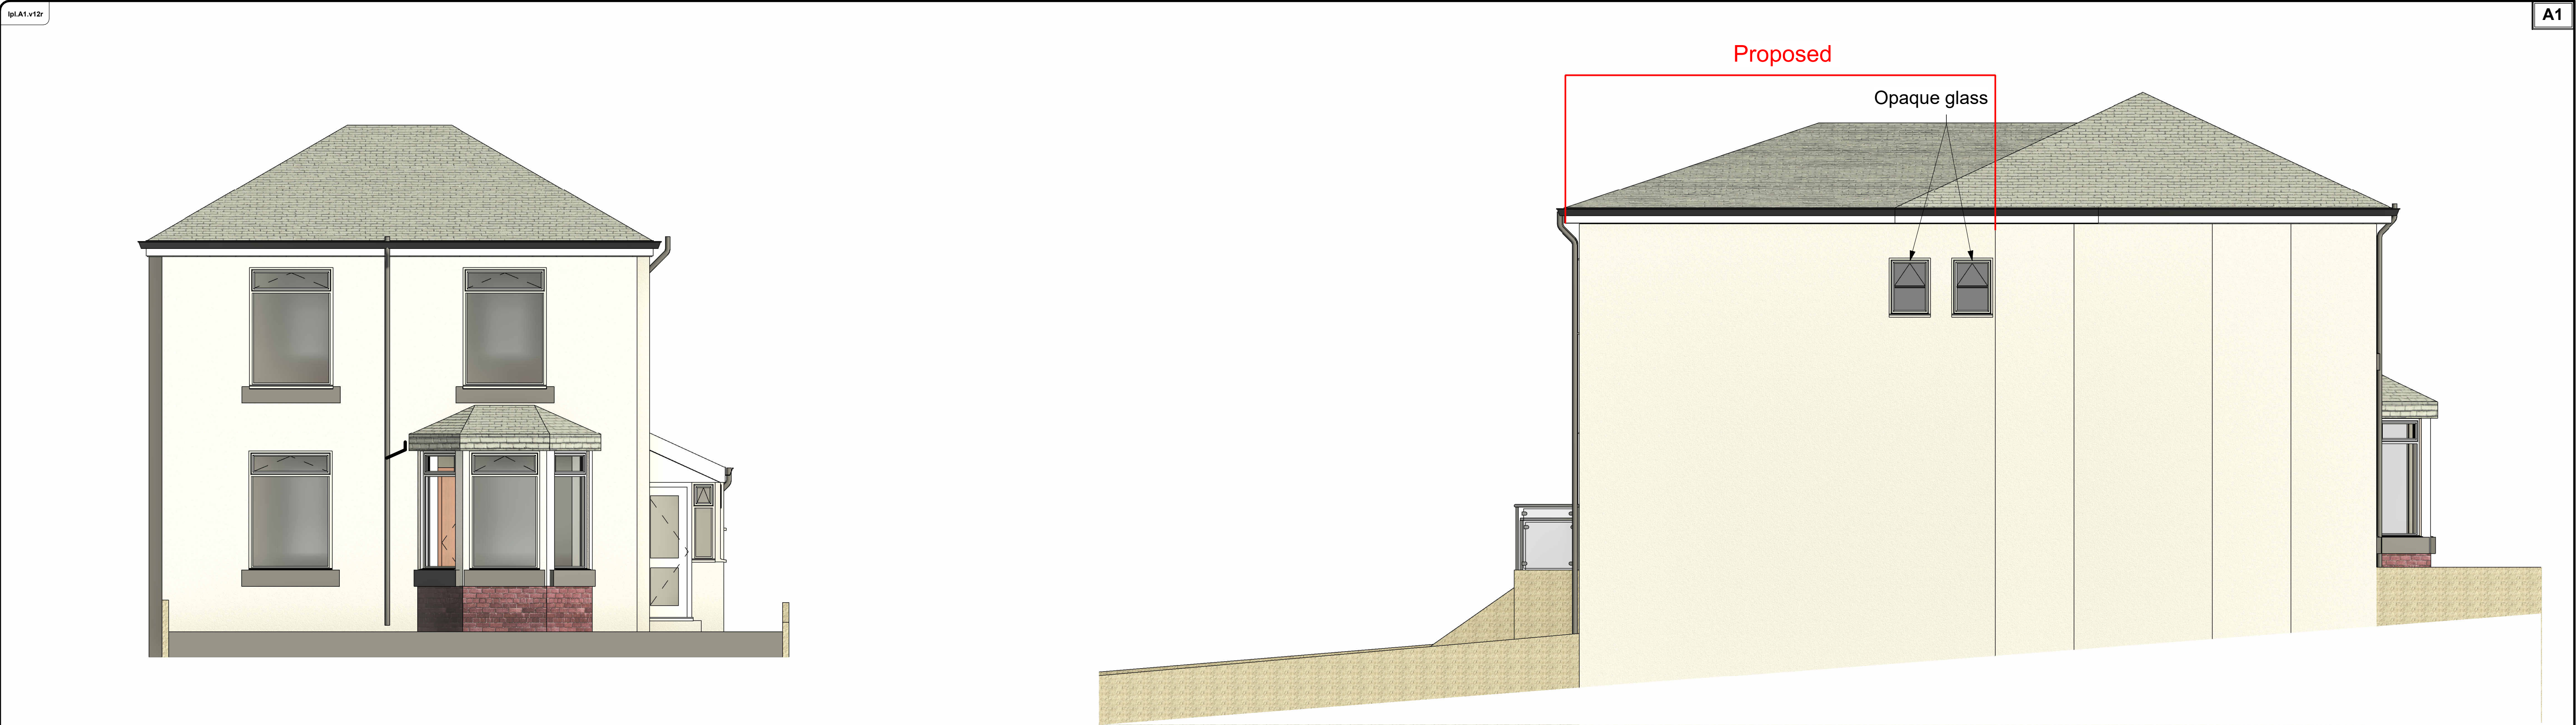

Front Elevation 1:50

Side Elevation 1:50

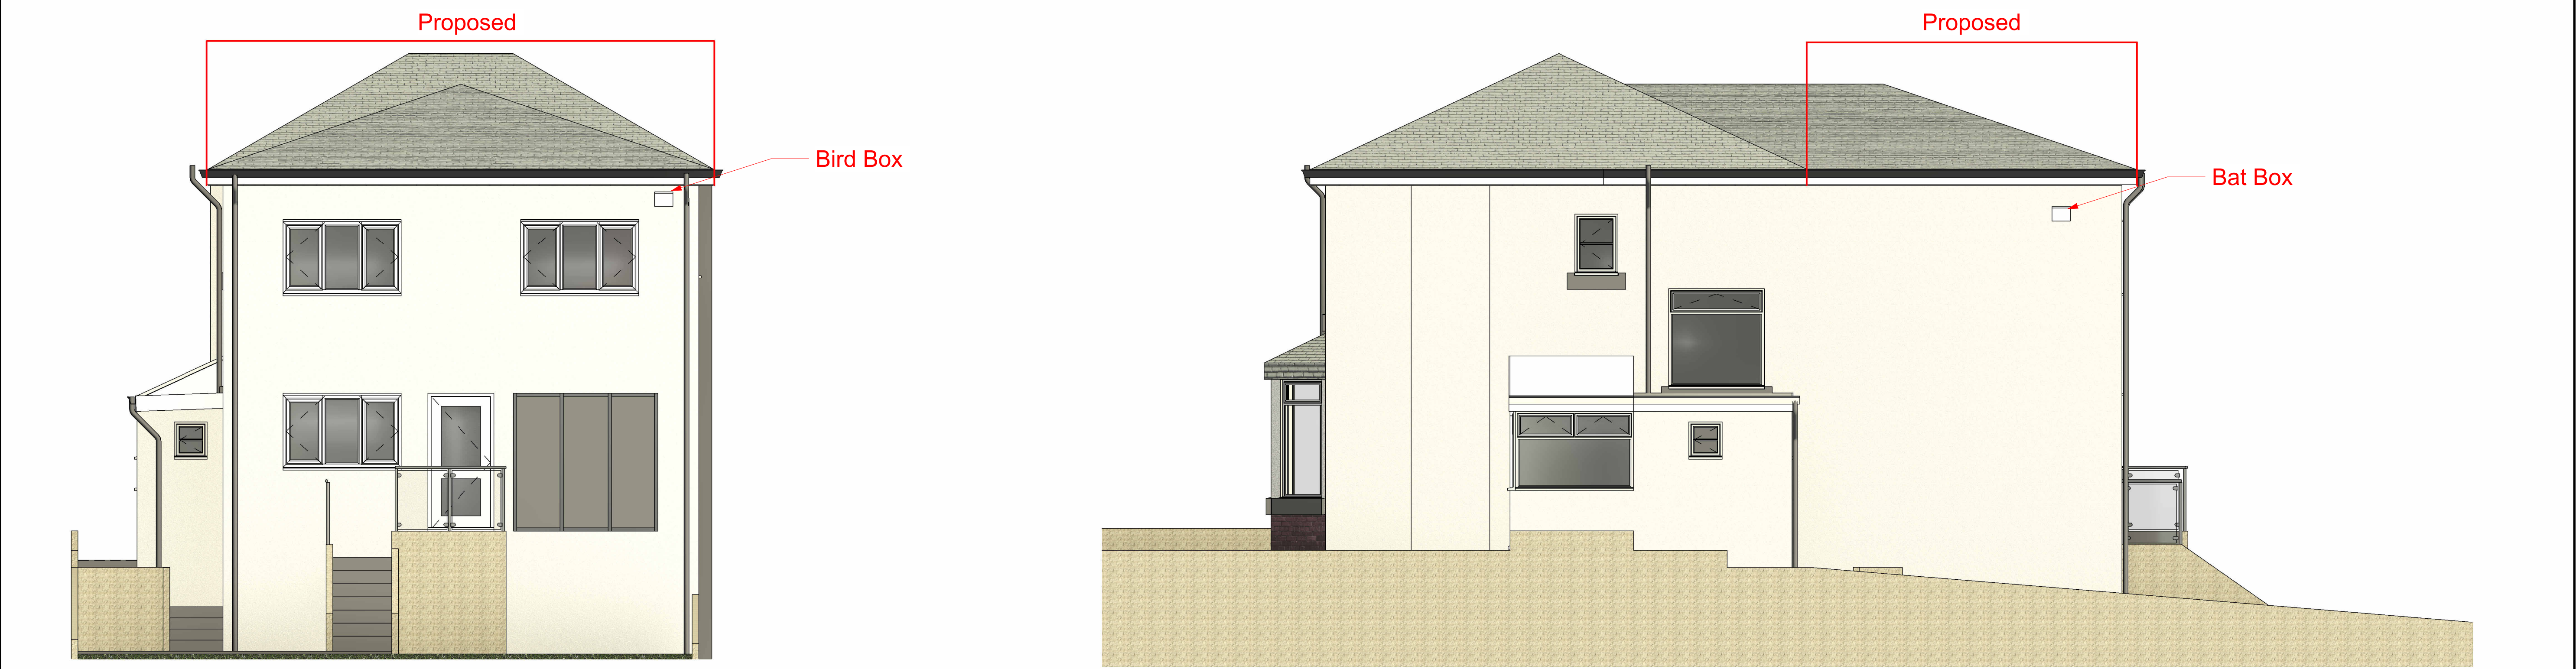

Rear Elevation 1:50

Side Elevation 1:50