


LEGEND

- | | |
|---|-------------------------------|
|  | X-Sports Lodges
(Max 7.5m) |
|  | X-Sports Village
(Max 12m) |
|  | Forest Lodges
(Max 7.5m) |
|  | Forest Village
(Max 15m) |
|  | Extent of Hotel Building |

LOCATION PLAN not to scale

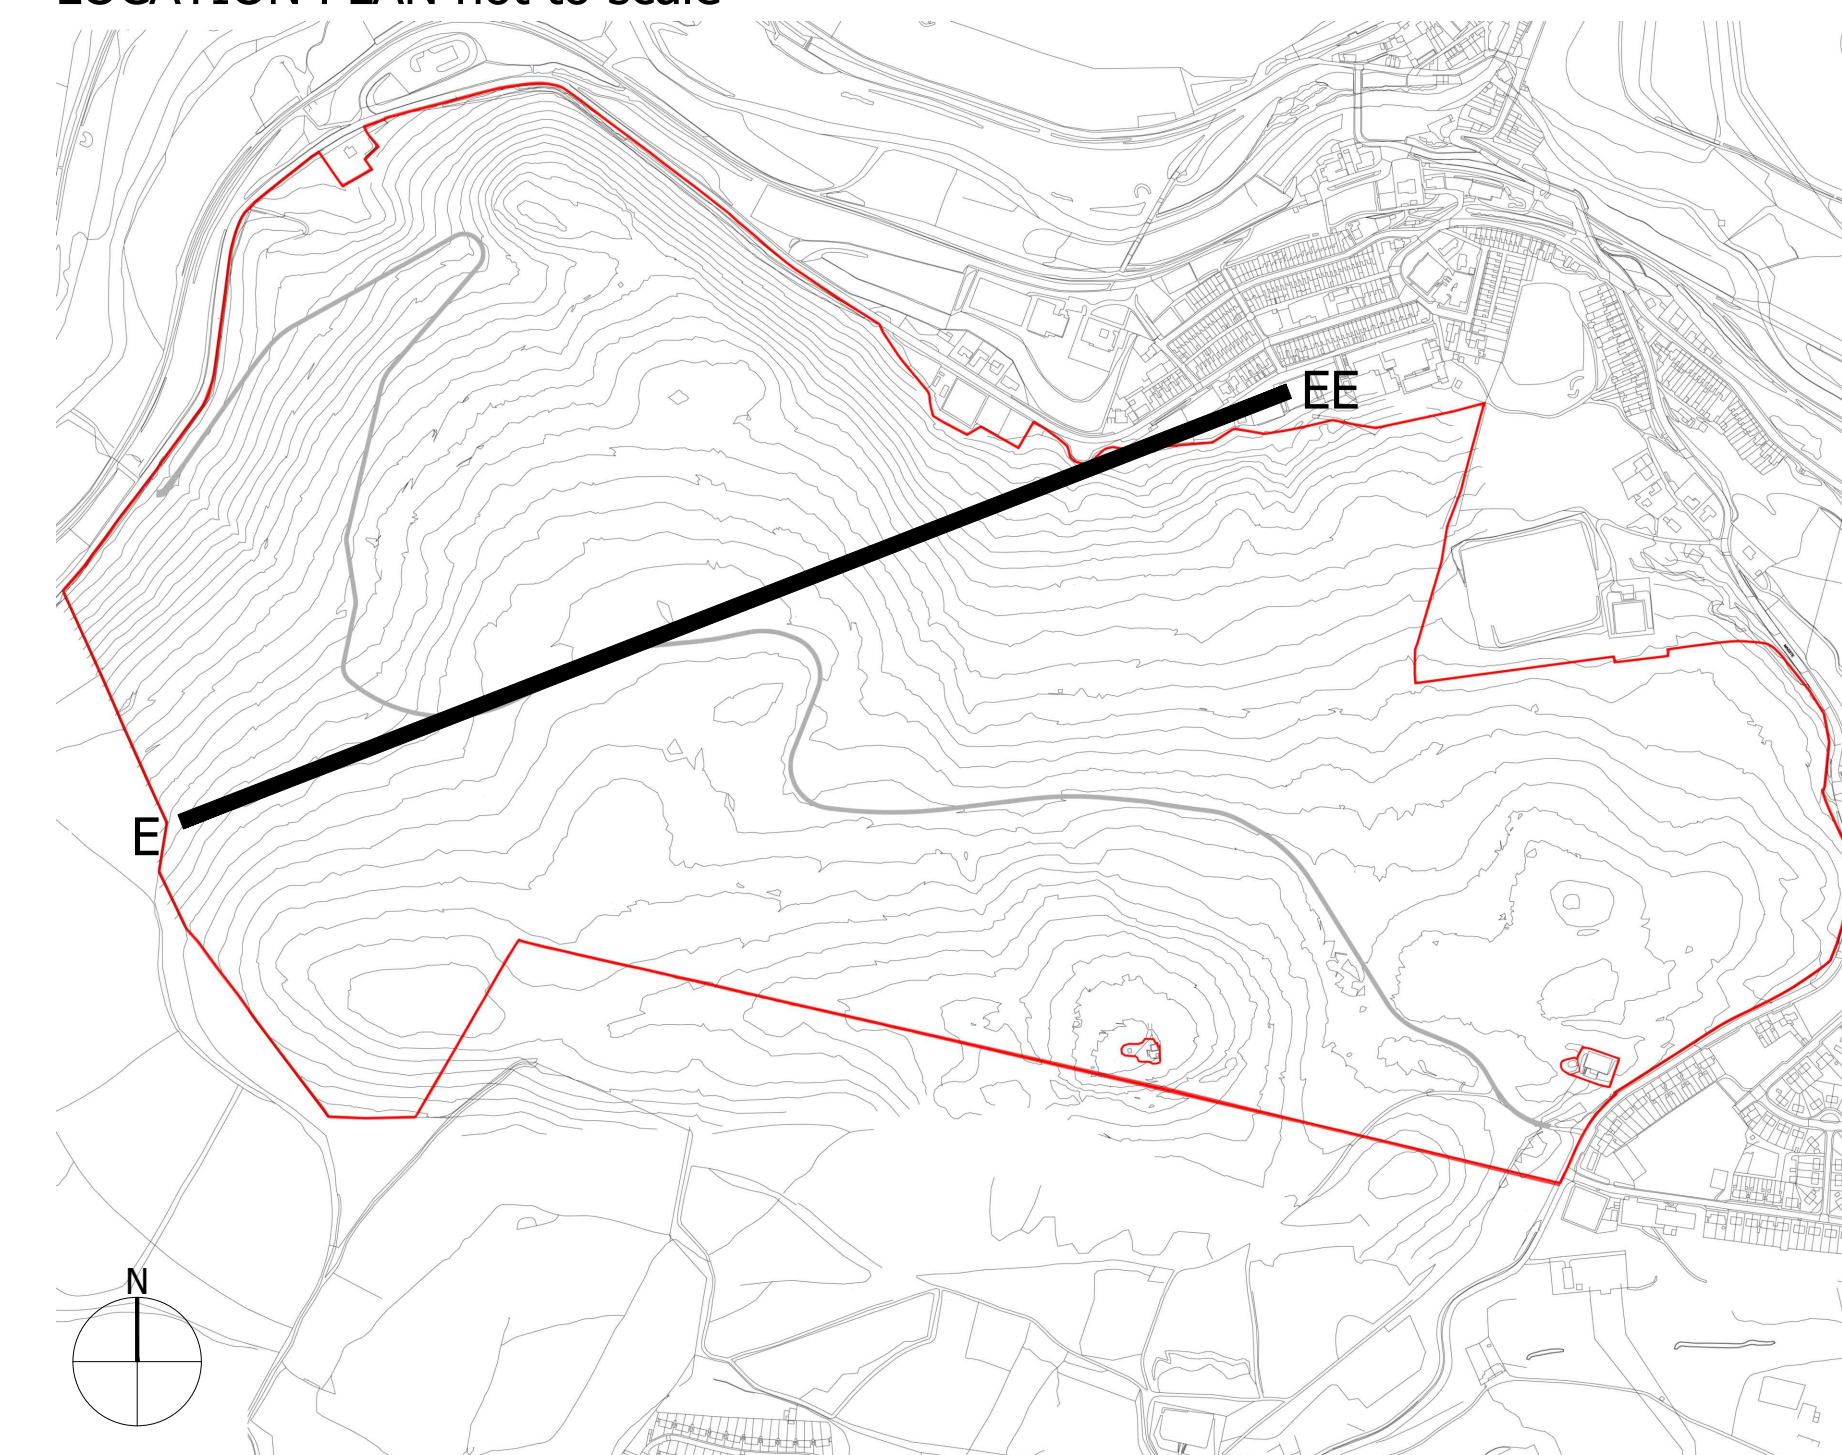

NOTES:
Section based on information shown on Powell Dodson Concept
Masterplan 20155 (20) 302.

Project
Wildfox Resorts
Afan Valley

Drawing Title
Cross Section Through Site
Section E-EE

Date 15.08.22	Scale 1:1,250 @A0 1:2,500 @A2	Drawn by PK	Checked by JH
Project No 33988	Drawing No RG-L-04-03		Reviewed by A