



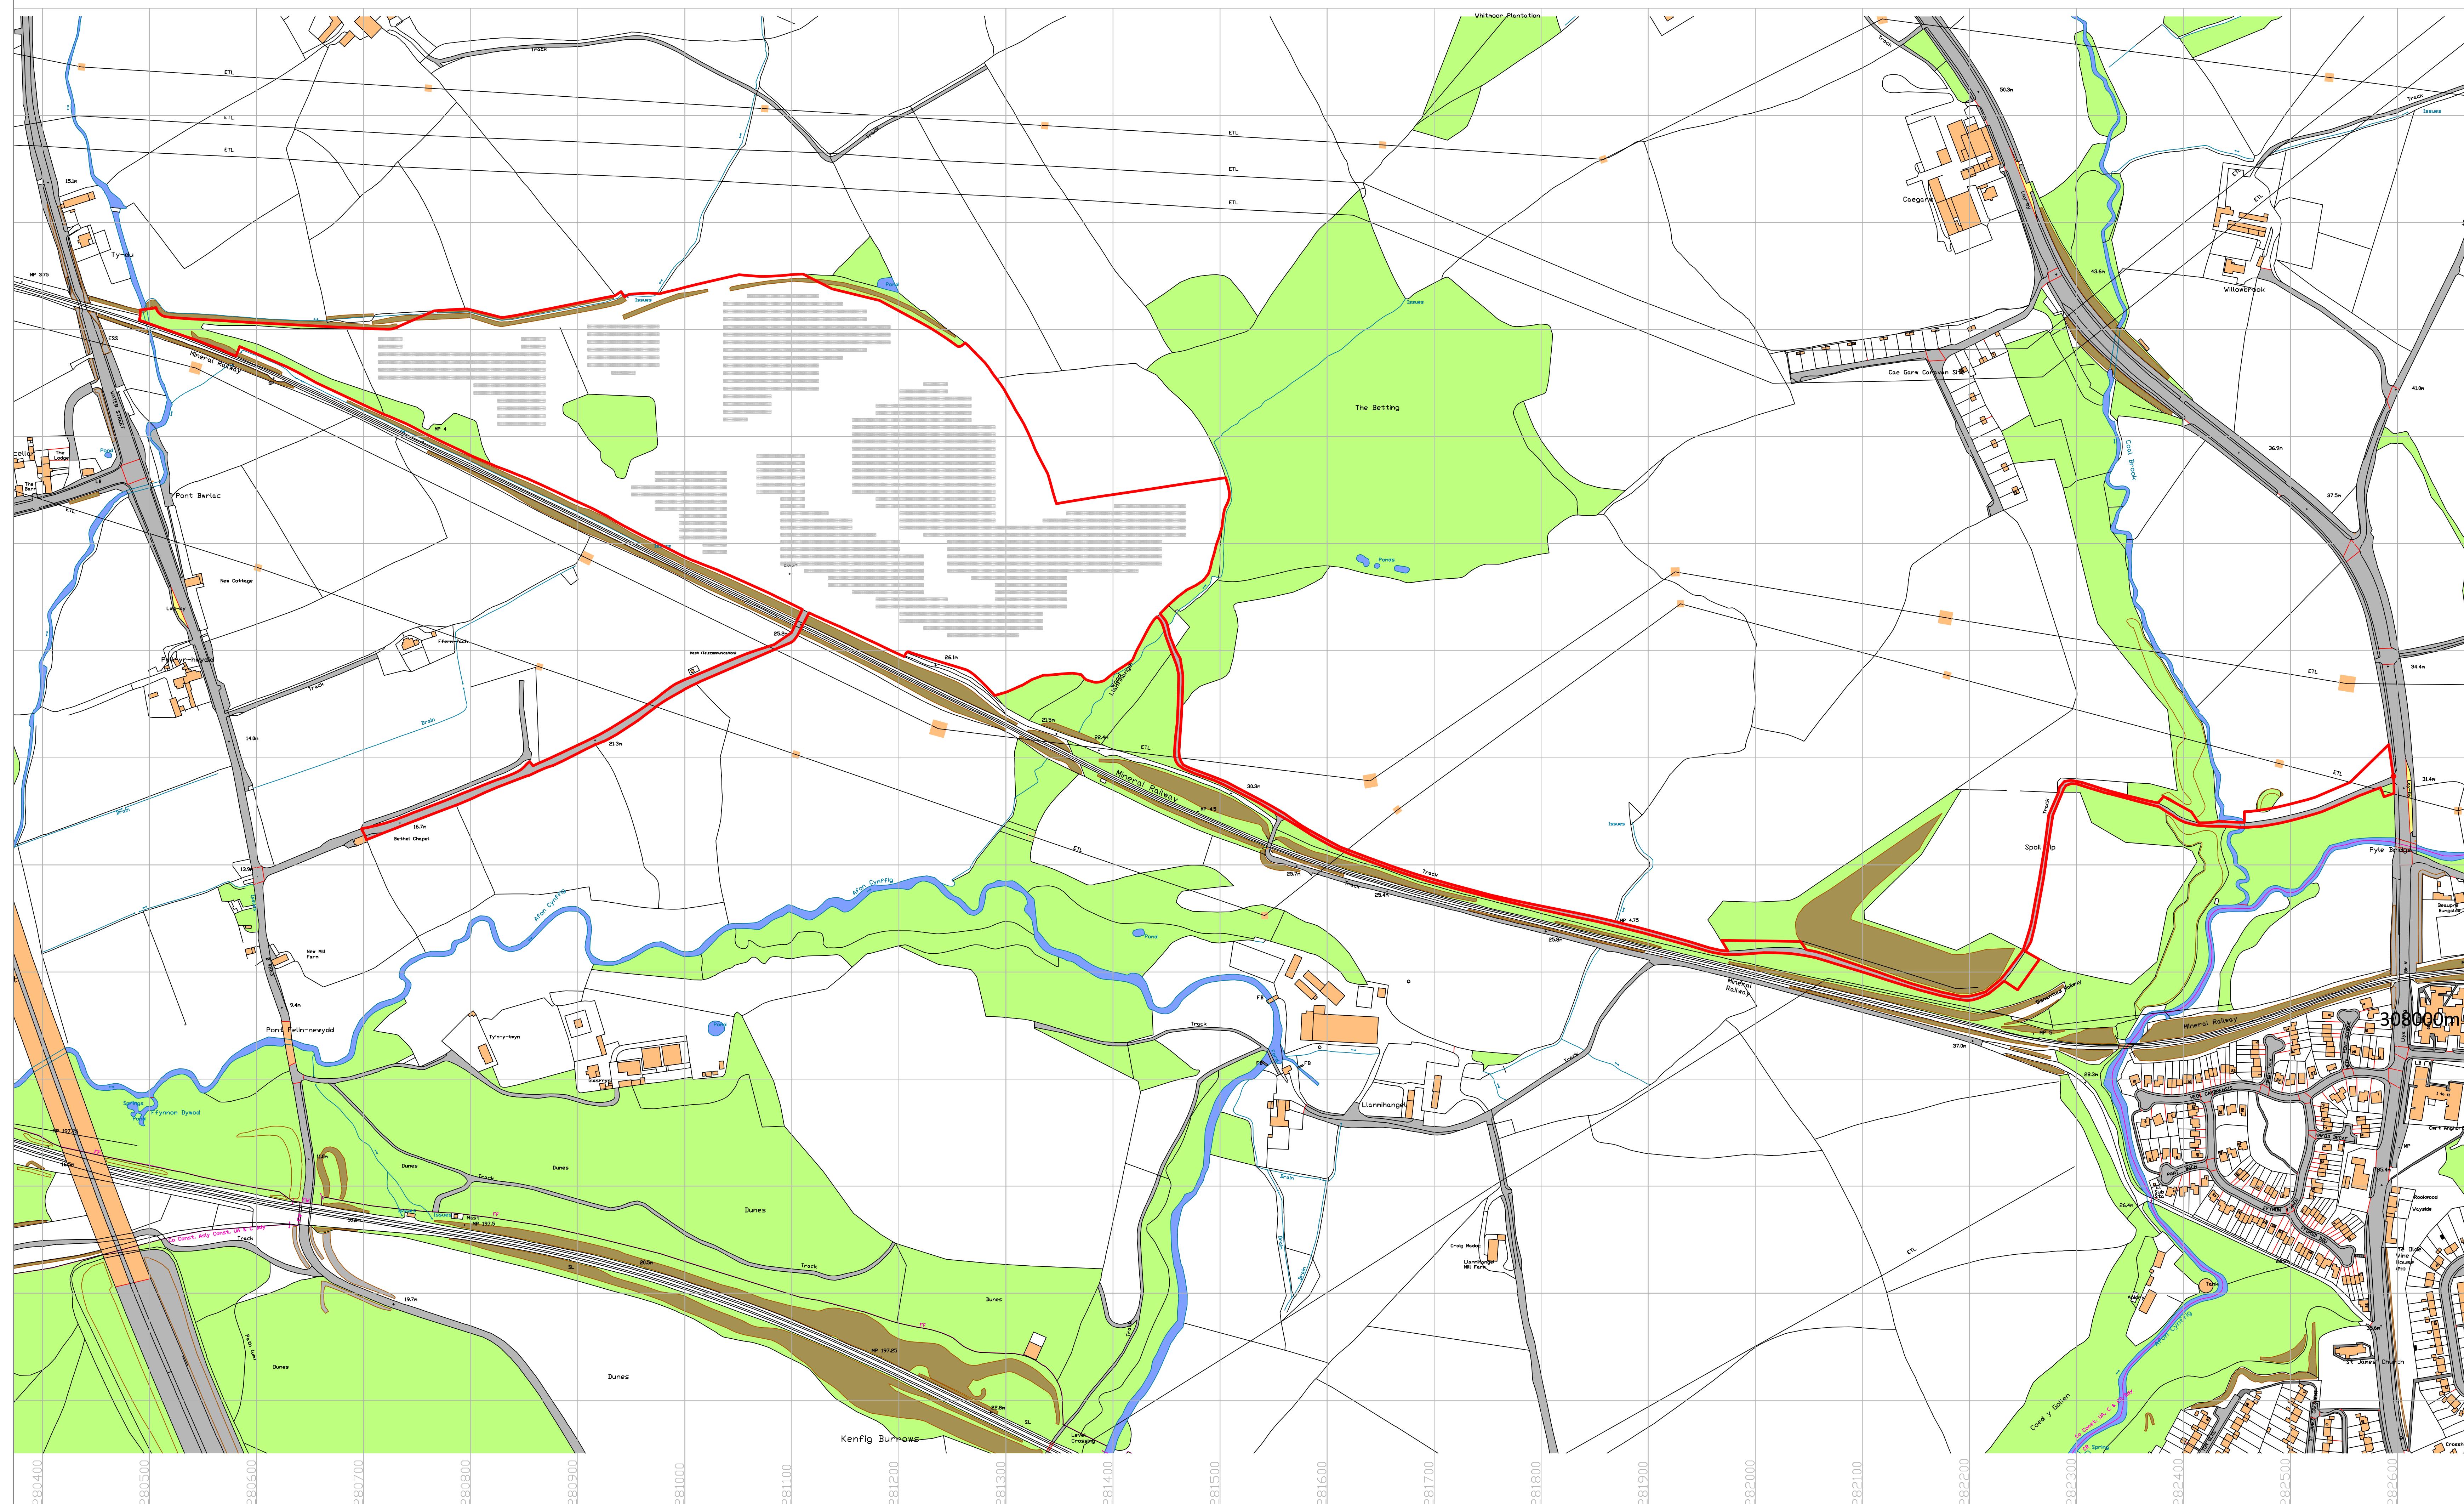


Key

Site Boundary - 185,537 m²

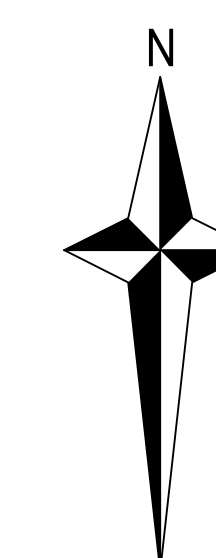

4.994MWp MWp Solar Farm
19,976 Modules in total
454 X Tables of 44 modules
Trina Solar TSM-250PC05
2 X SMA MV Power Station 2000SC
Total Area 18.54ha

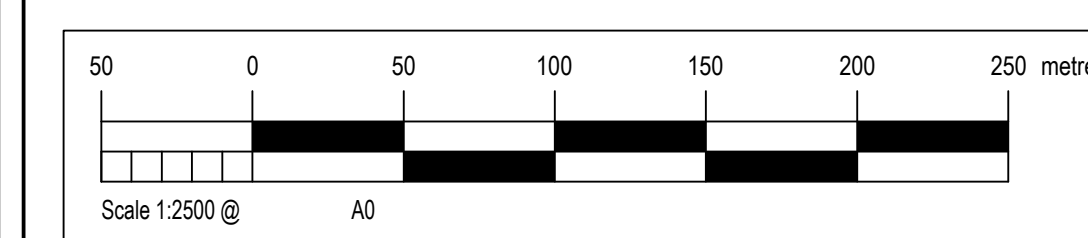

Date:	11/11/2015
Initial Issue:	03/08/2015
Revision Number:	5

Company Name and Address:
Suncredit UK Ltd
25 Watling Street
London
EC4M 9BR



Project Name and Address:
Caegarw Solar Farm

Drawing: Site Location Plan

Project: Caegarw Solar Farm	Drawing Number: 0242-02
Scale: 1:2500@A0	Drawn By: SM/PL