


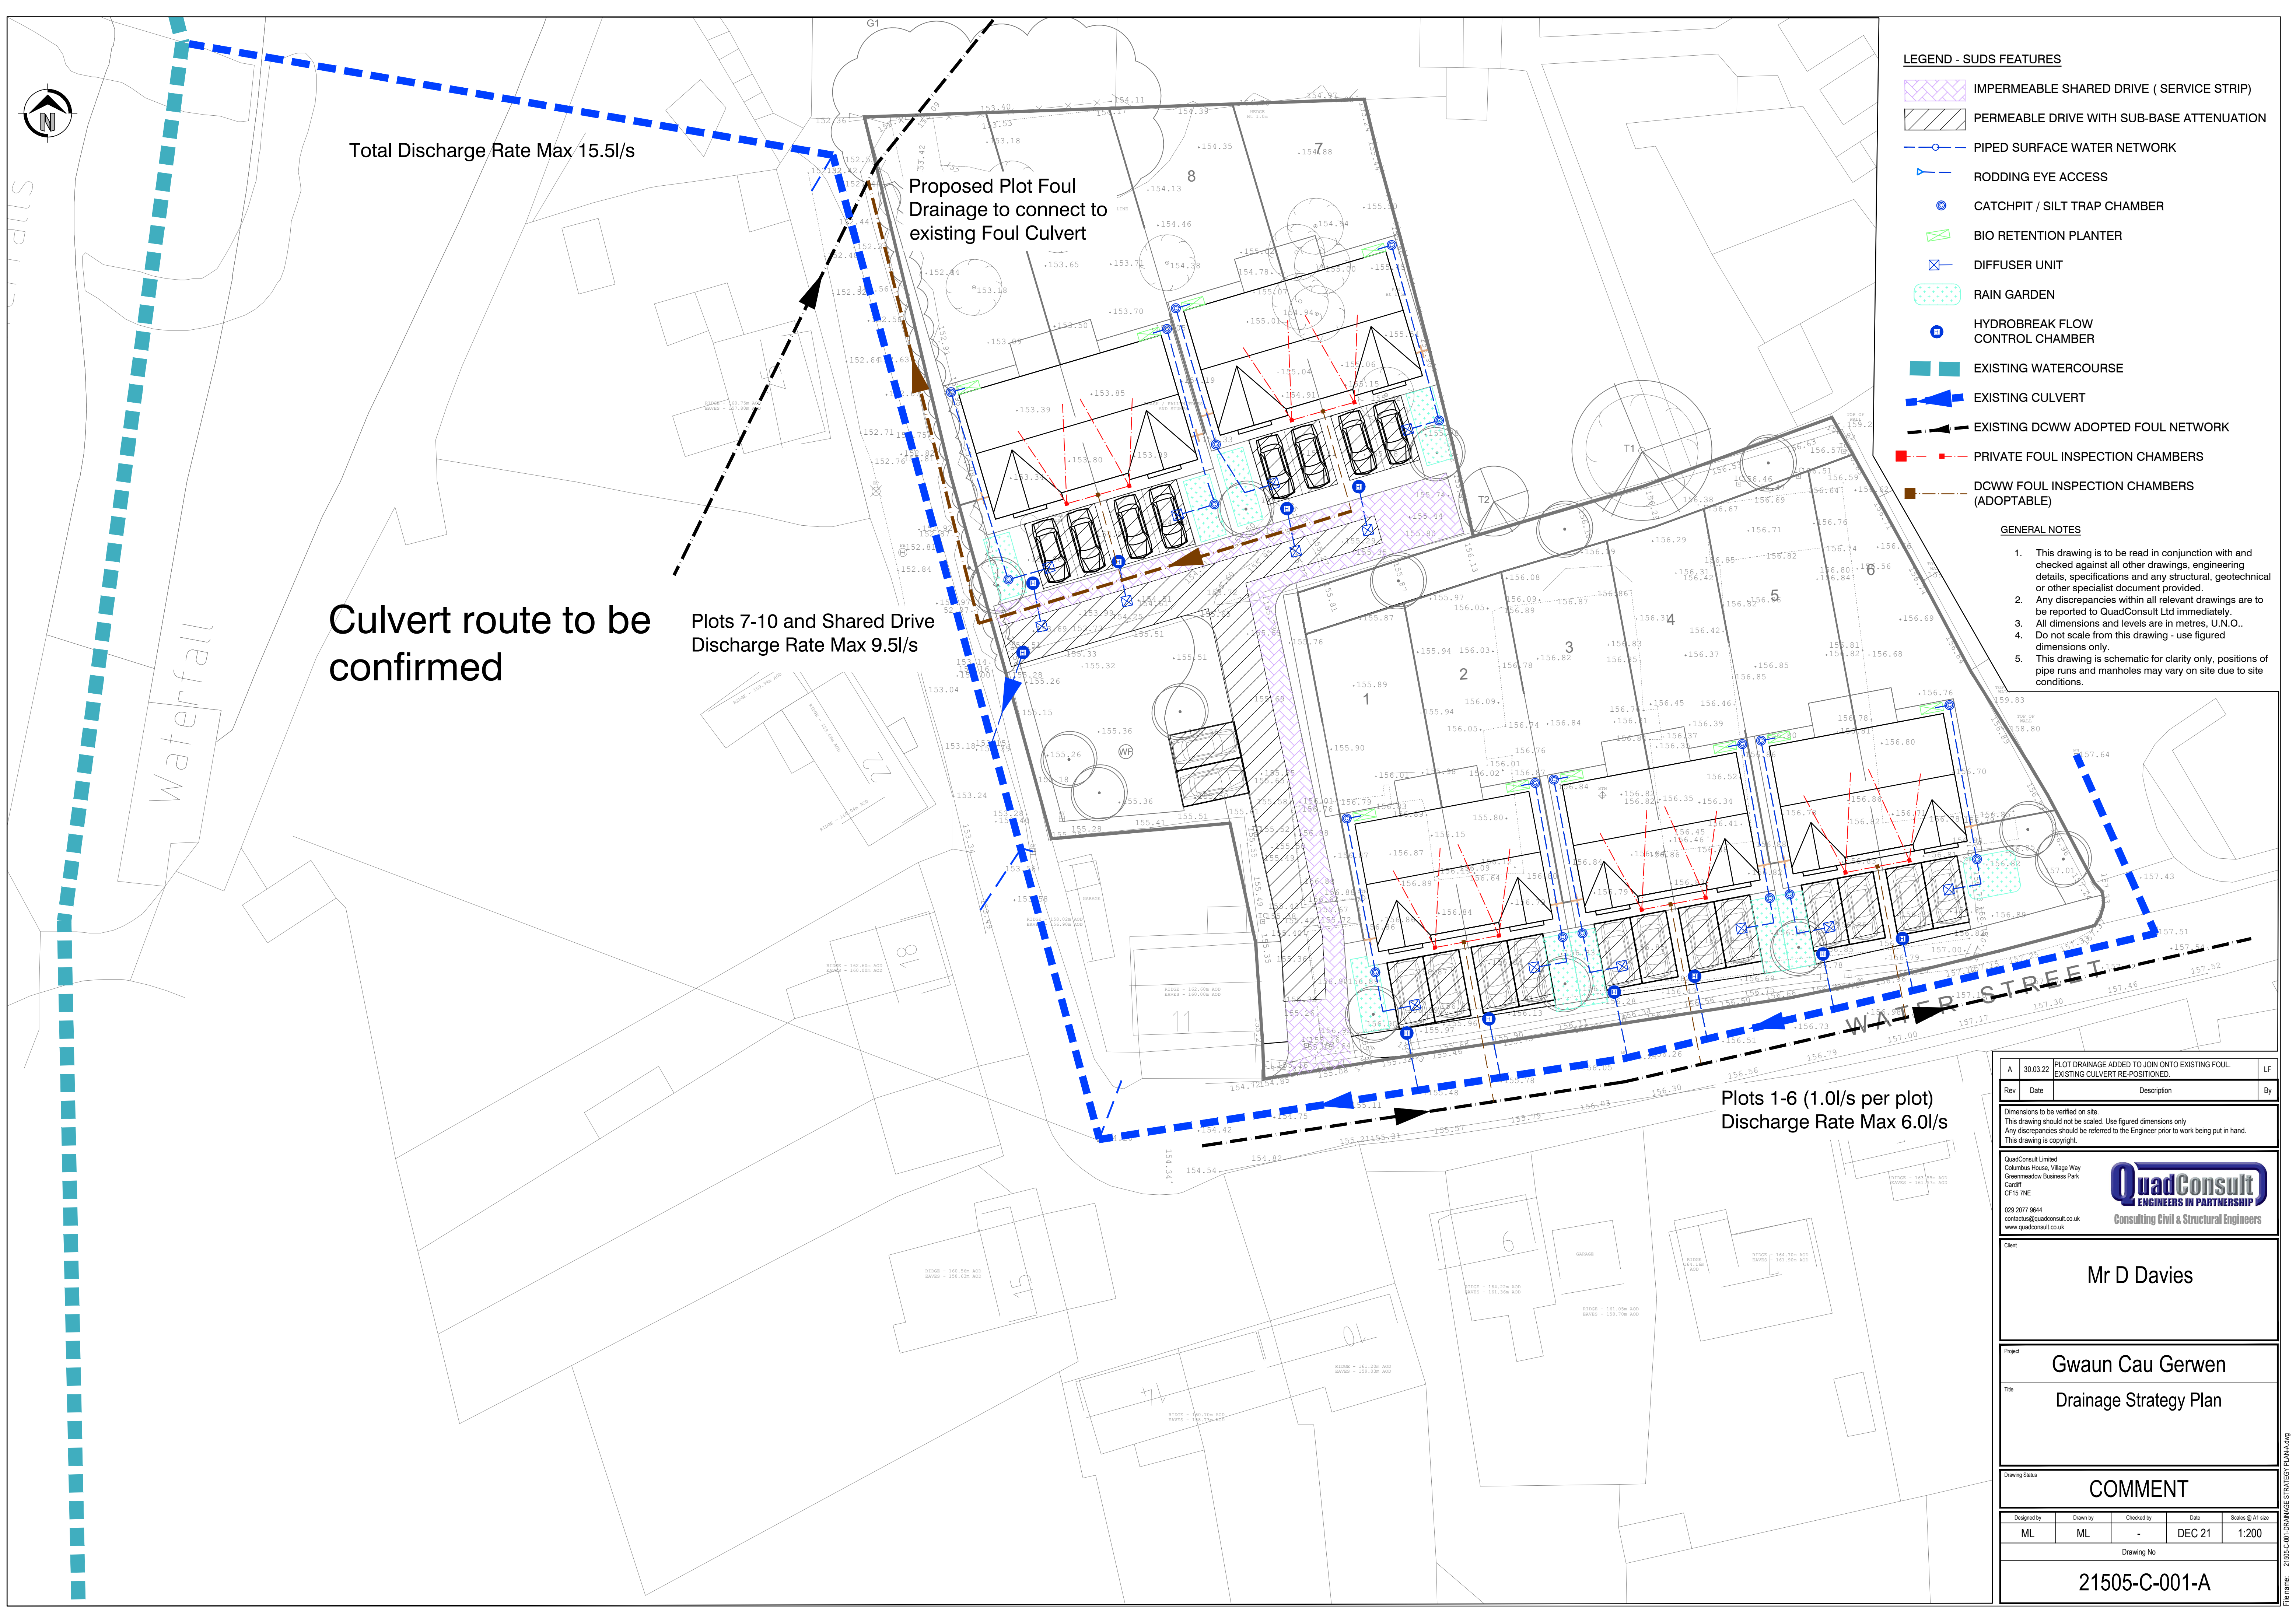

LEGEND - SUDS FEATURES

- IMPERMEABLE SHARED DRIVE (SERVICE STRIP)
- PERMEABLE DRIVE WITH SUB-BASE ATTENUATION
- PIPED SURFACE WATER NETWORK
- RODDING EYE ACCESS
- CATCHPIT / SILT TRAP CHAMBER
- BIO RETENTION PLANTER
- DIFFUSER UNIT
- RAIN GARDEN
- HYDROBREAK FLOW CONTROL CHAMBER
- EXISTING WATERCOURSE
- EXISTING CULVERT
- EXISTING DCWW ADOPTED FOUL NETWORK
- PRIVATE FOUL INSPECTION CHAMBERS
- DCWW FOUL INSPECTION CHAMBERS (ADOPTABLE)

- GENERAL NOTES**
- This drawing is to be read in conjunction with and checked against all other drawings, engineering details, specifications and any structural, geotechnical or other specialist document provided.
 - Any discrepancies within all relevant drawings are to be reported to QuadConsult Ltd immediately.
 - All dimensions and levels are in metres, U.N.O..
 - Do not scale from this drawing - use figured dimensions only.
 - This drawing is schematic for clarity only, positions of pipe runs and manholes may vary on site due to site conditions.

A	30.03.22	Plot drainage added to join onto existing foul. Existing culvert re-positioned.	LF	
Rev	Date	Description	By	
Dimensions to be verified on site. This drawing should not be scaled. Use figured dimensions only. Any discrepancies should be referred to the Engineer prior to work being put in hand. This drawing is copyright.				
QuadConsult Limited Columbus House, Village Way Greenmeadow Business Park Cardiff CF15 7NE 029 2077 9644 contactus@quadconsult.co.uk www.quadconsult.co.uk QuadConsult ENGINEERS IN PARTNERSHIP Consulting Civil & Structural Engineers				
Client Mr D Davies				
Project Gwaun Cau Gerwen				
Title Drainage Strategy Plan				
Drawing Status COMMENT				
Designed by	Drawn by	Checked by	Date	Scale @ A1 size
ML	ML	-	DEC 21	1:200
Drawing No 21505-C-001-A				