




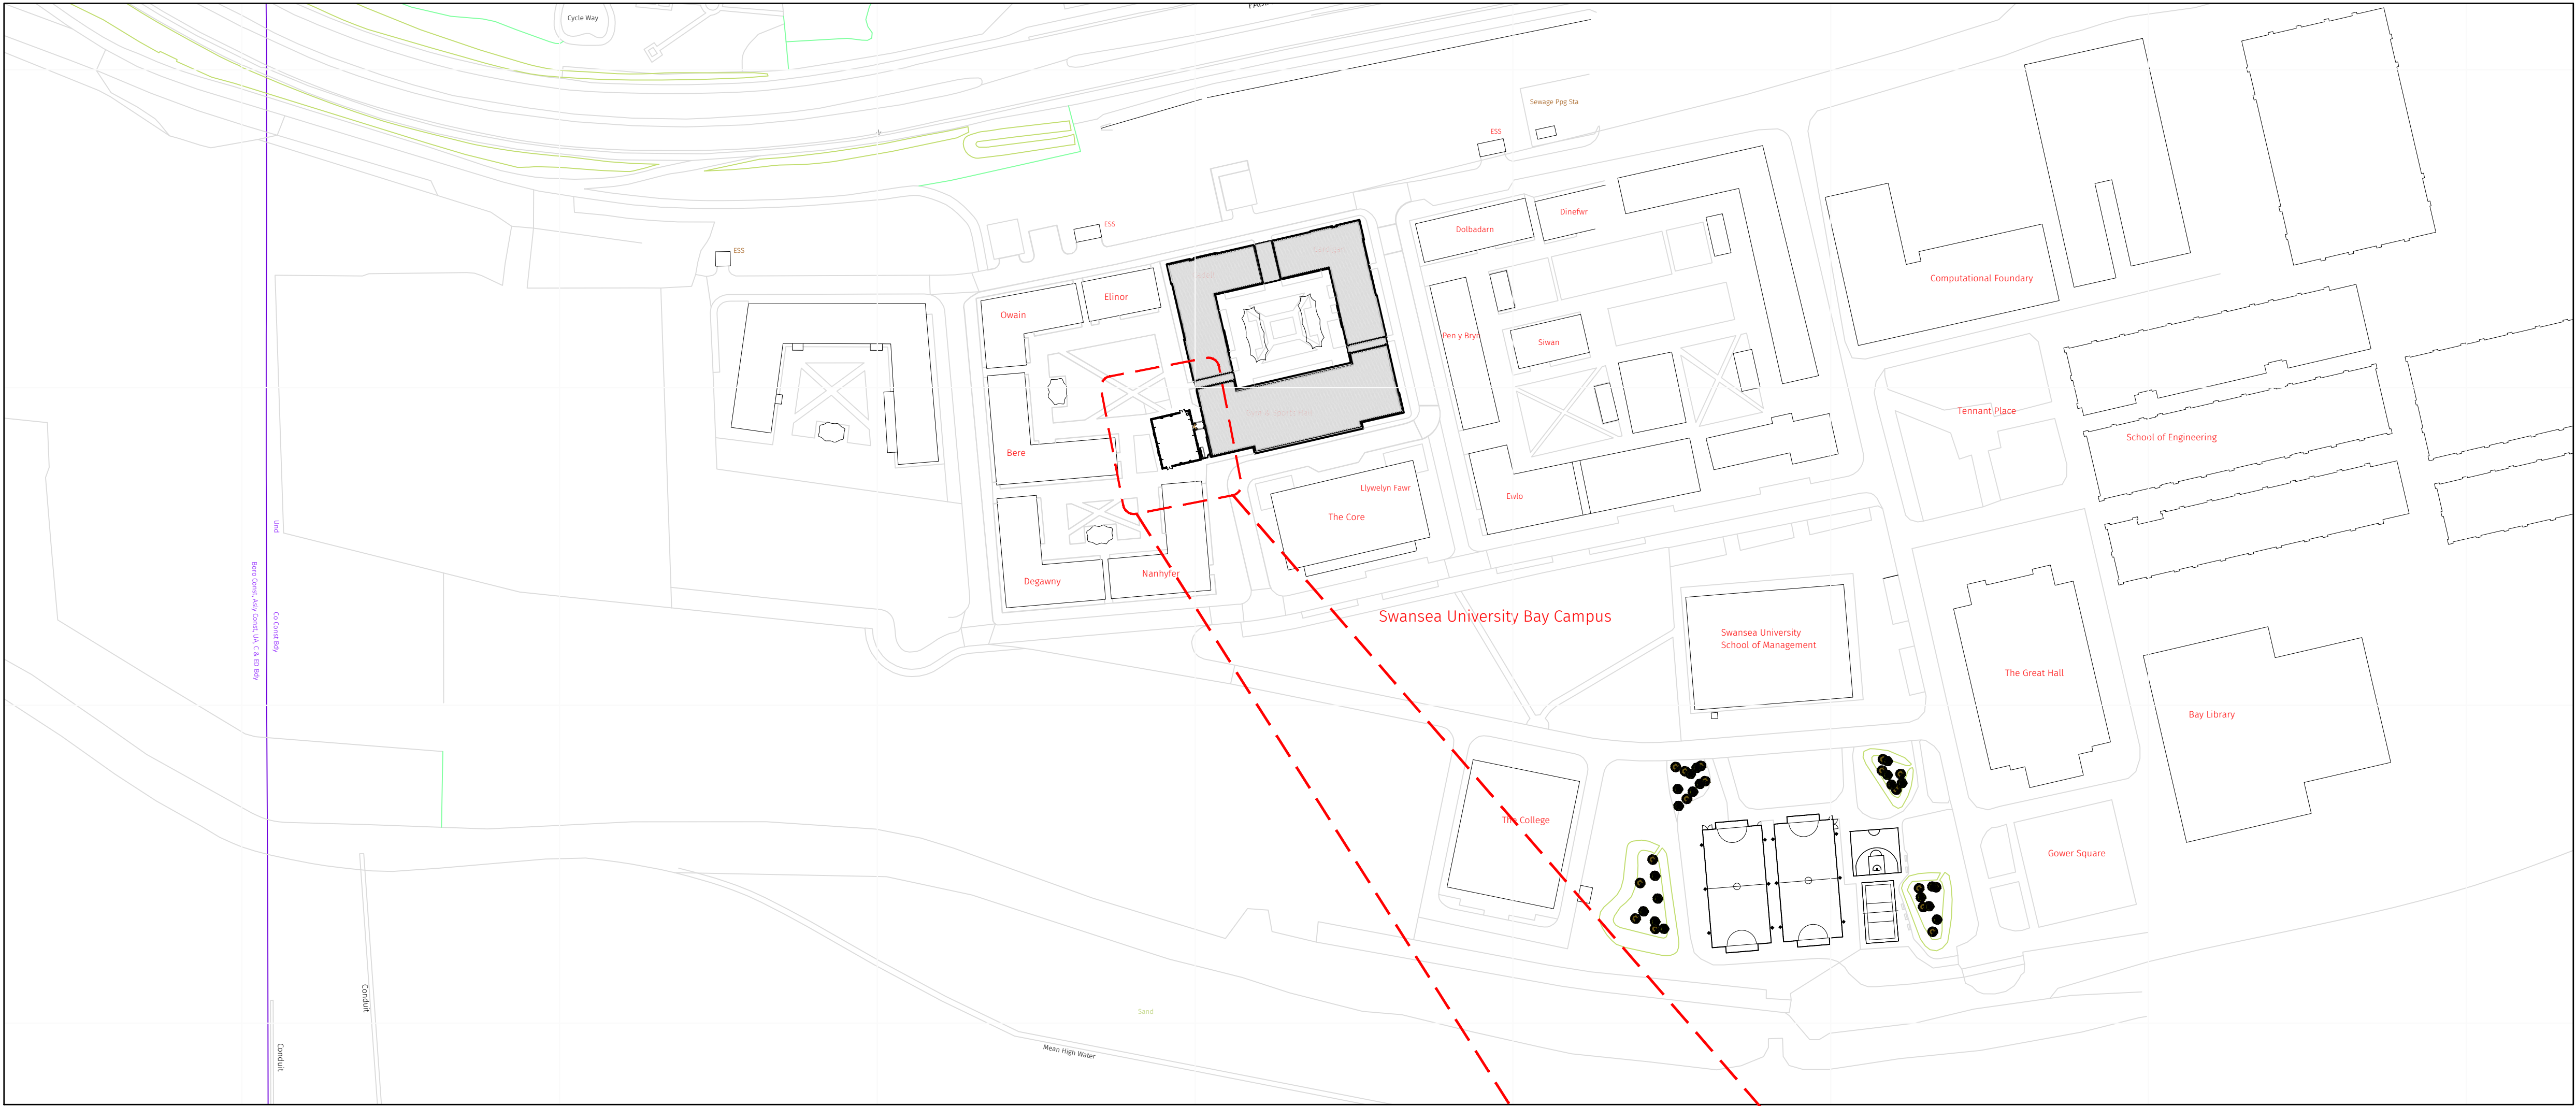


1 PROPOSED SITE LAYOUT
1250@A1

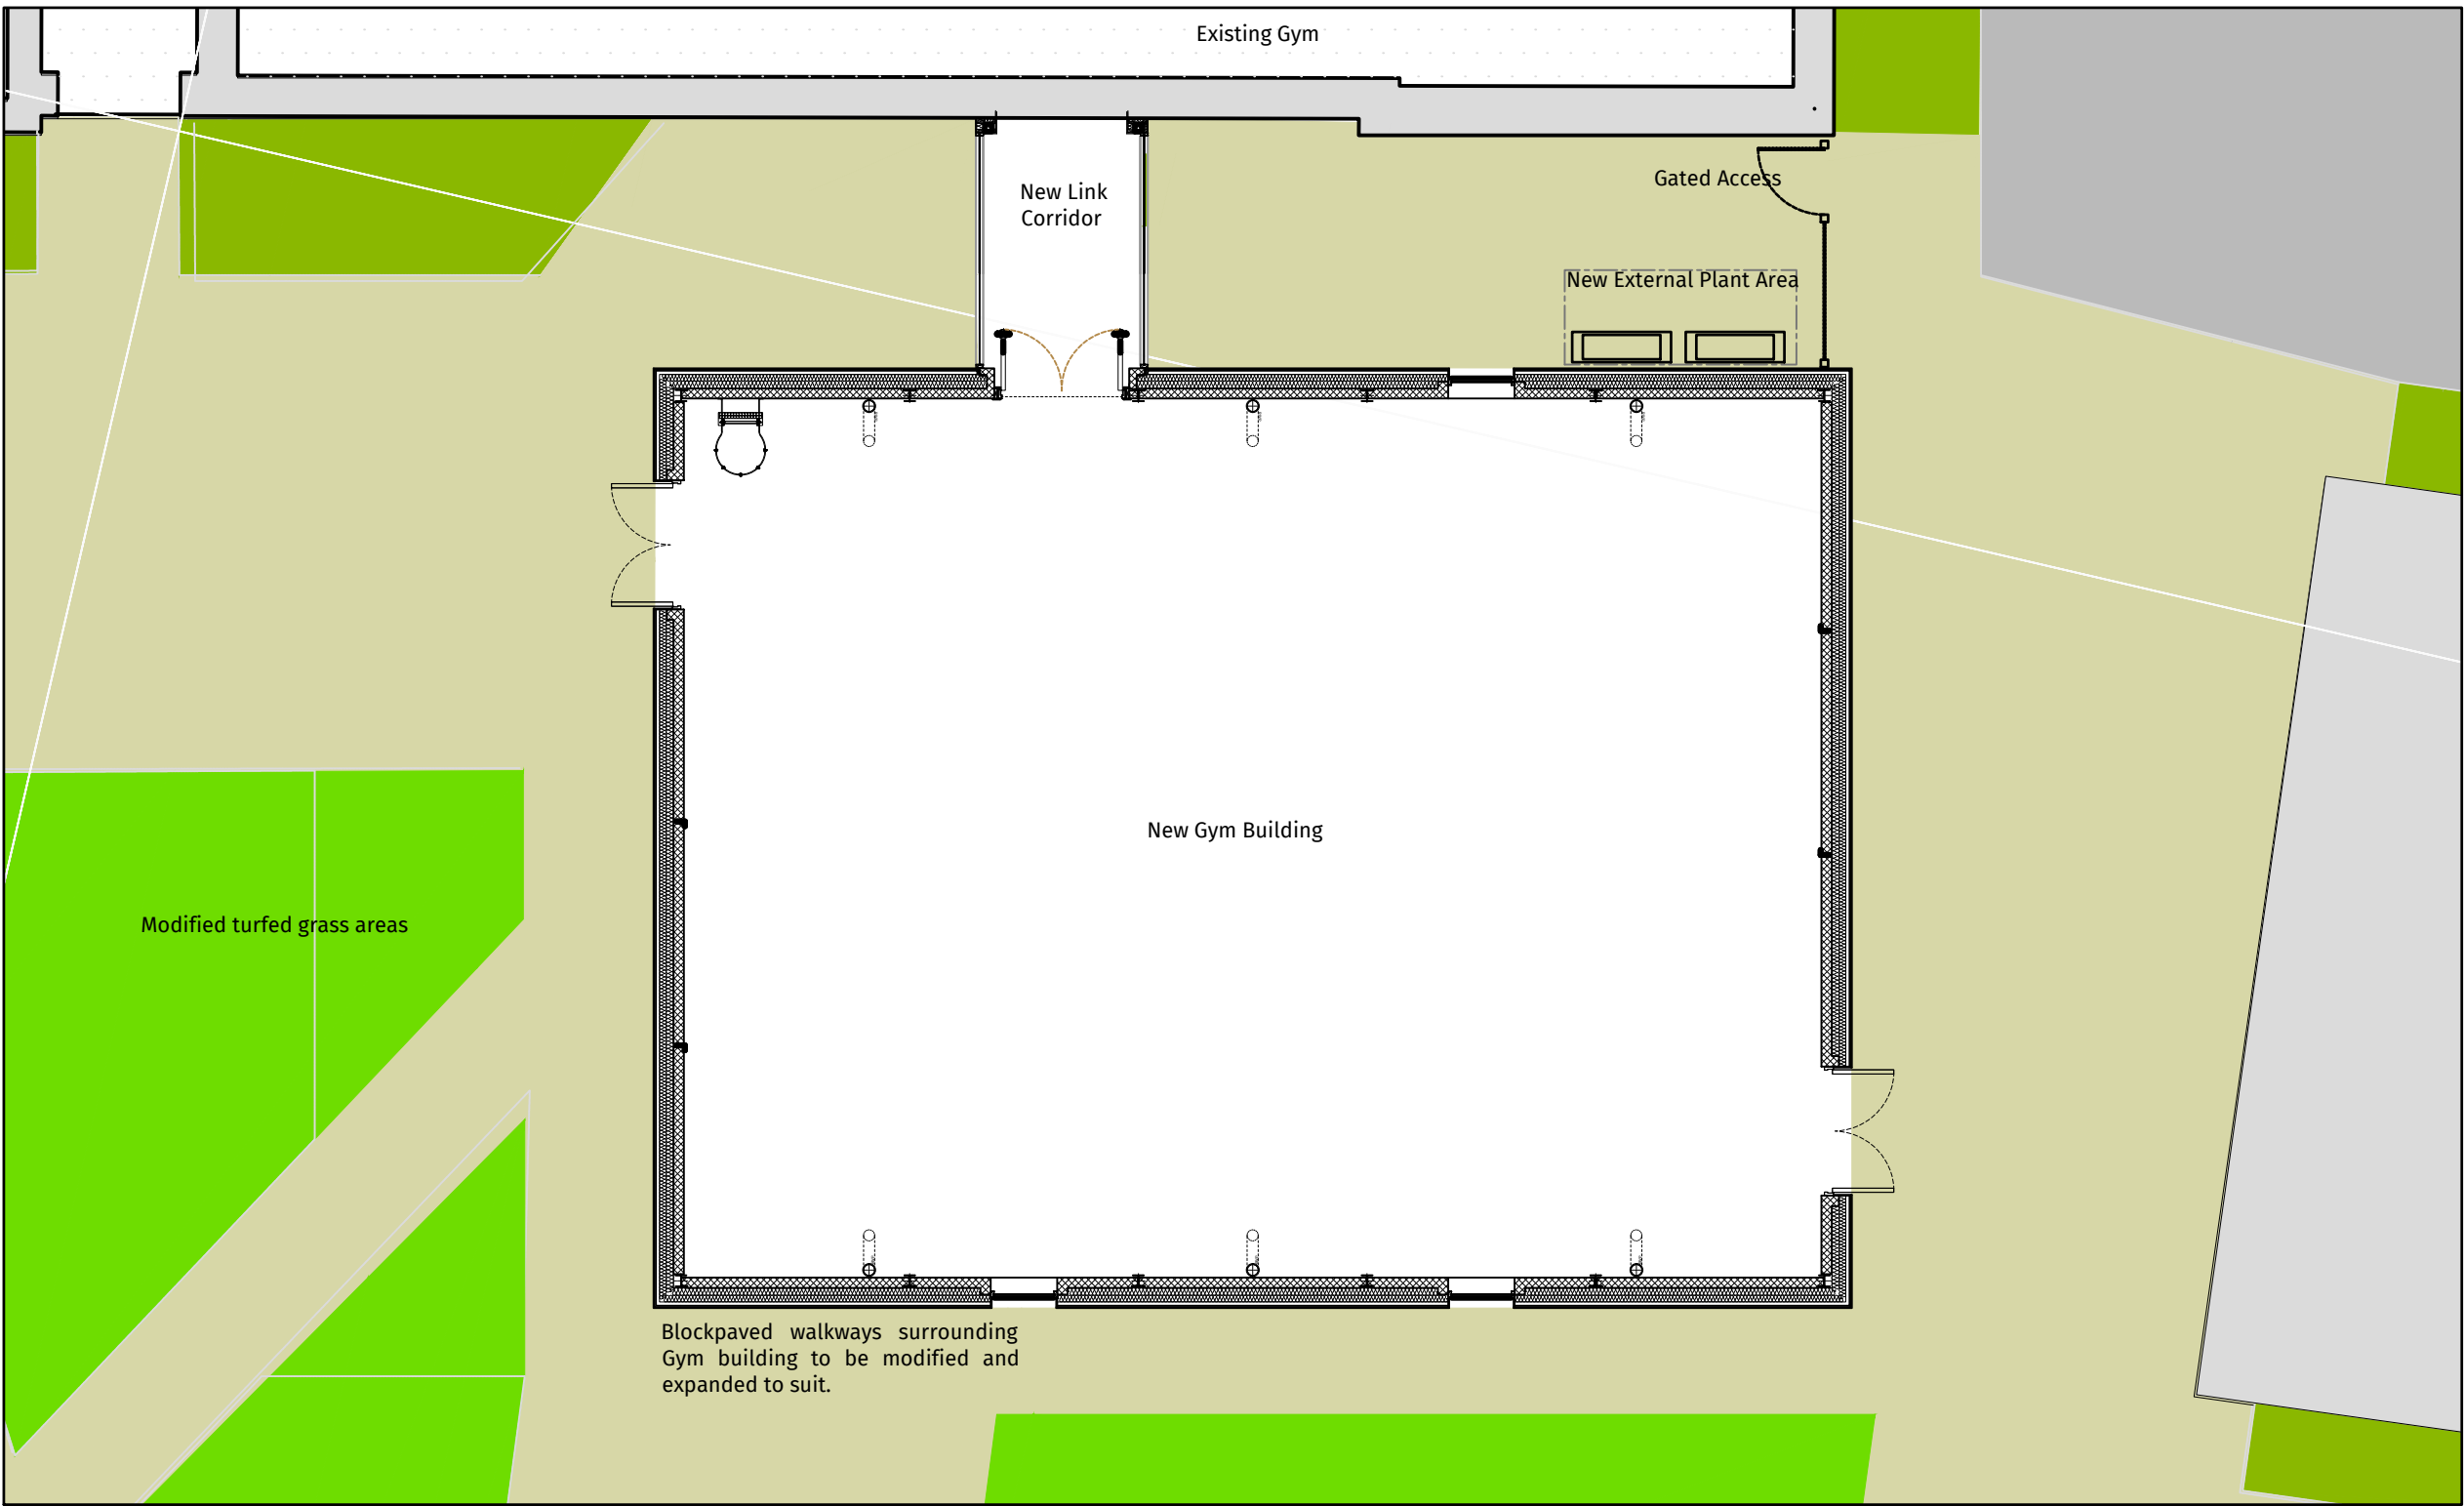

3 GYM EXTENSION GA
1/100@A1

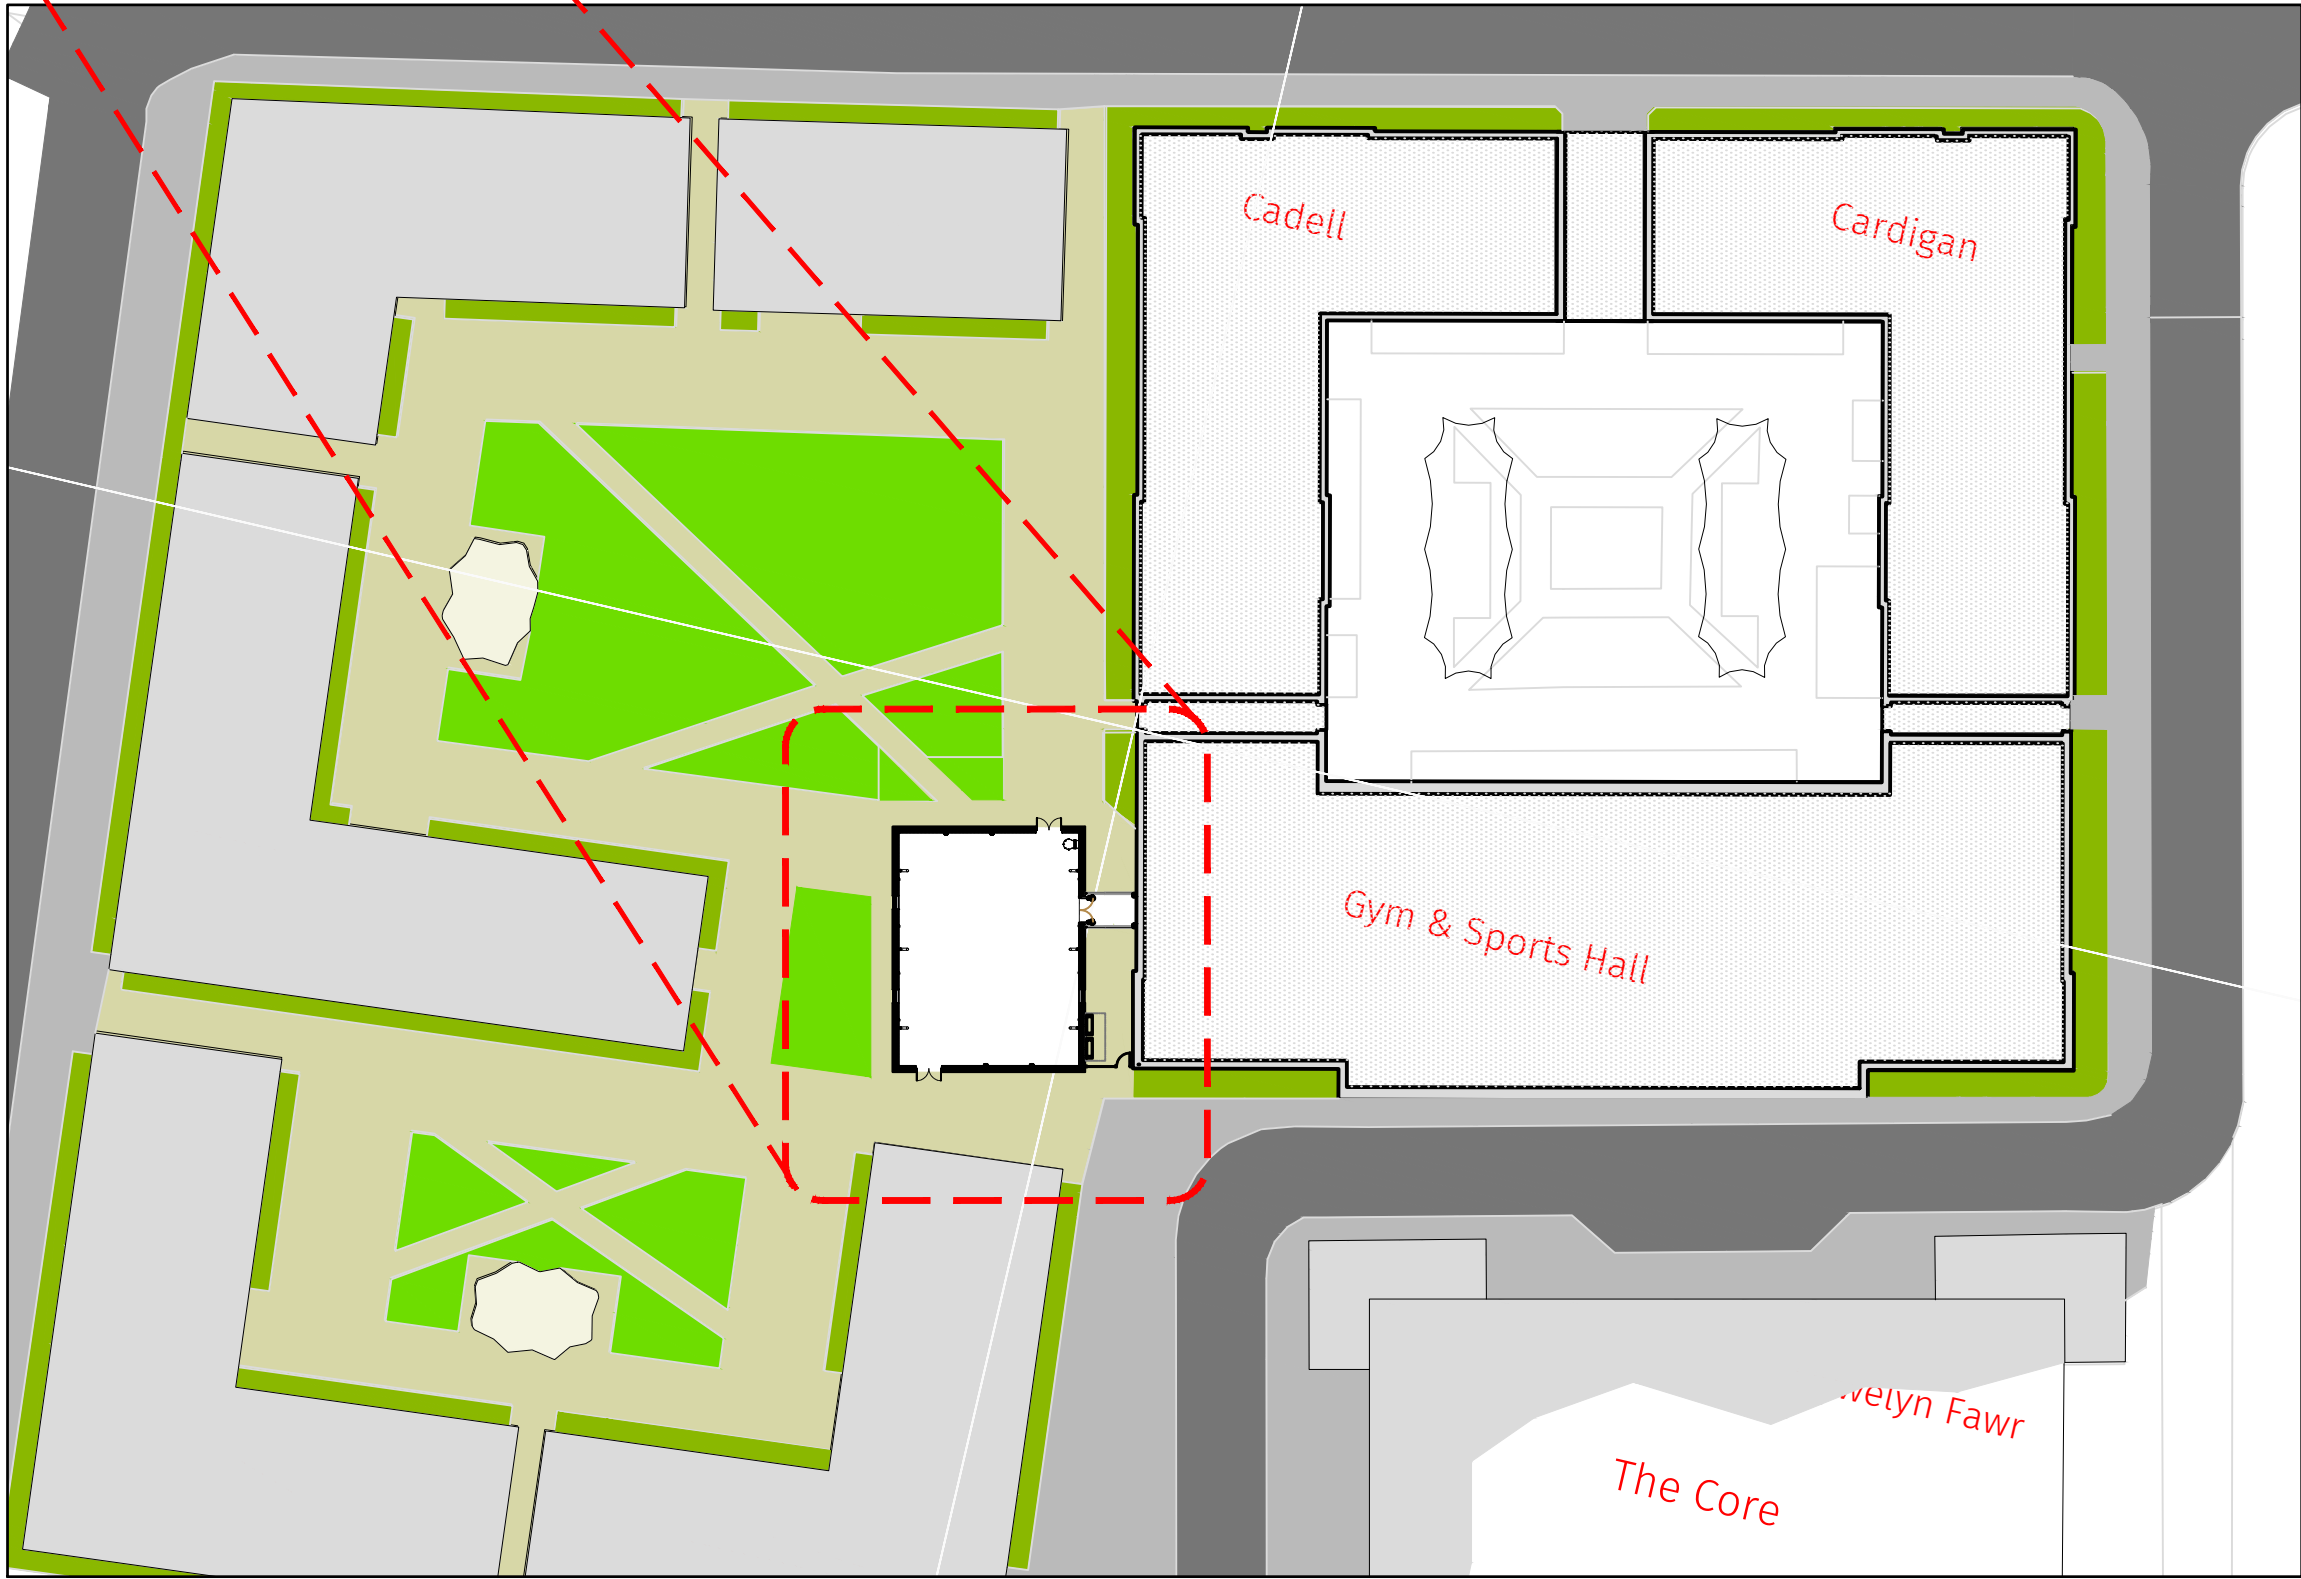

2 PROPOSED GYM & SPORTS HALL BUILDING
1/500@A1

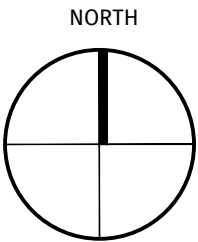

GENERAL NOTES

All work to be carried out in strict accordance with the current Building Regulations and its latest amendments, and to the complete satisfaction of the Local Authorities Building Control.

Contractors are responsible for complying with all relevant BS etc., and check that Building Control and Environmental Health Departments are satisfied with the scope and content of all work on completion and obtain any necessary certificates.

All existing construction levels and dimensions to be checked prior to construction, especially where new construction levels and dimensions are to match existing.

All site dimensions and site levels must be checked on site.

This drawing must not be used for construction unless issued for construction.

This drawing should be read in conjunction with all relevant Engineer's and specialist drawings.



Areas of works

B	05/07/22	Construction Issue, GYM location moved	5m	GW	MS
A	13/06/22	Construction Issue		GW	MS
	01/03/21	First Issue		GW	MS
REV	DATE	DESCRIPTION		DR	CH

CONSTRUCTION

DB3

CARDIFF

2 Callaghan Square, Cardiff, CF10 5BT.
T: 029 2034 2688 www.darntonb3.com

CLIENT



PROJECT
Swansea University - Sports Provision
Bay Campus - GYM EXTENSION

TITLE
Site Layout Plan -
AS PROPOSED

CREATION DATE	SCALE @ A1	DRN	CHK	STATUS
Feb 2021	1:2500		GW	MS
SHEET NO.				REVISION
14801 - DB3 - 002 - 00 - DR - A - 0101				B

PROJECT NO | CONSULTANT | ZONE | LEVEL | TYPE | RULE | NUMBER
14801 - DB3 - 002 - 00 - DR - A - 0101
© COPYRIGHT: ALL RIGHTS RESERVED.
THIS DRAWING MUST BE READ IN CONJUNCTION WITH ALL OTHER RELEVANT DRAWINGS AND INFORMATION.
ANY DISCREPANCIES MUST BE REPORTED TO DARNTONB3 IMMEDIATELY.
THIS DRAWING OR INFORMATION MUST NOT BE USED FOR CONSTRUCTION UNLESS EXPRESSLY ISSUED FOR CONSTRUCTION.
DO NOT SCALE FROM THIS DRAWING. WORK ONLY TO THE PRINTED DIMENSIONS.