


Contractors are responsible for complying with all relevant BS etc., and check that Building Control and Environmental Health Departments are satisfied with the scope and content of all work on completion and obtain any necessary certificates.

All existing construction levels and dimensions to be checked prior to construction, especially where new construction levels and dimensions are to match existing.

All site dimensions and site levels must be checked on site.

This drawing must not be used for construction unless issued for construction.

This drawing should be read in conjunction with all relevant Engineer's and specialist drawings.

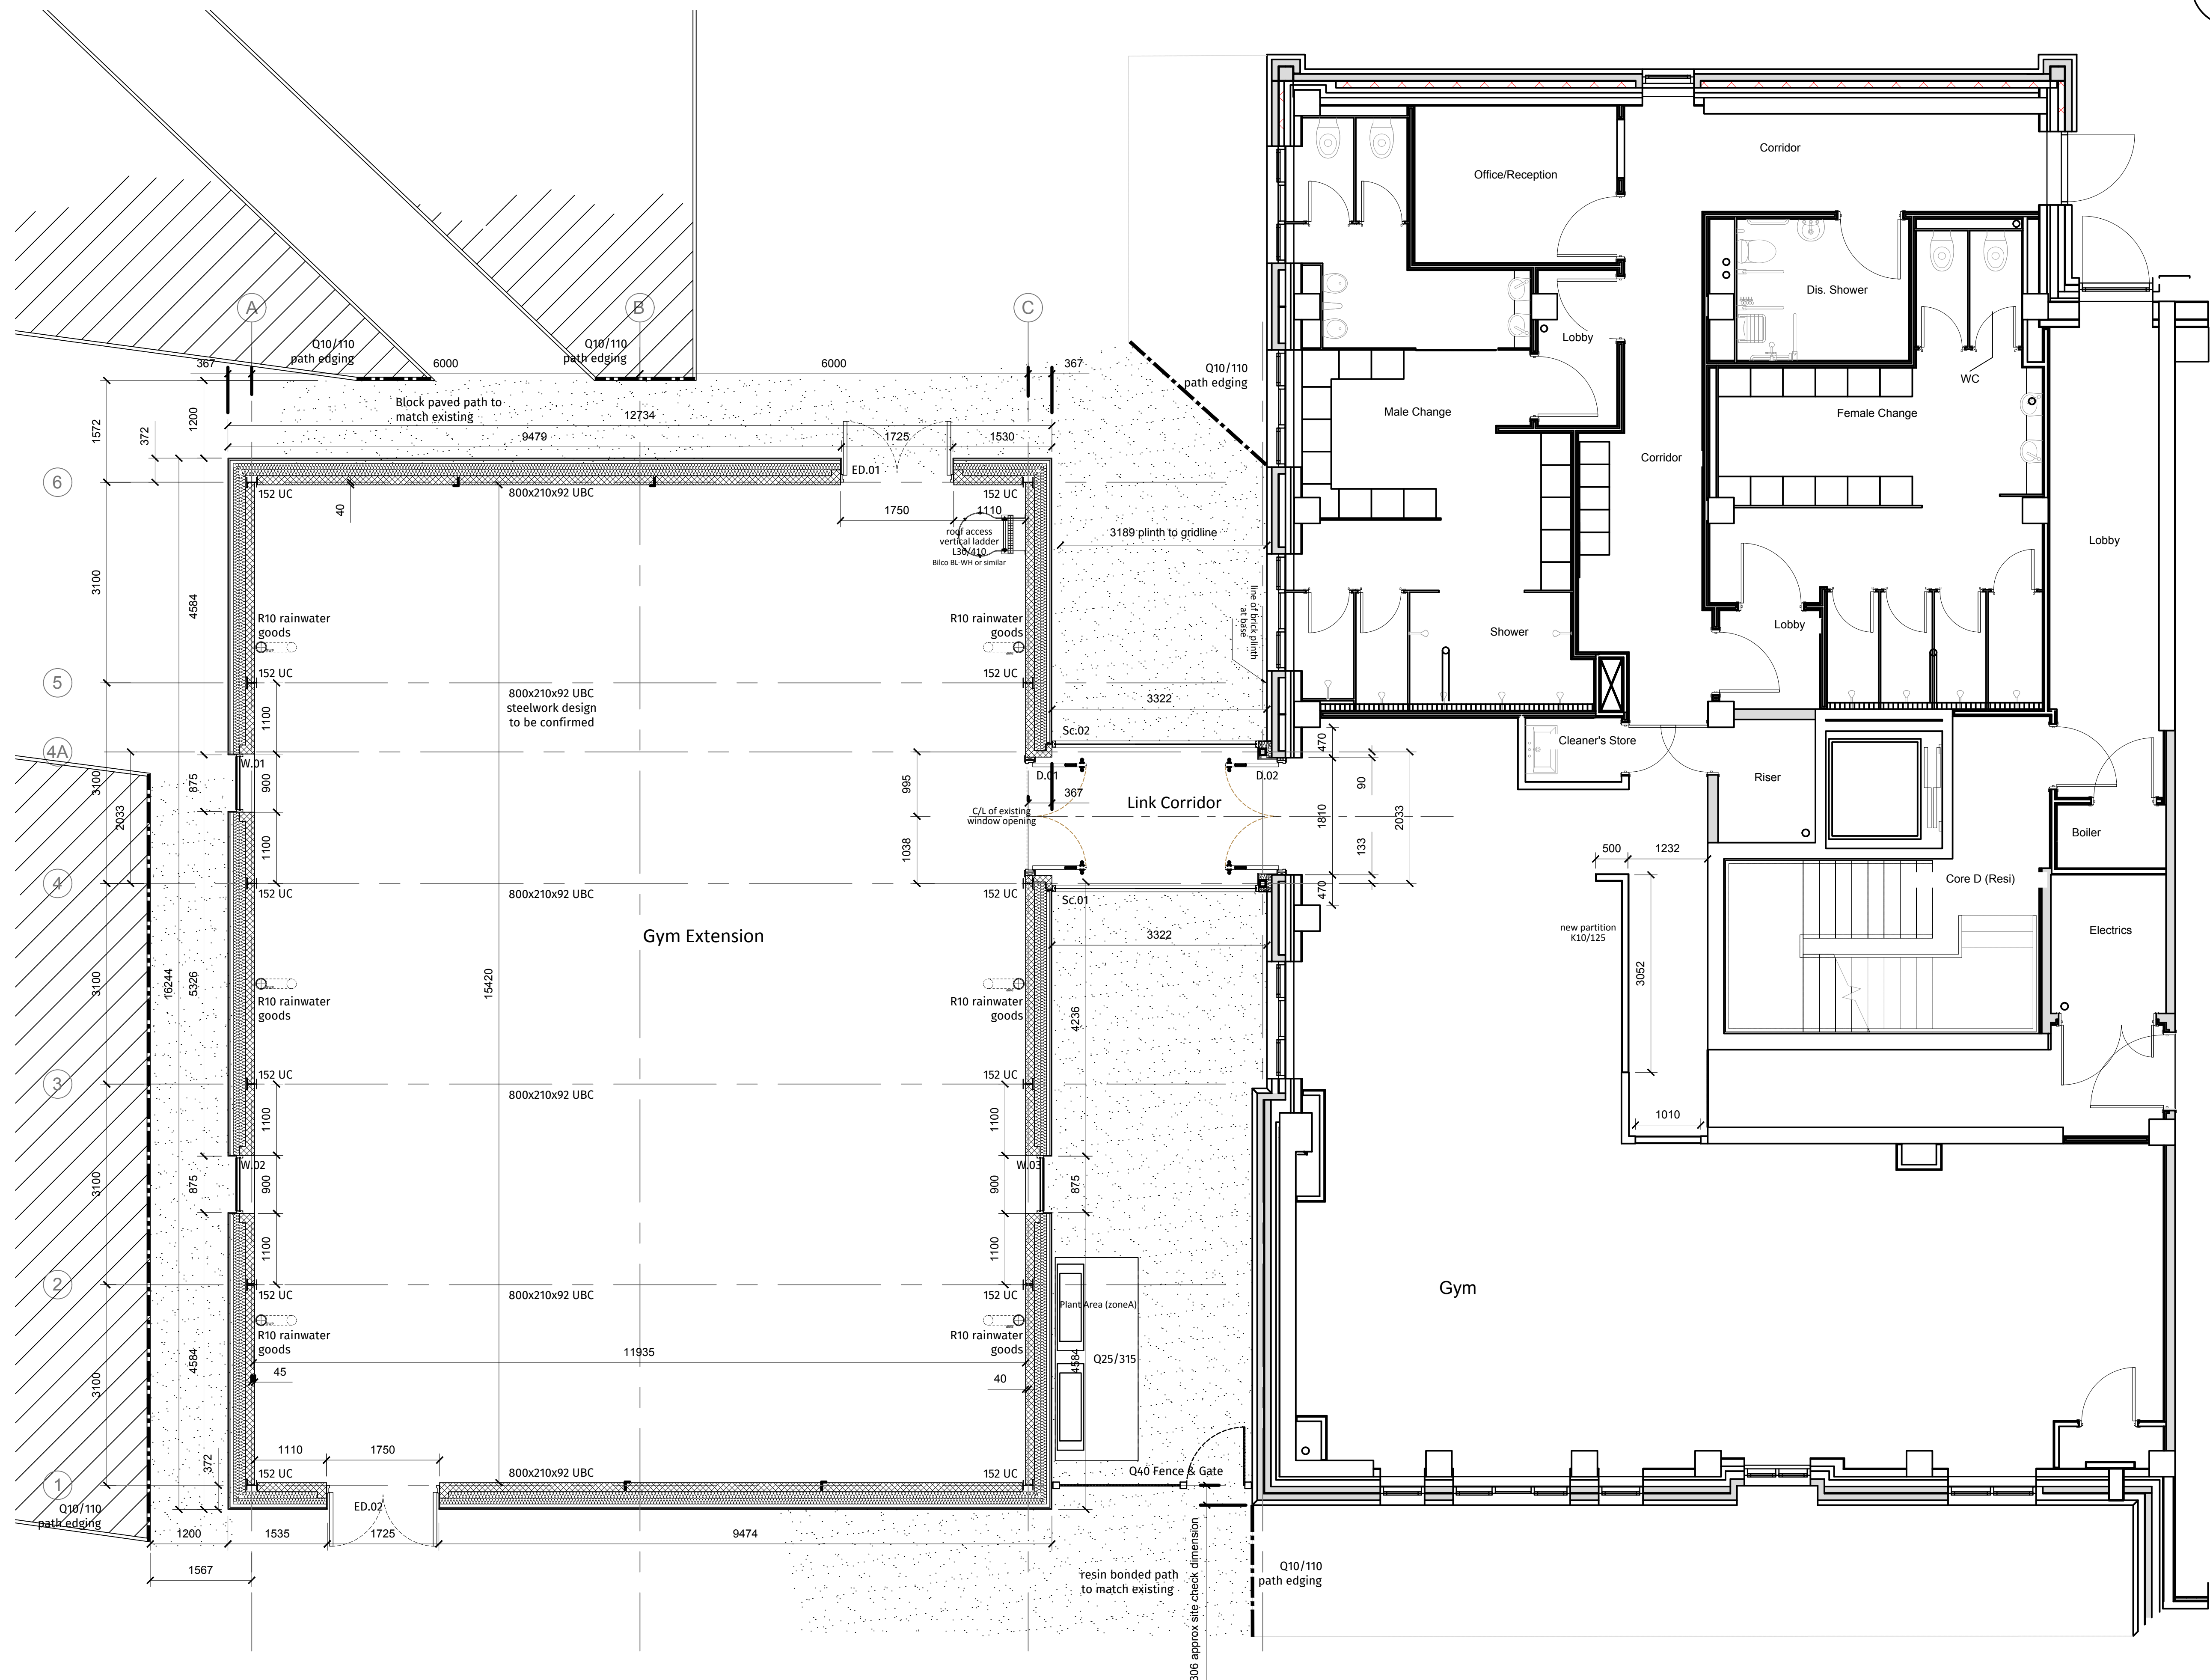

H	05/07/22	Gym moved 5m. Construction Issue	GW	MS
G	04/07/22	Additional setting out added	GW	MS
F	13/07/22	Construction issue. Ladder & Hatch updated with tender return.	GW	MS
E	21/06/22	Extent of alt/new resin bonded path clarified	GW	MS
D	13/10/21	external works added	MH	MS
C	08/10/21	amended and issued for Tender	MH	MS
B	30/09/21	Work In Progress	MH	MS
A	28/09/21	General Revision and Issue	MH	MS
	29/03/21	First Issue	GW	MS
REV/DAT		DESCRIPTION	DR	CH

DB3

2 Callaghan Square, Cardiff, CF10 5BT.
T: 029 2034 2688 www.darntonb3.com

CLIENT



PROJECT
Swansea University - Sports Provision
Bay Campus - GYM EXTENSION

TITLE
GENERAL ARRANGEMENT
AS PROPOSED

CREATION DATE	SCALE @ A1	DRN	CHK	STATUS
Feb 2021	150@A1	GW	MS	SS
SHEET NO			REVISION	

14801 - DB3 - 002 - 00 - DR - A - 0102

© COPYRIGHT: ALL RIGHTS RESERVED.
THIS DRAWING MUST BE READ IN CONJUNCTION WITH ALL OTHER RELEVANT DRAWINGS AND INFORMATION.
ANY DISCREPANCIES MUST BE REPORTED TO DAINTECHS IMMEDIATELY.
THE DRAWING OR INFORMATION MUST NOT BE USED FOR CONSTRUCTION UNLESS EXPRESSLY ISSUED FOR
CONSTRUCTION.
DO NOT SCALE FROM THIS DRAWING. WORK ONLY TO THE PRINTED DIMENSIONS.