


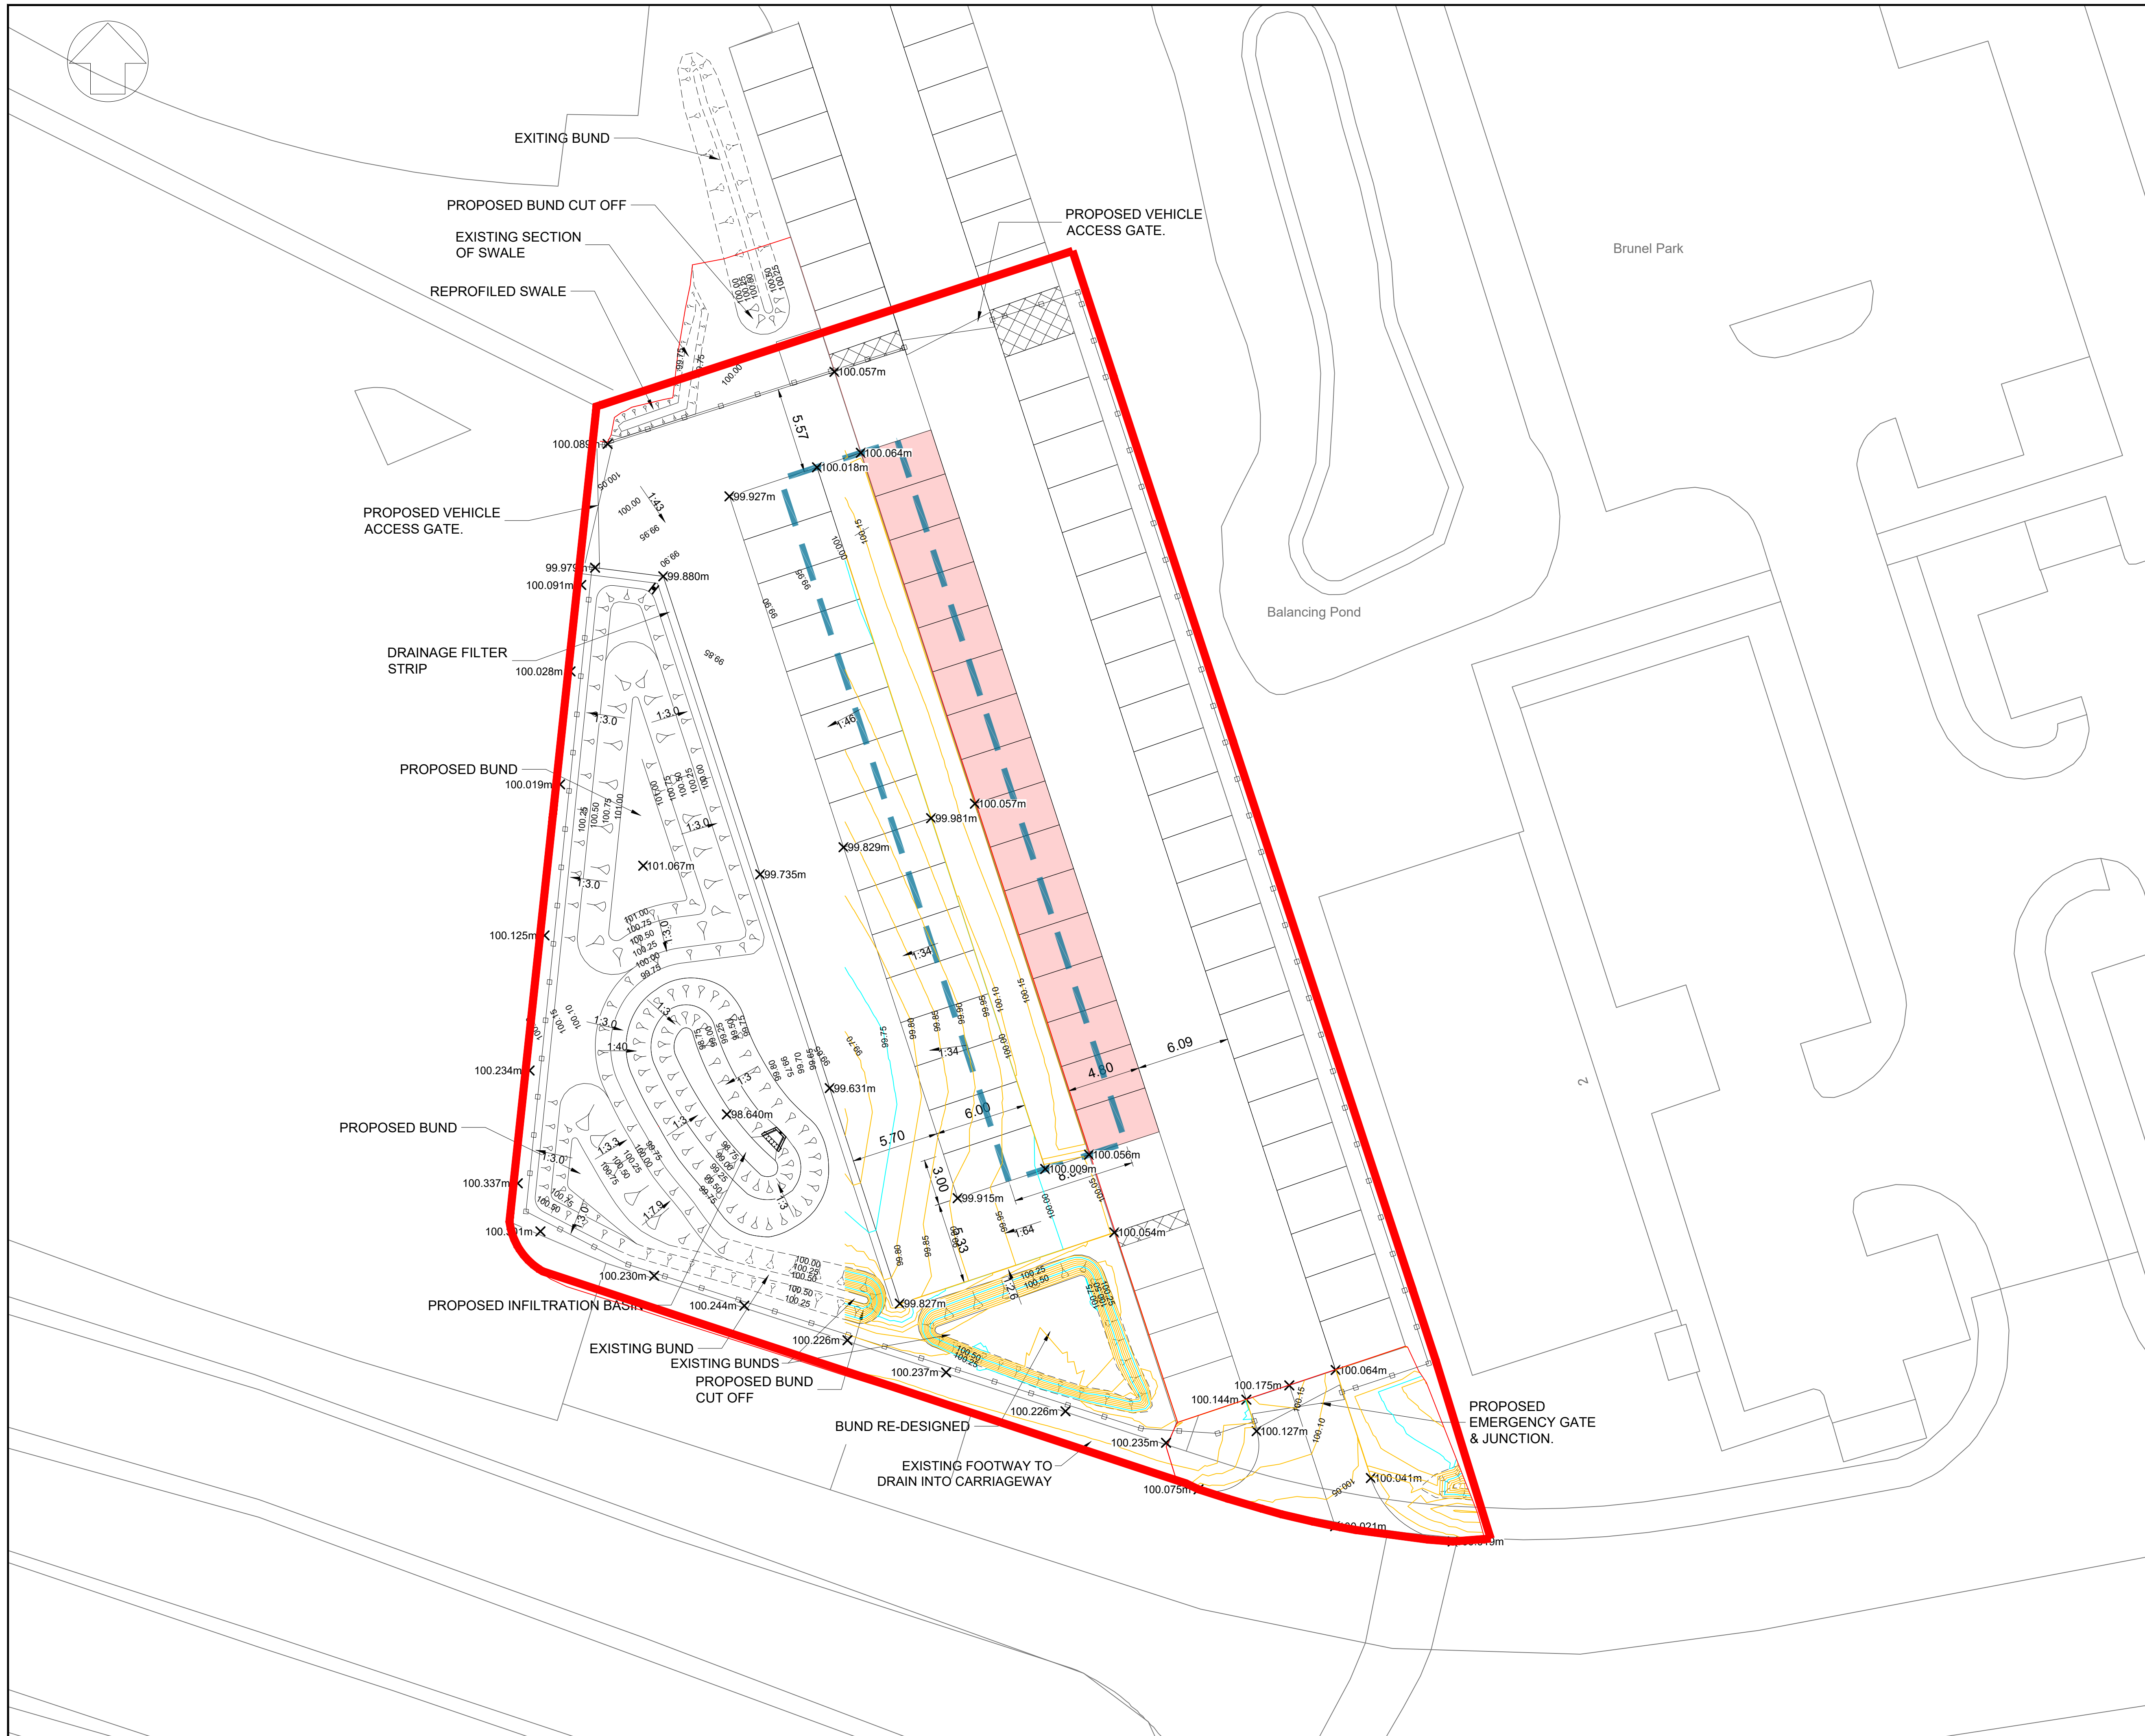

NOTES:

- DO NOT SCALE FROM DRAWING, USE FIGURED DIMENSIONS ONLY.
- ALL DIMENSIONS ARE IN METRES UNLESS STATED OTHERWISE.

LEGEND:

- PLANNING RED LINE BOUNDARY
- MAJOR CONTOURS (250mm INTERVALS)
- MINOR CONTOURS (50mm INTERVALS)

Rev	Date	Description	Prod.	Chk.	Rev.	App.
P01.3						

Project:

Quays EV Charging

Site:

The Quays
Neath Port Talbot

Client:

Neath Port Talbot
County Council
The Quays, Brunel Way
SA11 2GG
NPT.GOV.UK

ARCADIS

Registered office:
80 Fenchurch
Street
London
EC3M 4BY

Coordinating office:
Arcadis Cymru House
St Mellons Business Park,
Fortran Road
Cardiff, CF3 0EY
Tel: 44 (0)29 2092 6700

www.arcadis.com © Copyright reserved

Drawing Title:

PROPOSED SURFACE
LEVELS LAYOUT

Designed:	Signed:	Date:
Produced:	Signed:	Date:
Checked:	Digitally Signed:	Date:
Reviewed:	Signed:	Date:
Approved:	Signed:	Date:

Design Stage:	Preliminary Design				
Original Size:	A1	Grid:	OS	Datum:	ODN
Suitability Code:	S0	Scale:	1:200	Project Number:	10052828
Suitability Description:					

Initial Status

Drawing Number:	Revision:
10052828 - ARC - CP - 070 - DR - C -00002	P01.3