

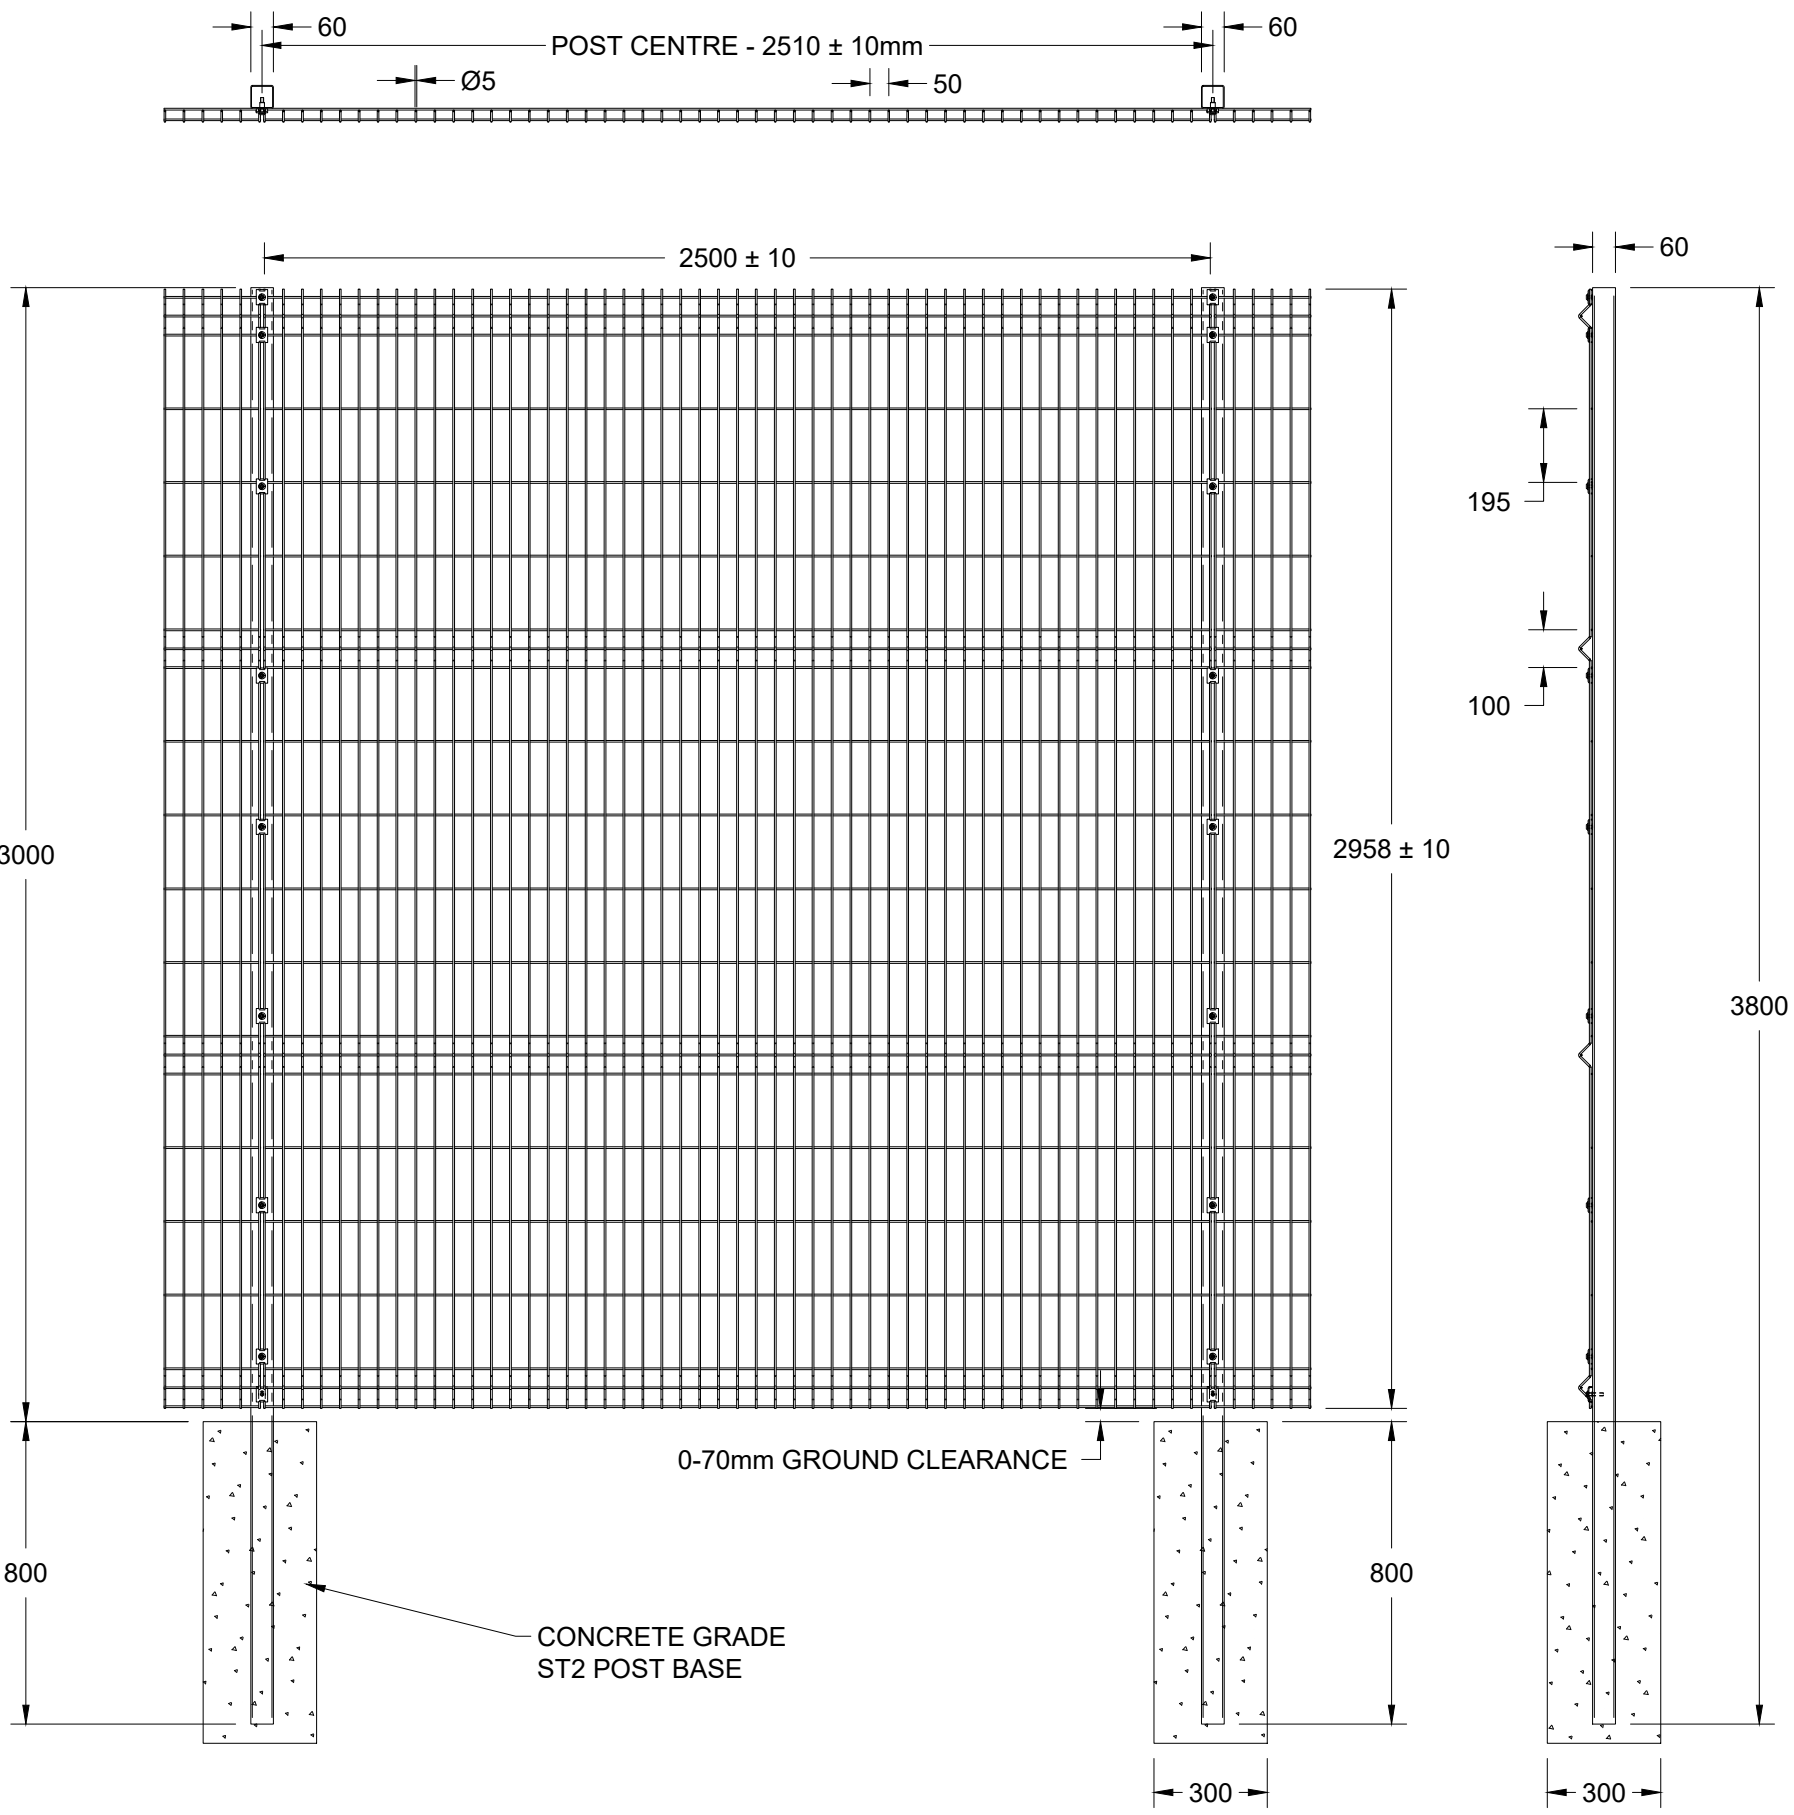
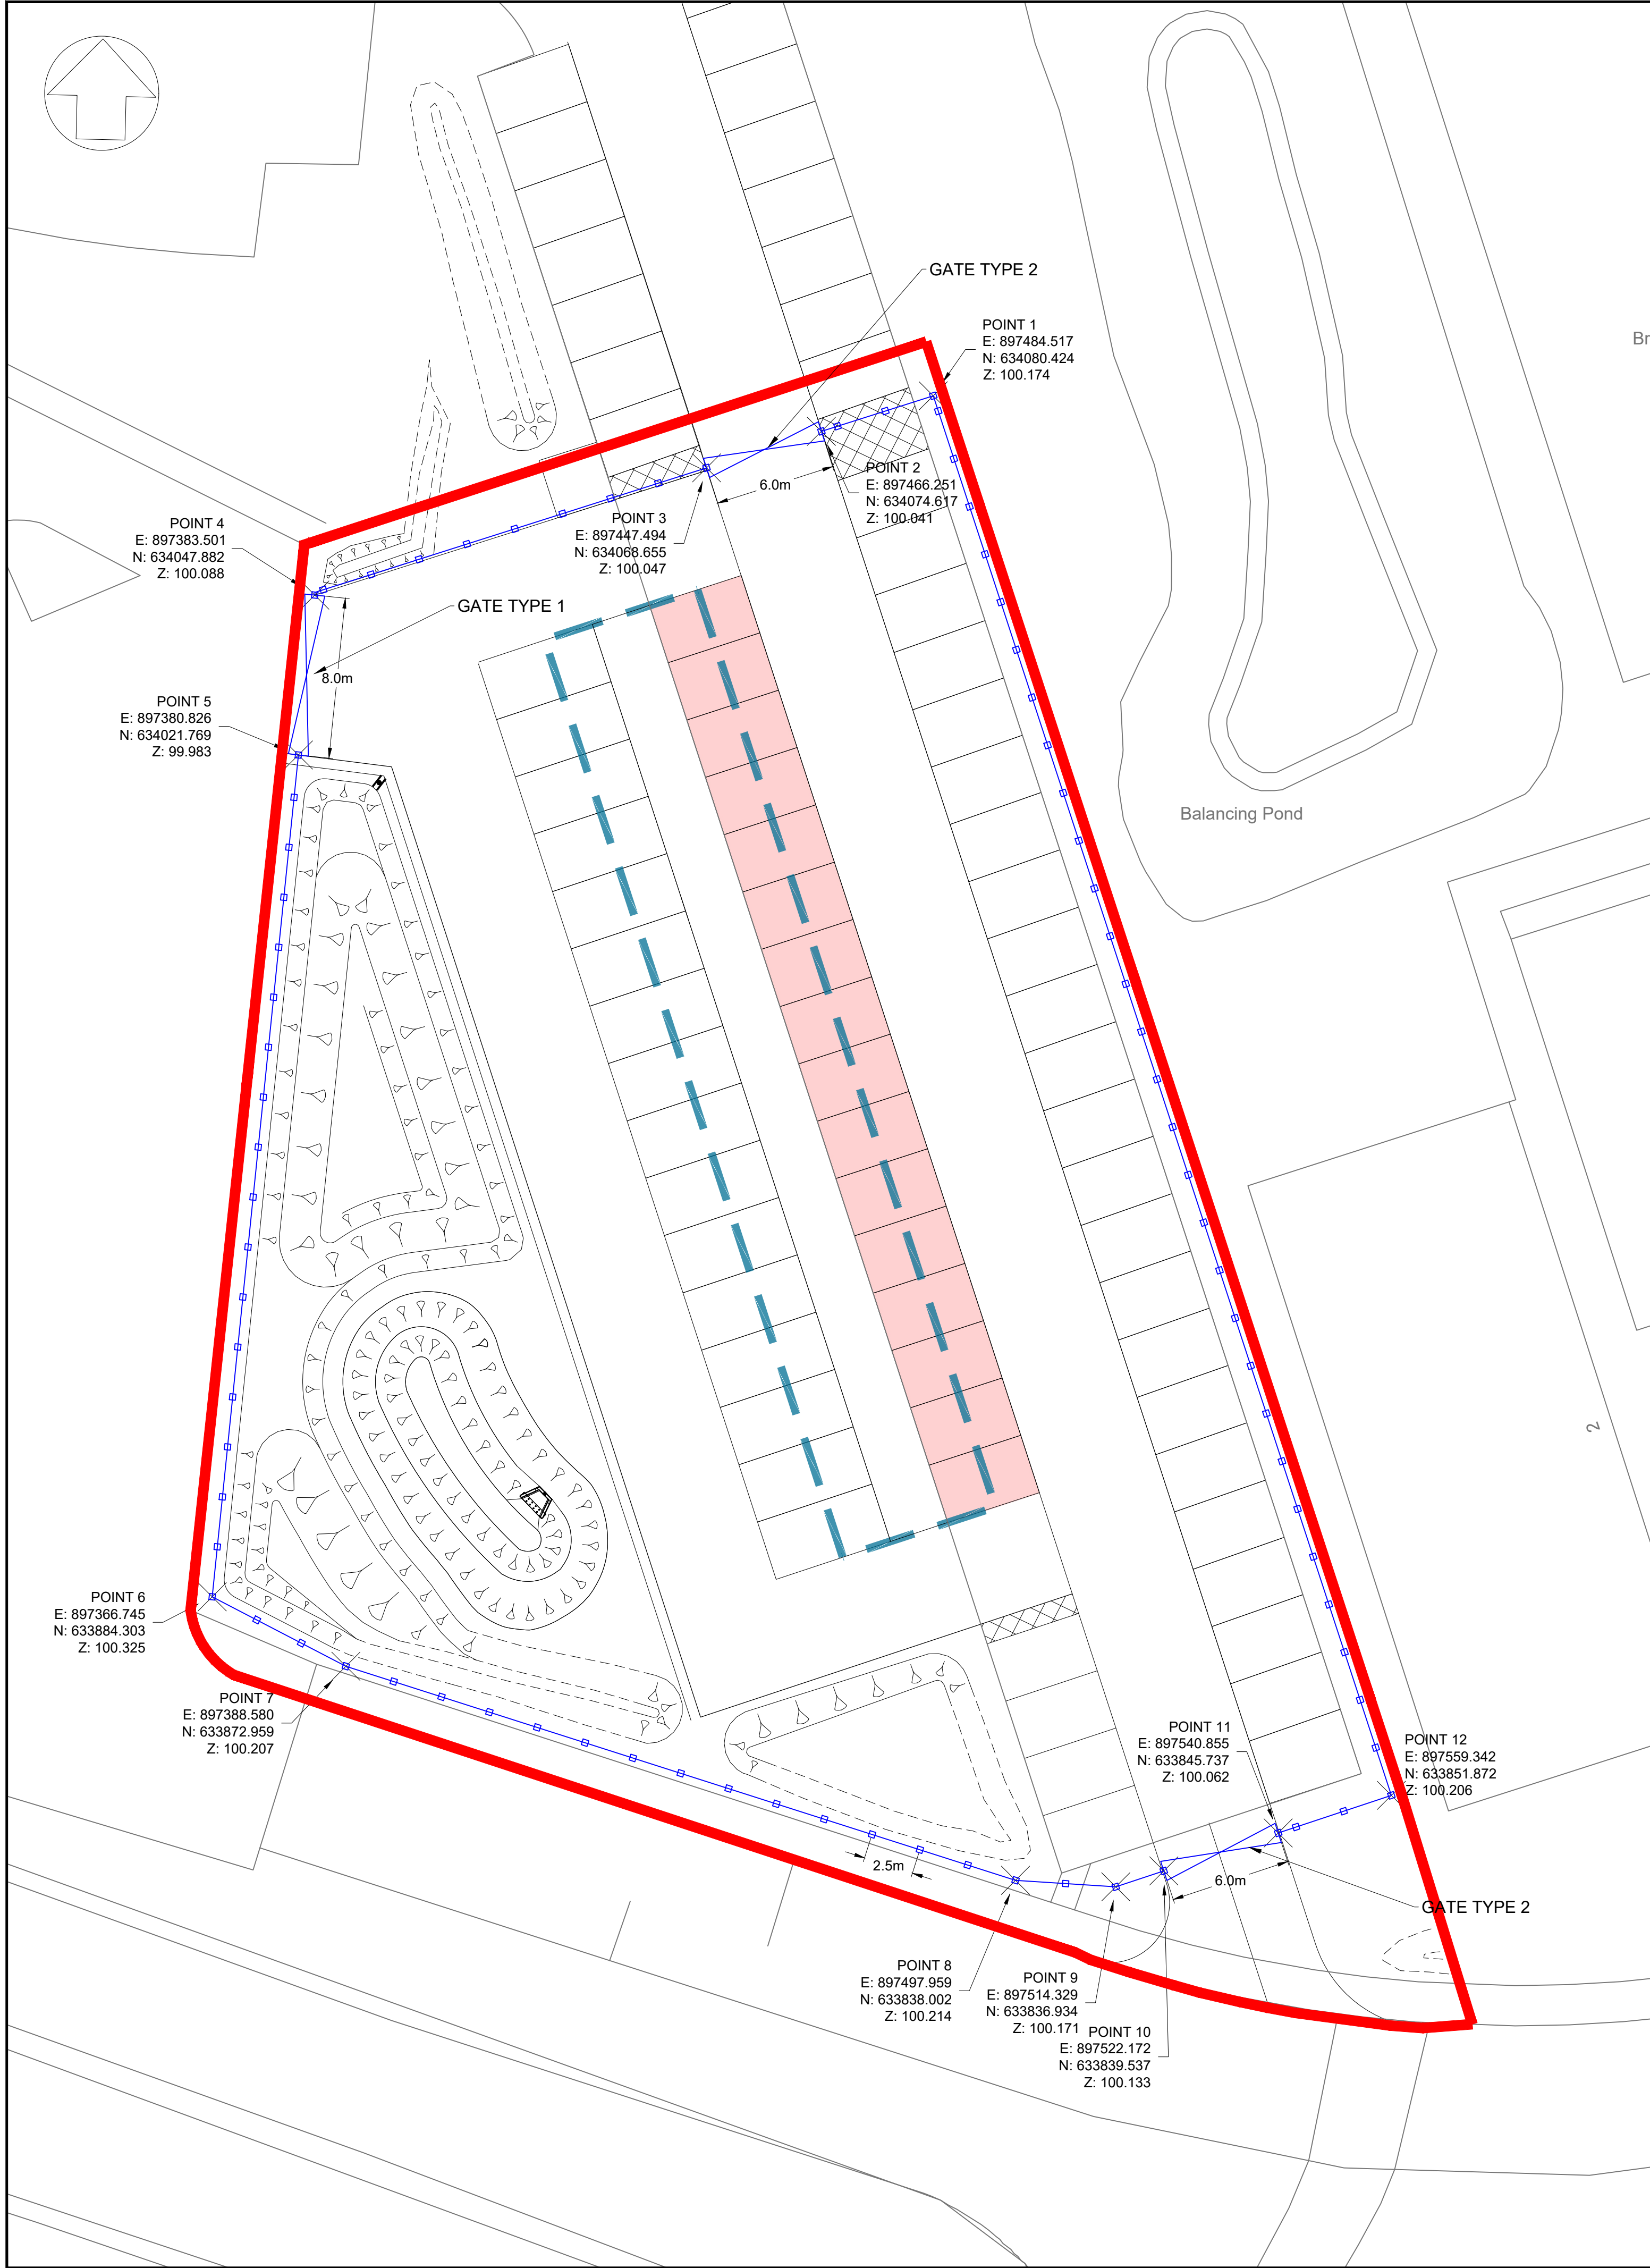


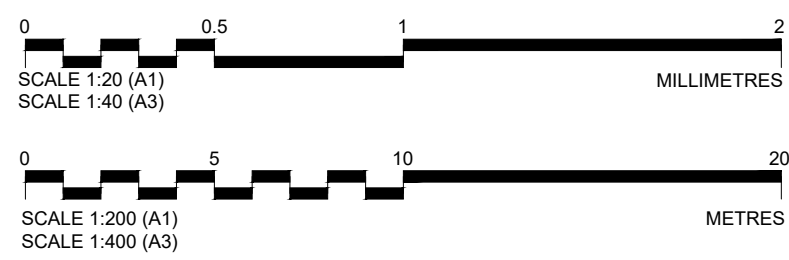

3.0m HIGH V-MESH FENCING
SCALE - 1:20

FENCING SETTING OUT POINTS			
POINT	EASTING	NORTHING	LEVEL
1	897484.5168	634080.4237	100.174
2	897466.2511	634074.6173	100.041
3	897447.4938	634068.6546	100.047
4	897383.5015	634047.8819	100.088
5	897380.8265	634021.7693	99.983
6	897366.7445	633884.3028	100.325
7	897388.5801	633872.9592	100.207
8	897497.9593	633838.0024	100.214
9	897514.3287	633836.9341	100.171
10	897522.1721	633839.5369	100.133
11	897540.8553	633845.7369	100.062
12	897559.3421	633851.8717	100.206

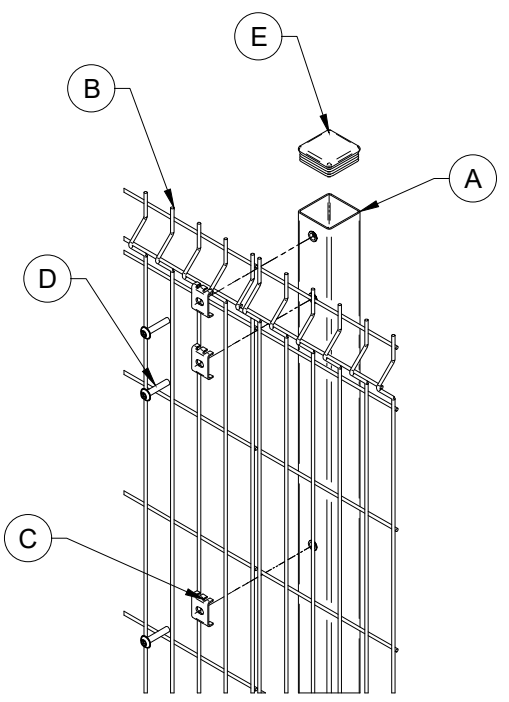

- NOTES:
- ALL DIMENSIONS ARE IN MILLIMETRES UNLESS STATED OTHERWISE.
 - DO NOT SCALE FROM DRAWING USE FIGURED DIMENSIONS ONLY.
 - REFER TO DRAWING 10052828-ARC-CP-030-DR-C-00002 FOR MESH GATE DETAILS.
 - GATES AND FENCING TO BE BY FIRST FENCE TO OR EQUAL APPROVED. REFER TO MANUFACTURERS INSTALLATION GUIDANCE.

- FENCE NOTES:
- A - 3.0m HIGH INTERMEDIATE POST
 - B - 3.0m HIGH x 2.5m WIDE V MESH FENCE PANEL
 - C - UNIVERSAL MESH FENCING BLACK FIXING CLIPS
 - D - M8 x 40mm MESH SECURITY BOLT
 - E - 60x60 BLOCK RIBBED INSERTS

- LEGEND:
- PLANNING RED LINE BOUNDARY
 - 3m HIGH V-MESH FENCING
 - GATES

Rev	Date	Description	Prod.	Chk.	Rev.	App.
P01.3						

Project: **Quays EV Charging**

Site: **The Quays Neath Port Talbot**

Client: **Neath Port Talbot County Council**
The Quays, Brunel Way
SA11 2GG
NPT.GOV.UK

ARCADIS

Registered office: 80 Fenchurch Street, London EC3M 4BY

Coordinating office: Arcadis Cymru House, St Mellons Business Park, Fortran Road, Cardiff, CF3 0EY
Tel: 44 (0)29 2092 6700

www.arcadis.com © Copyright reserved

Drawing Title: **PROPOSED FENCING LAYOUT & DETAILS SHEET 1**

Designed:	Signed:	Date:
Produced:	Digitally Signed:	Date:
Checked:	Signed:	Date:
Reviewed:	Signed:	Date:
Approved:	Signed:	Date:

Design Stage: Preliminary Design

Original Size: A4	Grid: OS	Datum: ODN
Suitability Code: S0	Scale: 1:250	Project Number: 10052828
Suitability Description:		

Initial Status

Drawing Number: **10052828 - ARC - CP - 030 - DR - C - 00001**

Revision: **P01.3**