


- SITE EYE CAMERA FOUNDATION NOTE**
- CONCRETE SIZE REQUIRED 1500x1500x750mm DEEP.
 - CONCRETE FOUNDATION DOESN'T REQUIRE TO BE REINFORCED.
 - ONCE INSTALLED IT IS TO BE COVERED BY GRAVEL

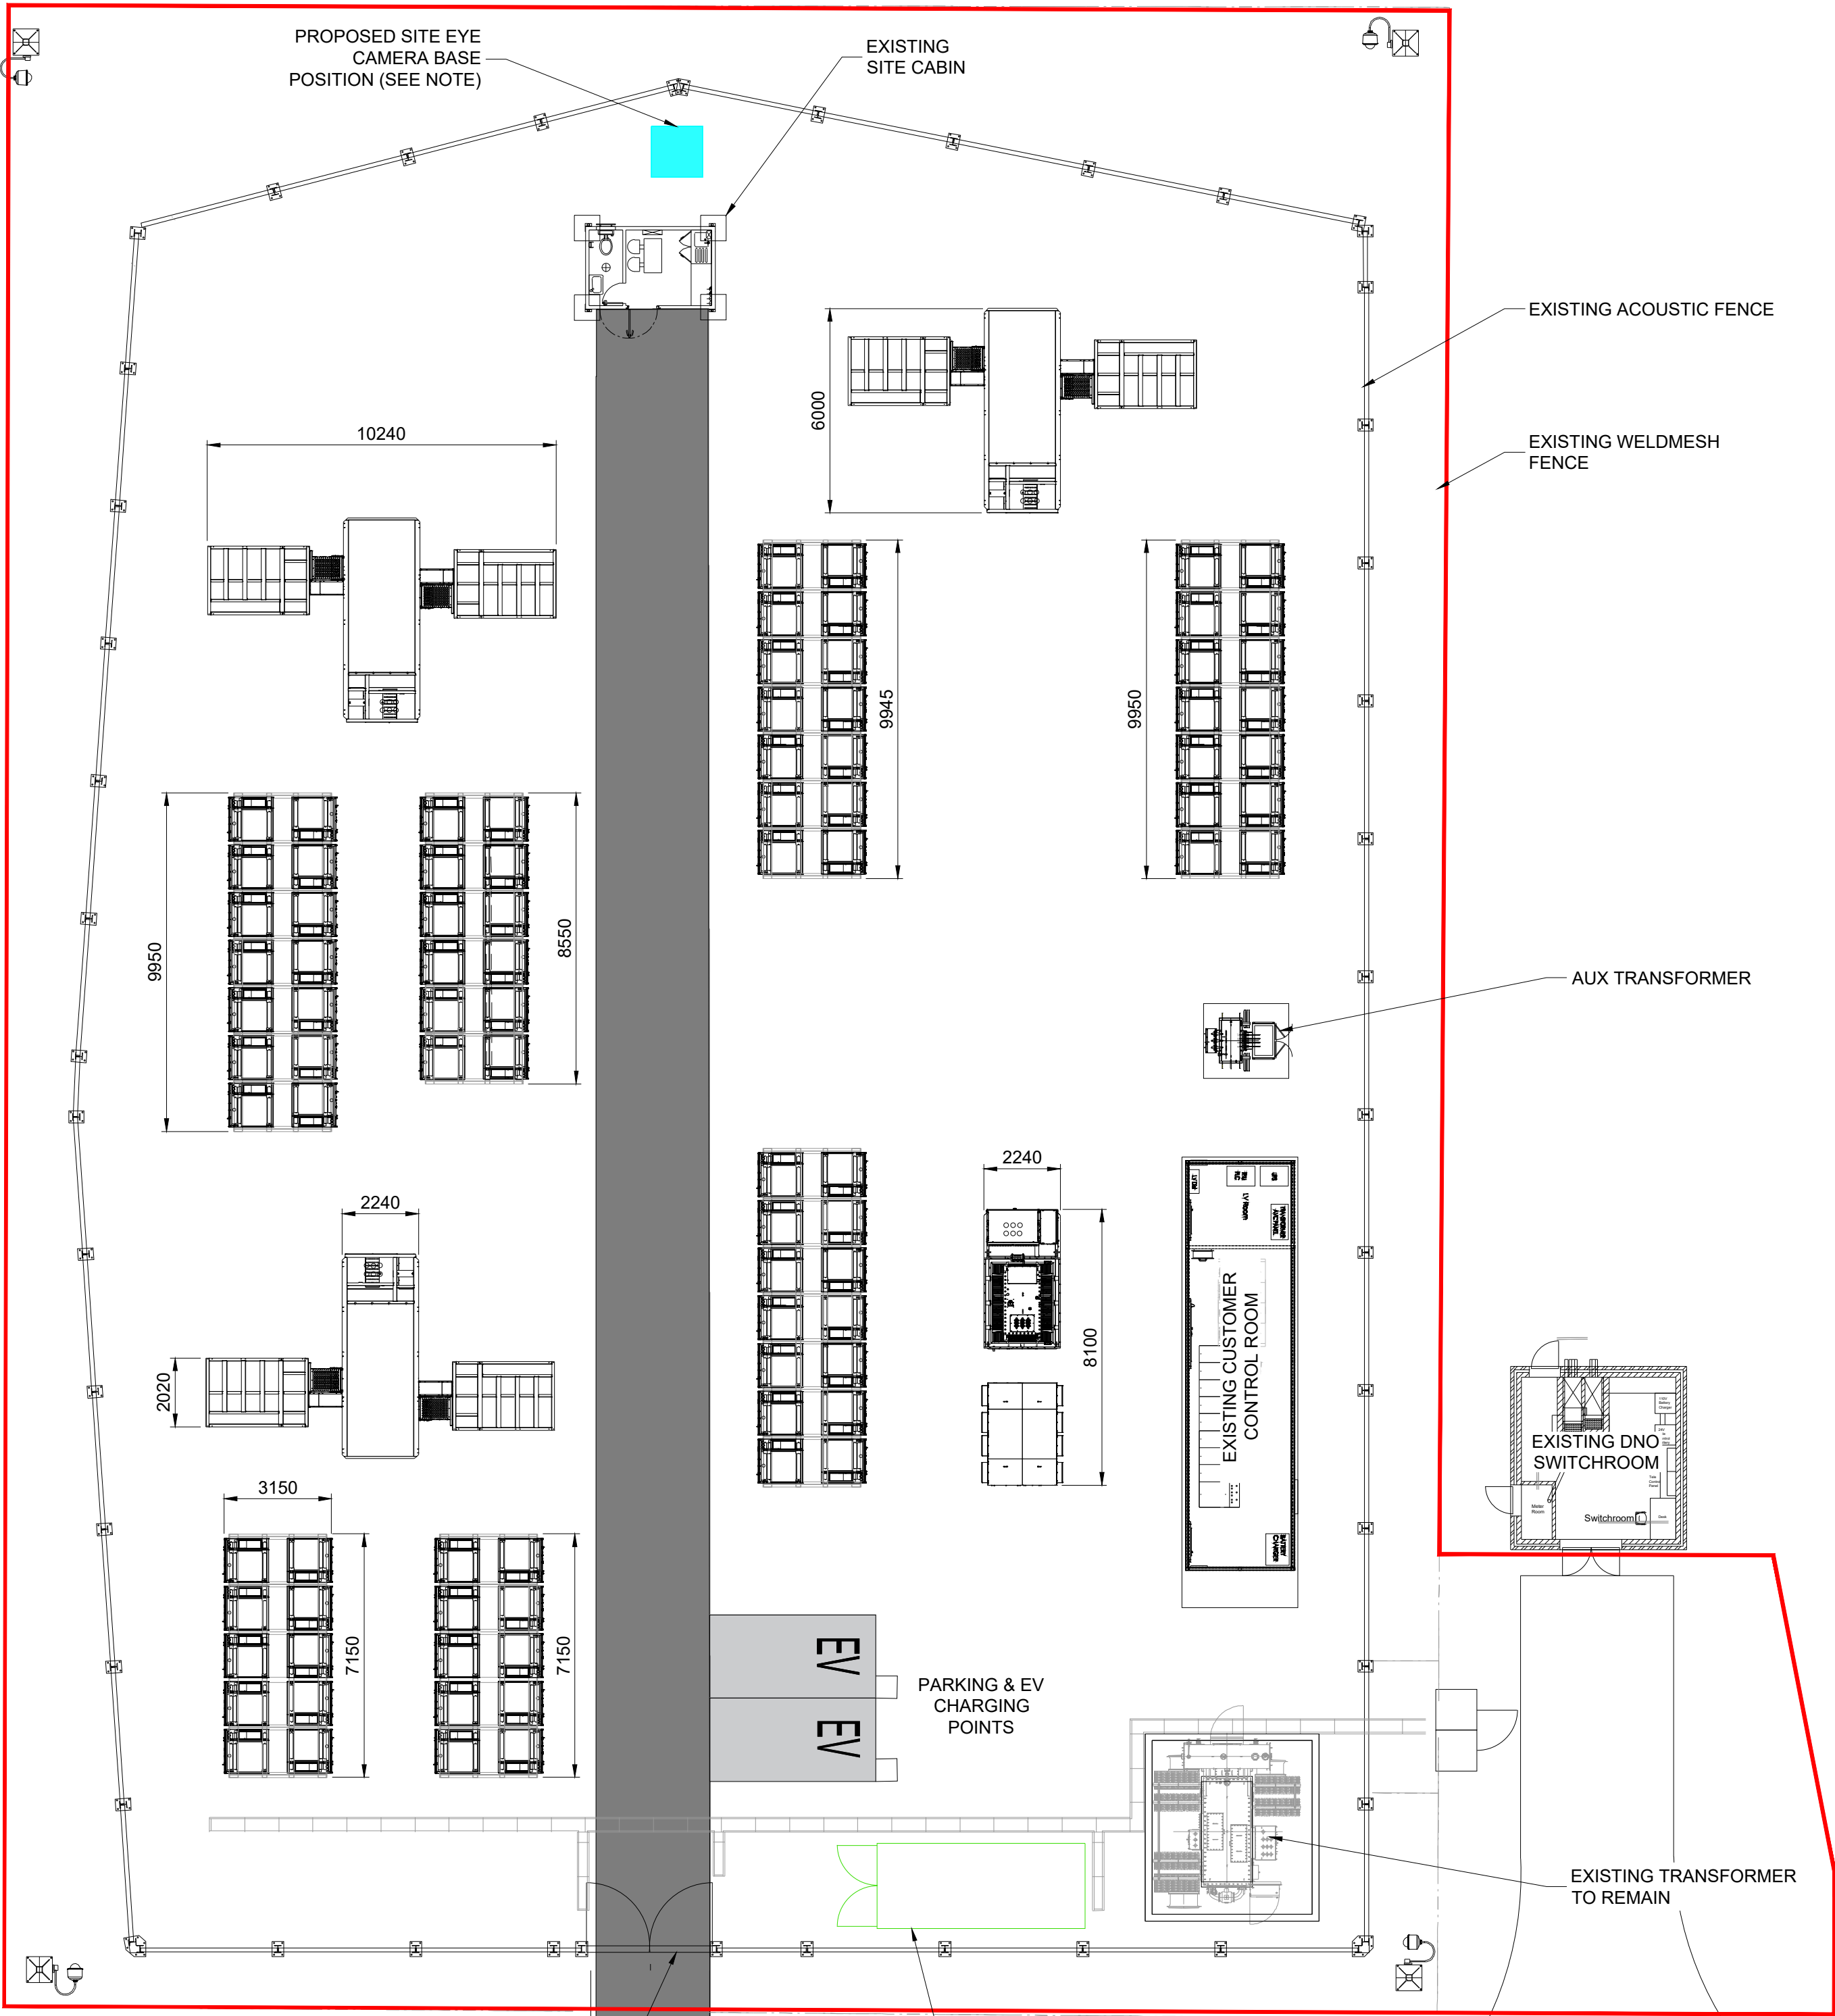


The document is protected by copyright and design rights. Any unauthorised reproduction would be an infringement and may lead to appropriate legal action.
© Ethical Power Connections Copyright
Do not scale from this drawing

1. THIS DRAWING TO BE READ IN CONJUNCTION WITH ALL RELEVANT ENGINEERS AND SPECIALISTS DRAWINGS & SPECIFICATIONS.
2. ANY DISCREPANCIES BETWEEN THIS DRAWING AND ANY OTHER TO BE REPORTED TO THE ENGINEER IMMEDIATELY.
3. ALL WORKS TO COMPLY WITH THE MOST CURRENT BRITISH STANDARDS.
4. ALL DIMENSIONS IN MILLIMETERS UNLESS STATED OTHERWISE. NO DIMENSIONS ARE TO BE SCALED OFF THE DRAWING. USE FIGURED DIMENSIONS ONLY.
5. ALL DIMENSIONS TO BE $\pm 3\text{mm}$ UNLESS SPECIFIED OTHERWISE.


BESS PLANT

- (7) PE FP4390K2
- (3) PE MV Twin Skids
- (1) PE MV Single Skid
- (88) CATL EnerOne Racks

LEGEND

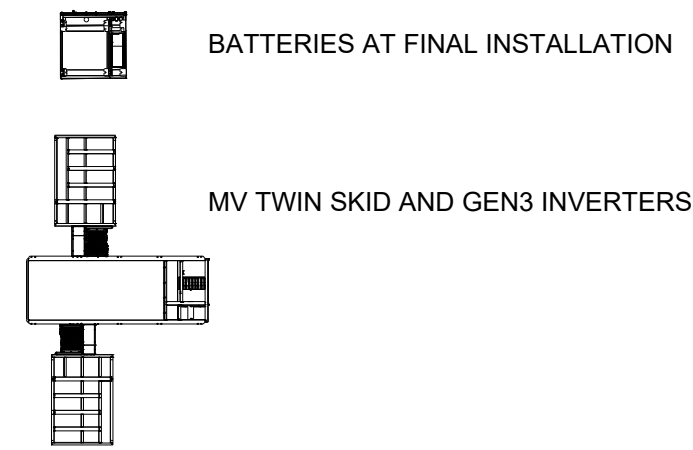

PLANNING APPLICATION AREA

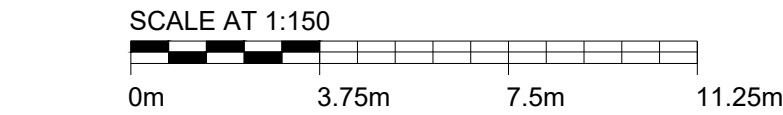

05	SITE EYE FOUNDATION POSITIONS ADDED			
	TG	JA	RA	09.08.22
04	AMENDED TO SUIT LANDOWNERS COMMENTS			
	TG	JA	RA	13.07.22
03	EQUIPMENT POSITIONS AMENDED TO SUIT NEW PCS EQUIPMENT DIMENSIONS			
	TG	JW	TCO	01.07.22
02	UPDATED TO CLIENT COMMENTS			
	TG	JW	GW	29.03.22
01	FIRST ISSUE			
	TG	JW	GW	25.03.22
REV	DESCRIPTION			
	DESIGNED	CHECKED	APPROVED	DATE

3110 GREAT WESTERN COURT,
STOKE GIFFORD, BRISTOL
BS34 8HP
(t) 01726 218618
www.epconnect.co.uk

United Kingdom – London
Canadian Solar UK Projects, LTD
33 St James's Square,
London SW1Y 4JS UK

Project: PULSE CLEAN ENERGY BRITON FERRY BESS			
Title: PROPOSED SITE LAYOUT			
Drawing Status: FOR PLANNING			
Grid Ref (6 fig): SS738933			
Site address: BAGLAN ENERGY, BRITON FERRY, PORT TALBOT, SA12 8LD			
DWG No: EPC-0527-PL-E-LA-SS	SCALE (A1): 1:150	REV: 05	