
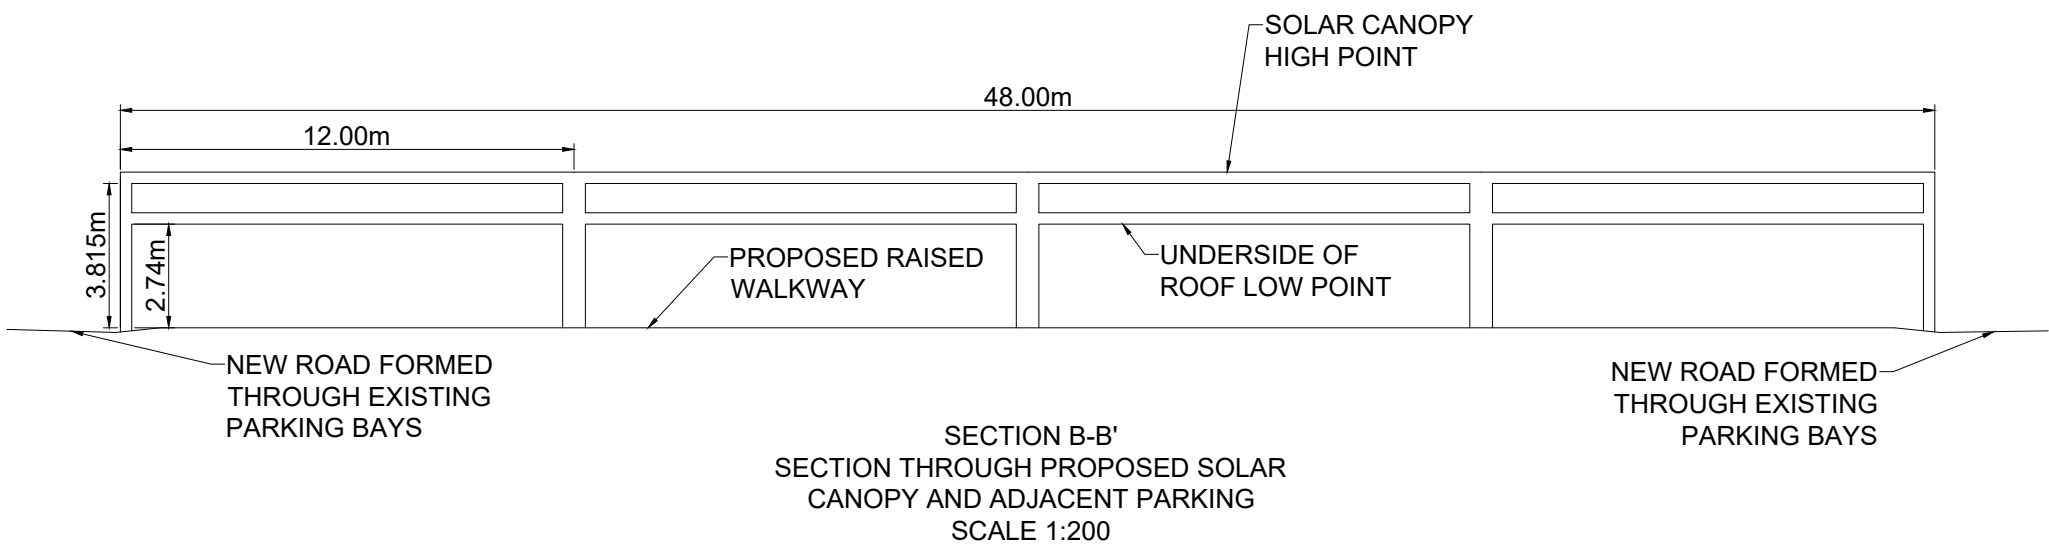
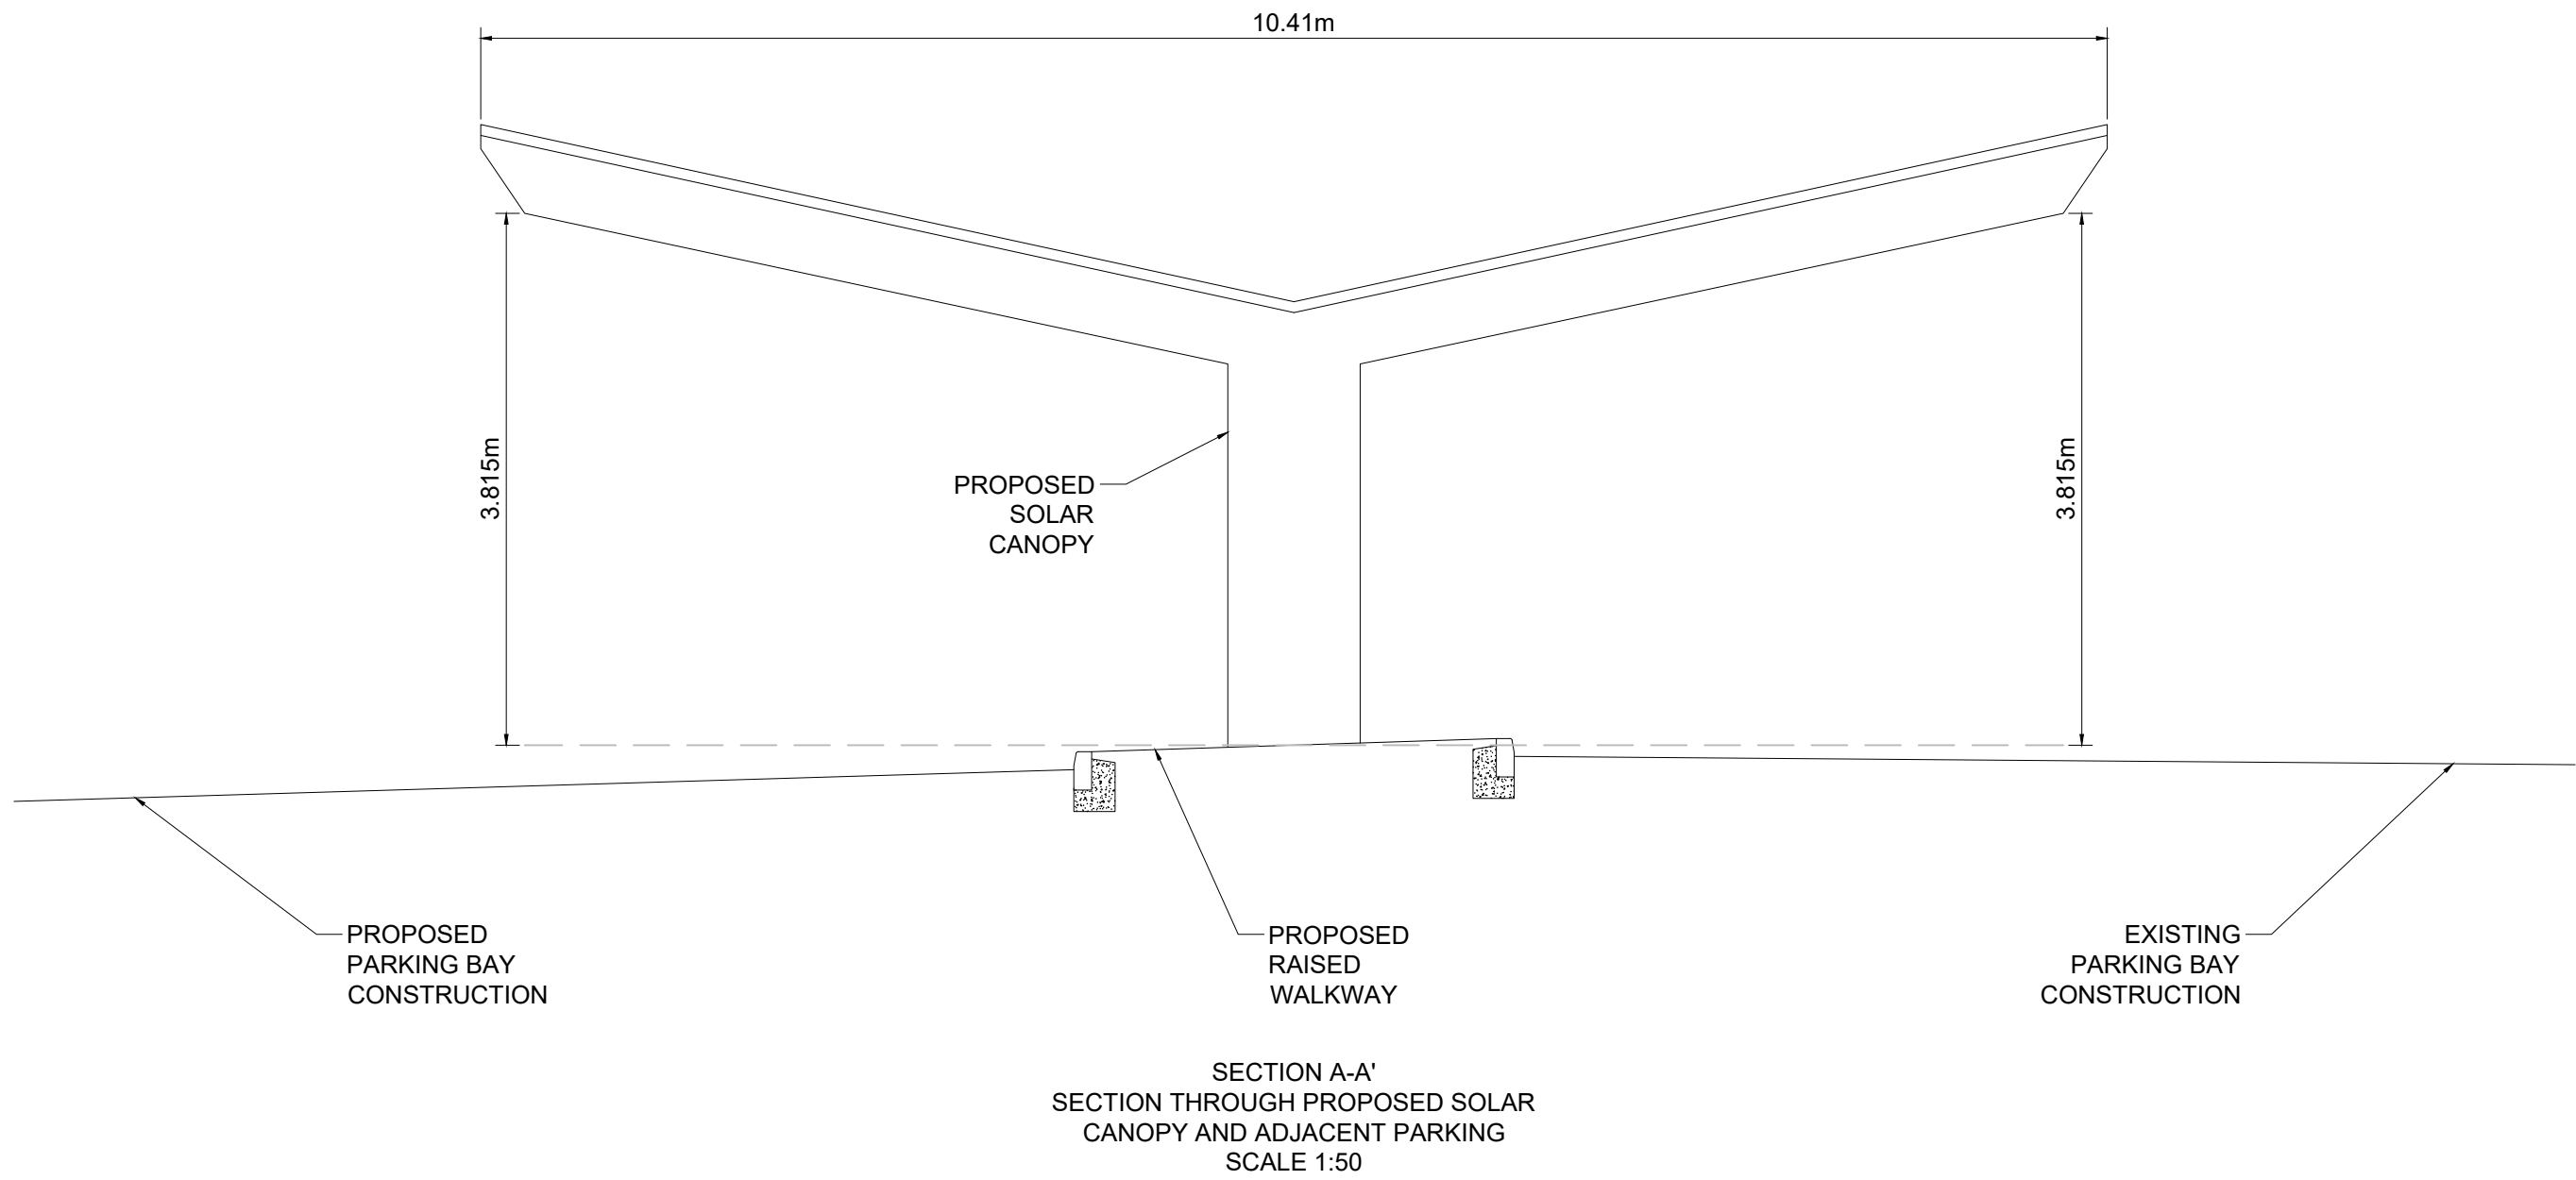


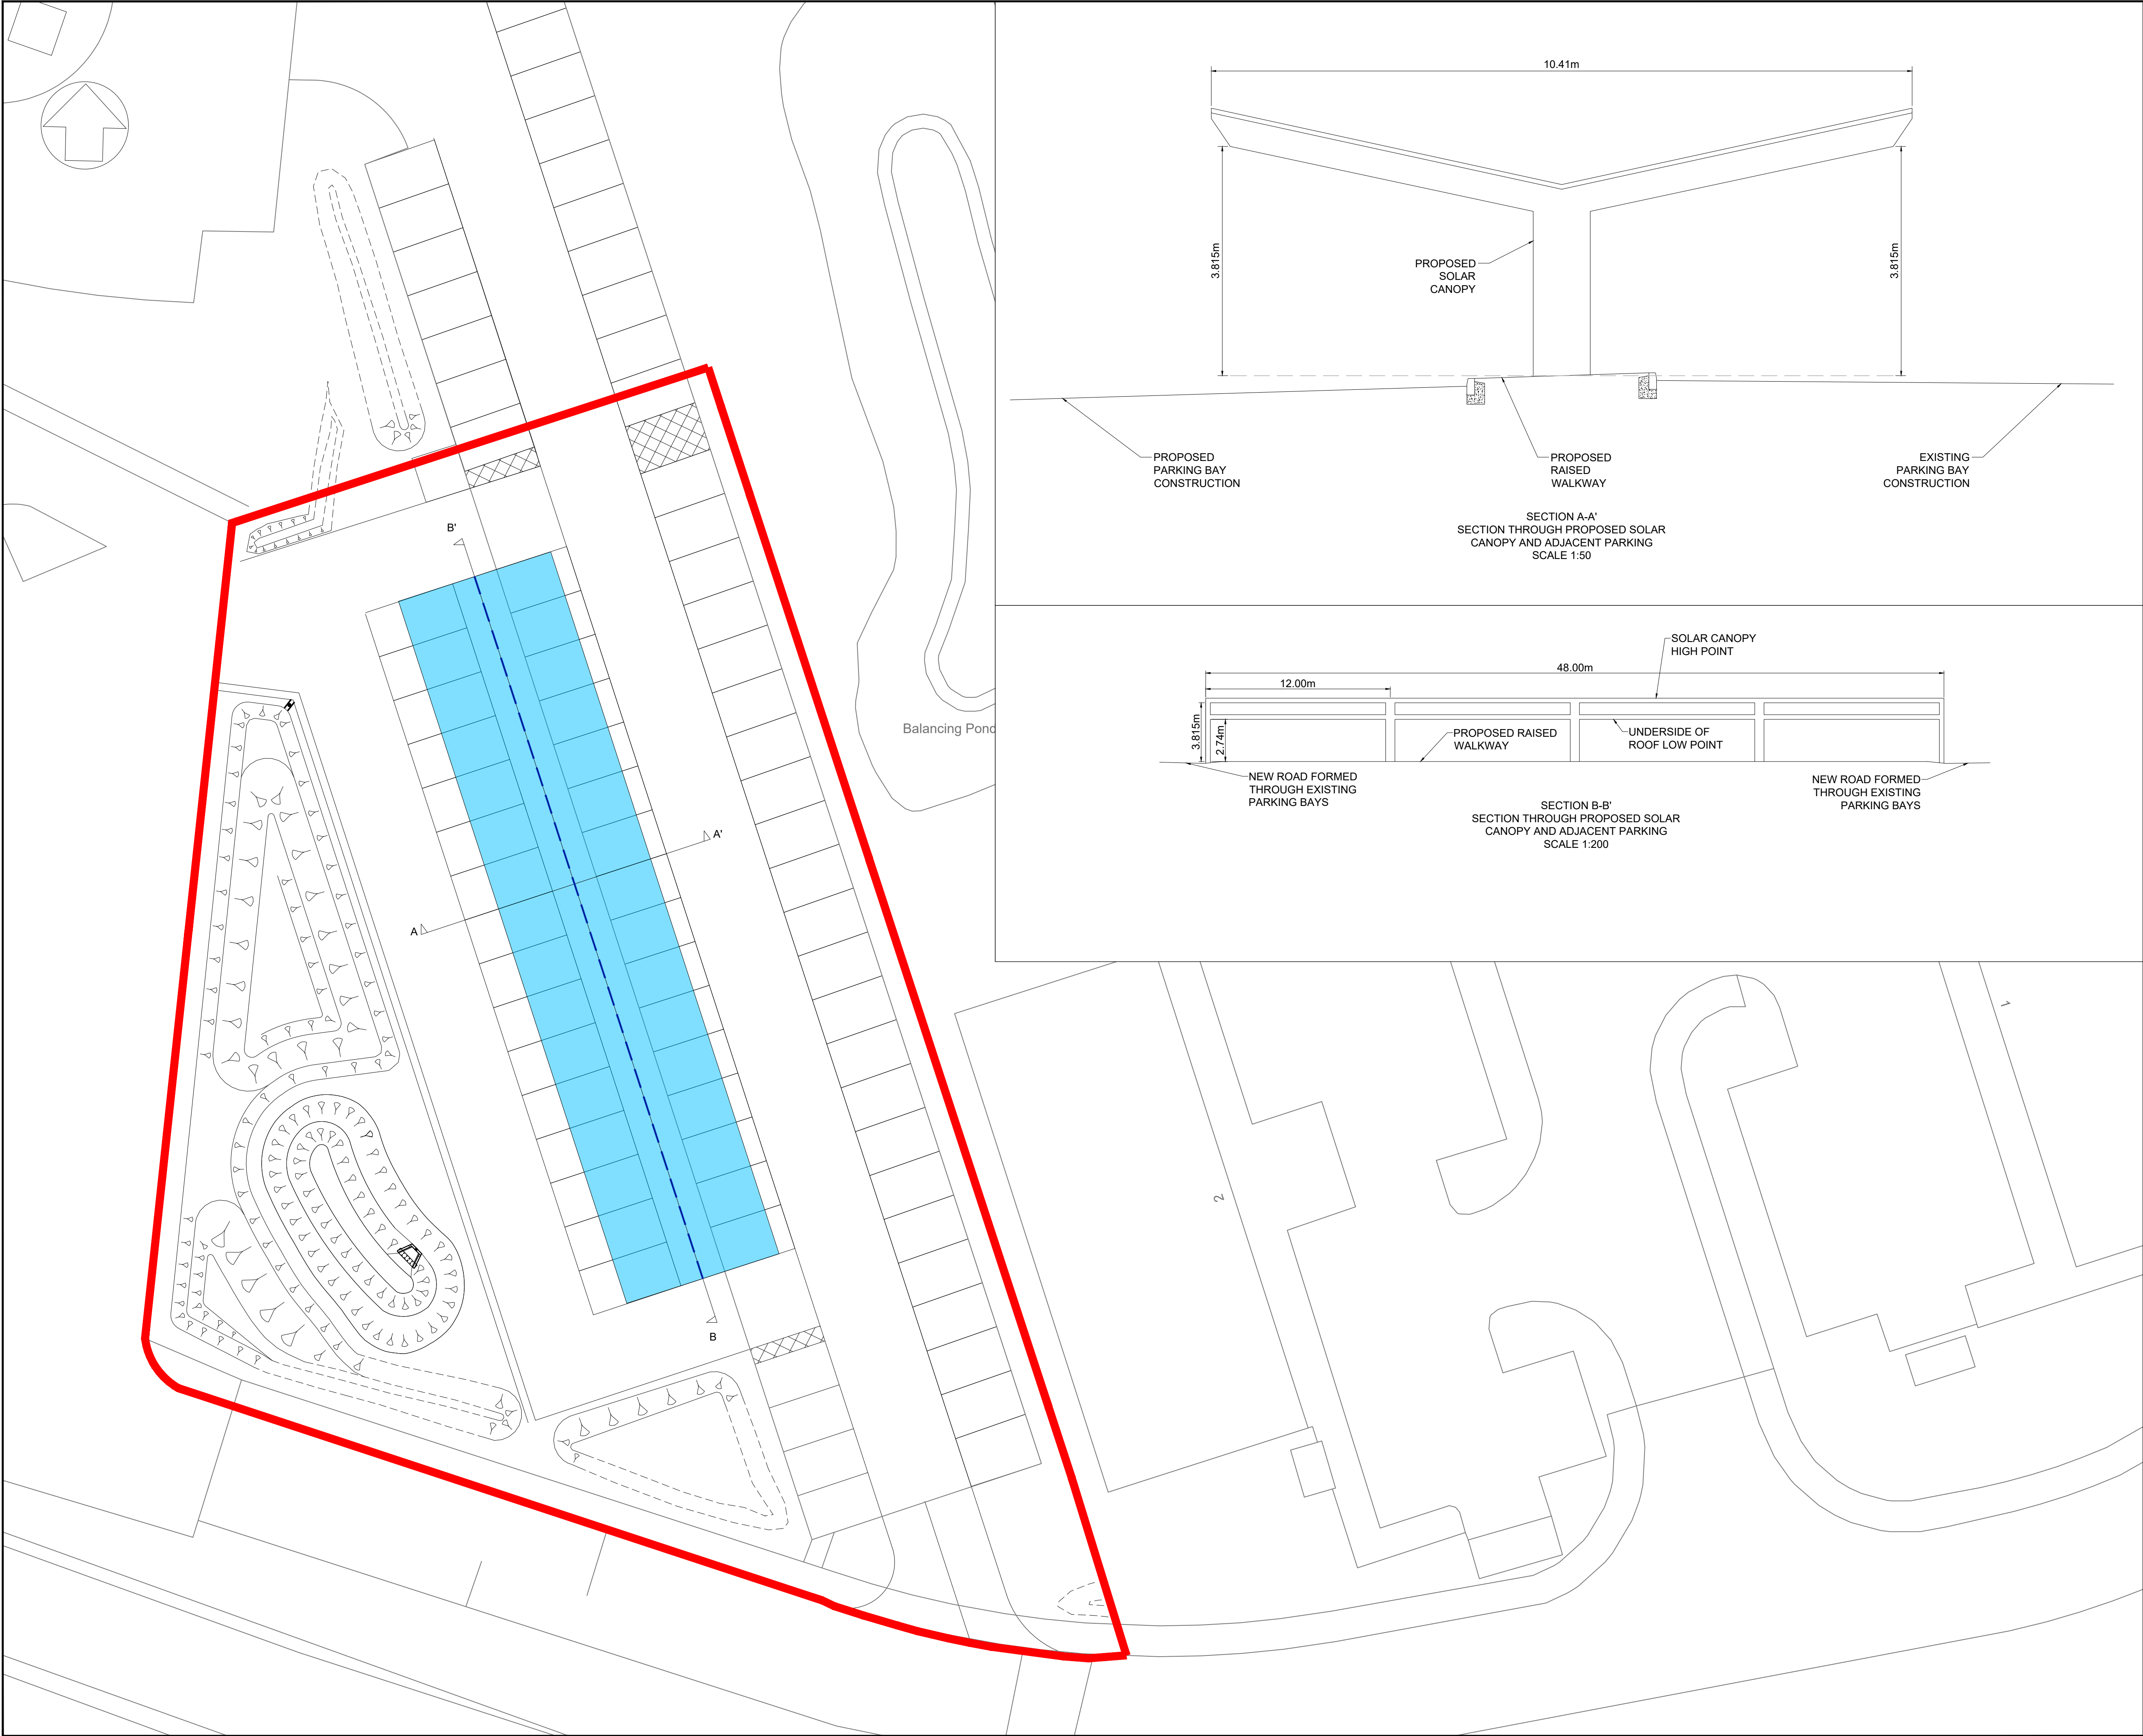

- NOTES:
- ALL DIMENSIONS ARE IN MILLIMETRES UNLESS STATED OTHERWISE.
 - DO NOT SCALE FROM DRAWING USE FIGURED DIMENSIONS ONLY.

- LEGEND:
- PLANNING RED LINE BOUNDARY
 - EXTENTS OF SOLAR CANOPY
 - SOLAR CANOPY LOW POINT

Rev	Date	Description	Prod.	Chk.	Rev.	App.
P01.3						

Project: **Quays EV Charging**

Site: **The Quays Neath Port Talbot**

Client: **Neath Port Talbot County Council**
The Quays, Brunel Way
SA11 2GG
NPT.GOV.UK

ARCADIS

Registered office: 80 Fenchurch Street, London EC3M 4BY

Coordinating office: Arcadis Cymru House, St Mellons Business Park, Fortran Road, Cardiff, CF3 0EY
Tel: 44 (0)29 2092 6700

www.arcadis.com © Copyright reserved

Drawing Title: **SOLAR CANOPY LOCATION PLAN**

Designed:	Signed:	Date:
Produced:	Signed:	Date:
Checked:	Digitally Signed:	Date:
Reviewed:	Signed:	Date:
Approved:	Signed:	Date:

Design Stage: Preliminary Design

Original Size: A1	Grid: OS	Datum: ODN
Suitability Code: S0	Scale: 1:200	Project Number: 10052828

Suitability Description:

Initial Status

Drawing Number: 10052828 - ARC - CP - 010 - DR - C - 00002

Revision: P01.3