


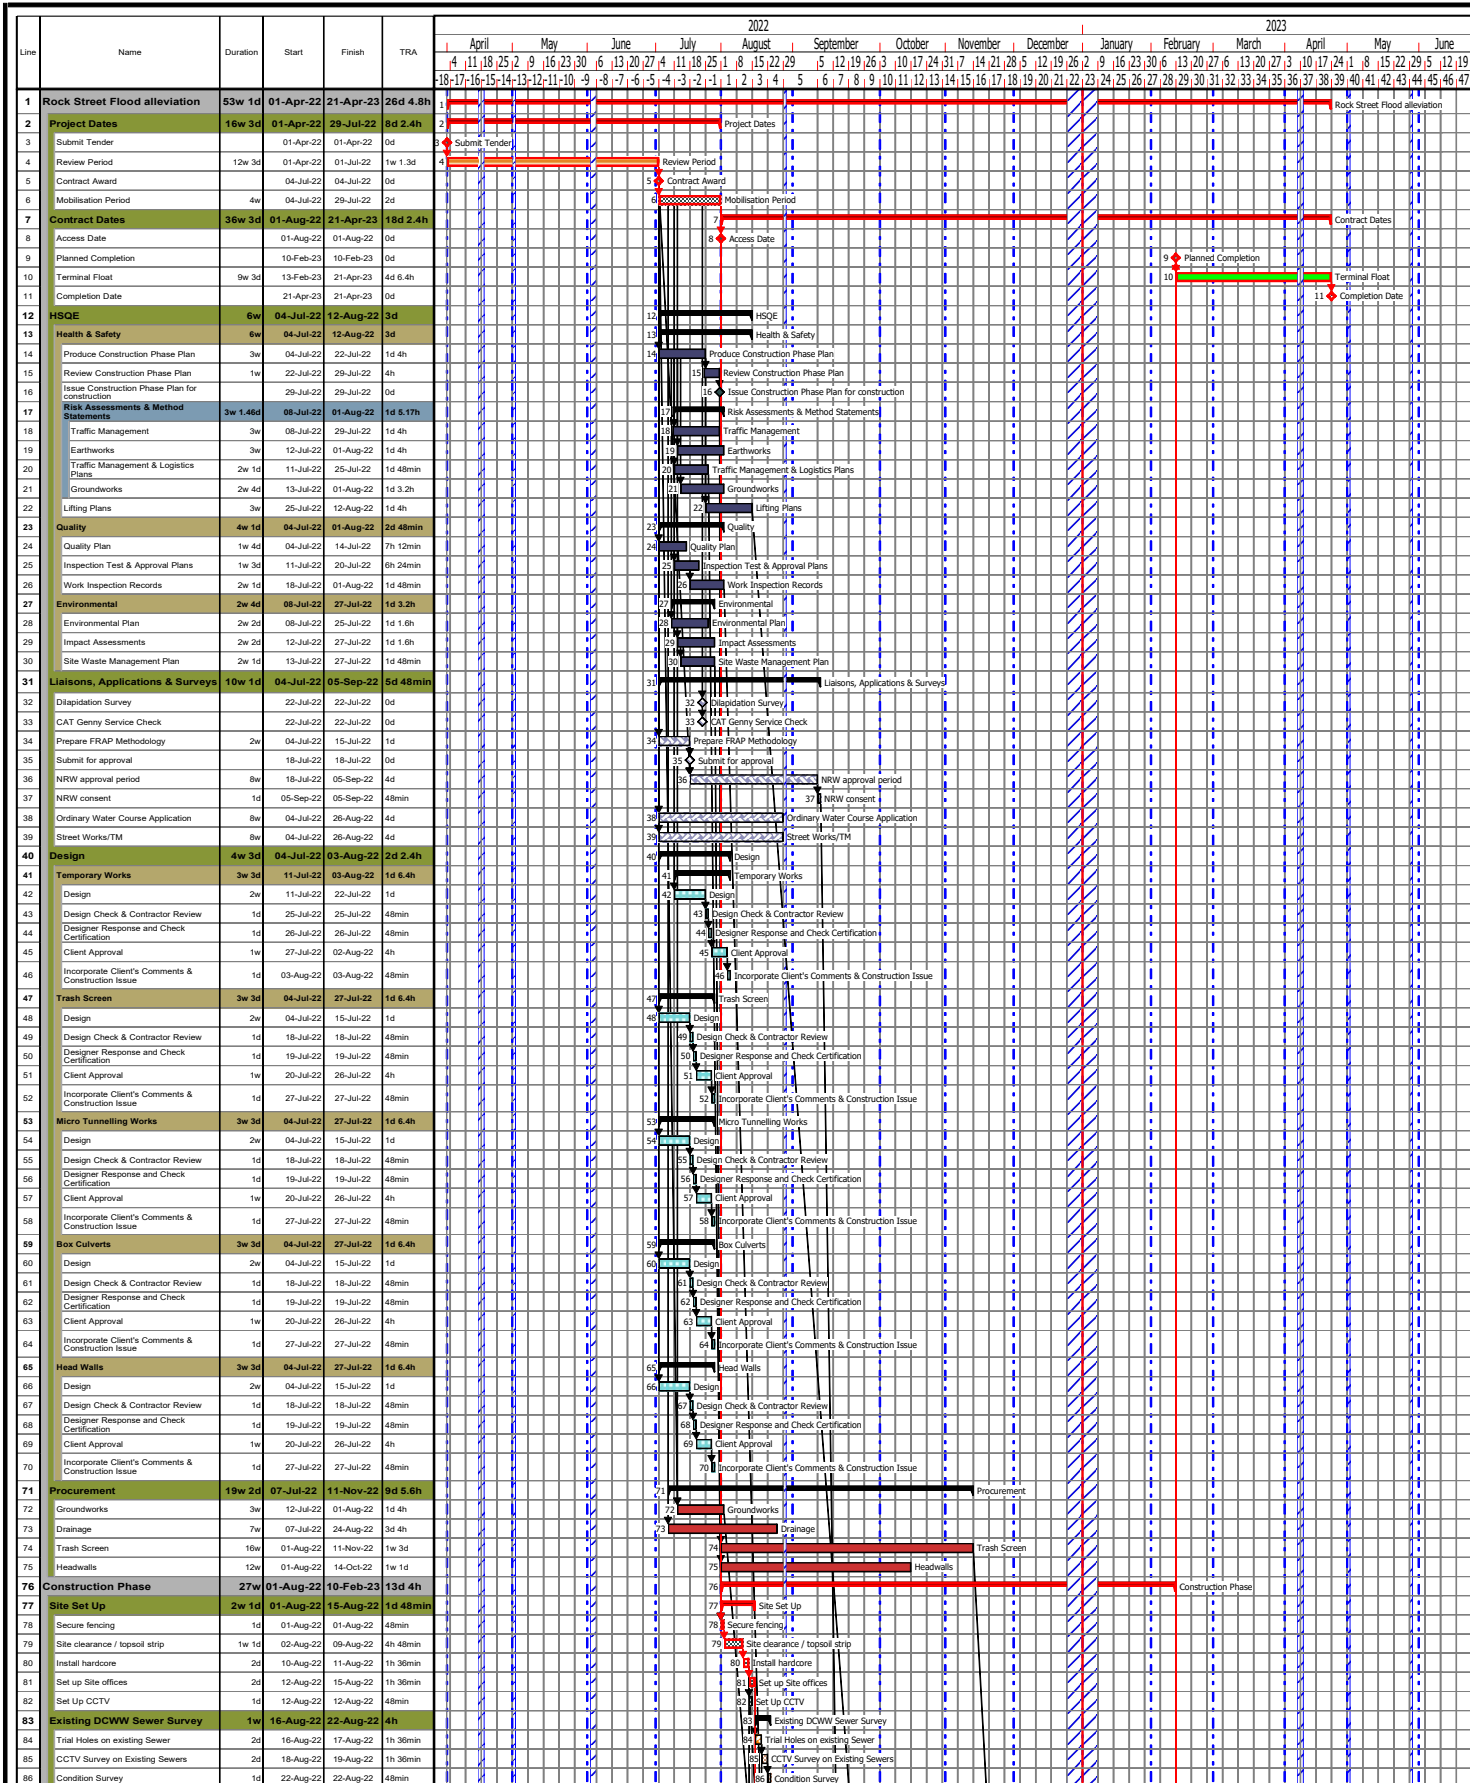

3 Charnwood Park
Waterton
Bridgend
CF31 3PL

Telephone 01656 667601

Client

NPT

Project

Rock Street Flood Alleviation Scheme

Title

Contract Programme

Contract No:

T9493

Date

09-Jun-22


Programme No.

TP01 Rev C


Drawn

CWL

 KNIGHTS BROWN 3 Charnwood Park Waterton Bridgend CF31 3PL Telephone 01656 667601	Client	NPT	Contract No: T9493	Date 09-Jun-22
	Project	Rock Street Flood Alleviation Scheme	Programme No. TP01 Rev C	
	Title	Contract Programme	Drawn CWL	

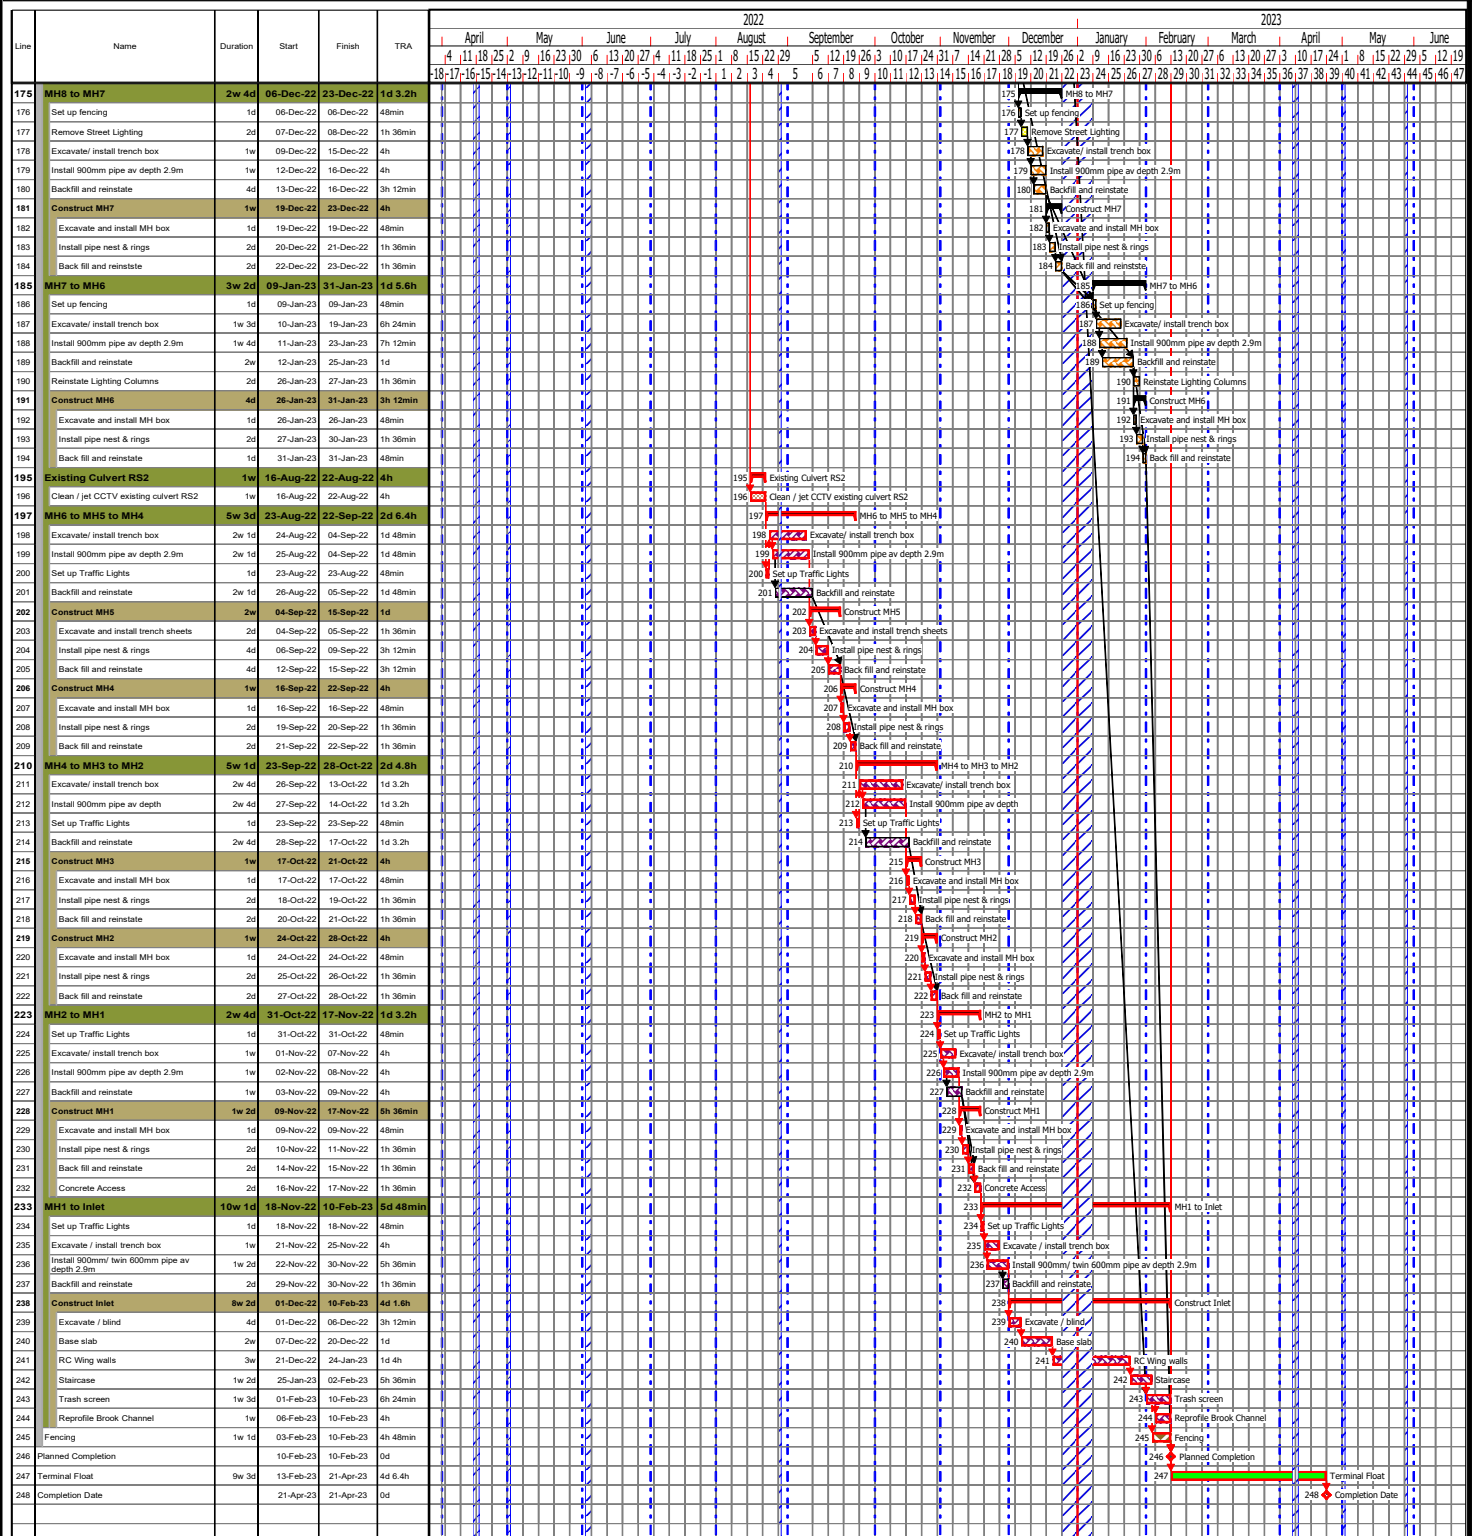

T Allocation to Date - Drainage Gang, Groundworks Gang 1, Groundworks Gang 2, Groundworks Gang 3, Knightsbrown, Microtunneling

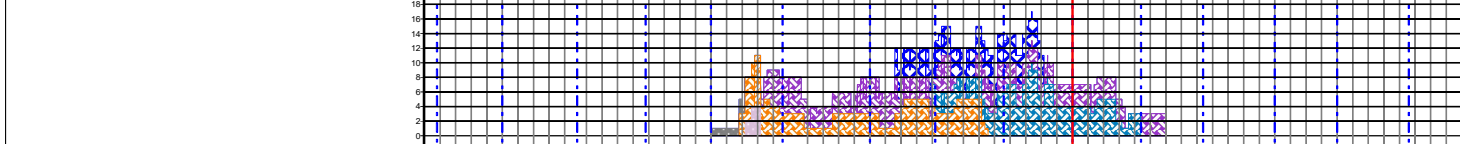

Build Stages

Applications

Microtunneling

Concrete Gang

Knightsbrown

Brick/Blockwork

Client

Design

Drainage Summary

Electrical

Street Furniture

Groundworks Gang 1

Groundworks Gang 2

Milestone Appearances

Diamond

 3 Charnwood Park Waterton Bridgend CF31 3PL Telephone 01656 667601	Client	NPT	Contract No:	T9493	Date	09-Jun-22
	Project	Rock Street Flood Alleviation Scheme	Programme No.	TP01 Rev C		
	Title	Contract Programme	Drawn	CWL		