



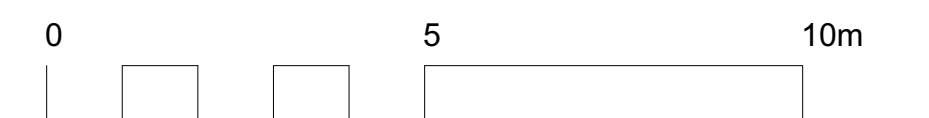

- 1 : Multi clay facing brickwork
- 2 : Zinc sheet vertical cladding with standing seam joints
- 3 : Grey u.pvc double glazed windows to apartments
- 4 : Grey aluminium shopfront an apartment entrance
- 5 : Shopfront to depend on occupiers and useage

ECOLOGY NOTES:
To increase the Biodiversity of the site the following measures will be adopted. 2 Schwegler 1ff bat box amd 2 Schwegler bird nest boxes will be installed as shown.

- Schwegler 1ff bat box
- Schwegler bird box

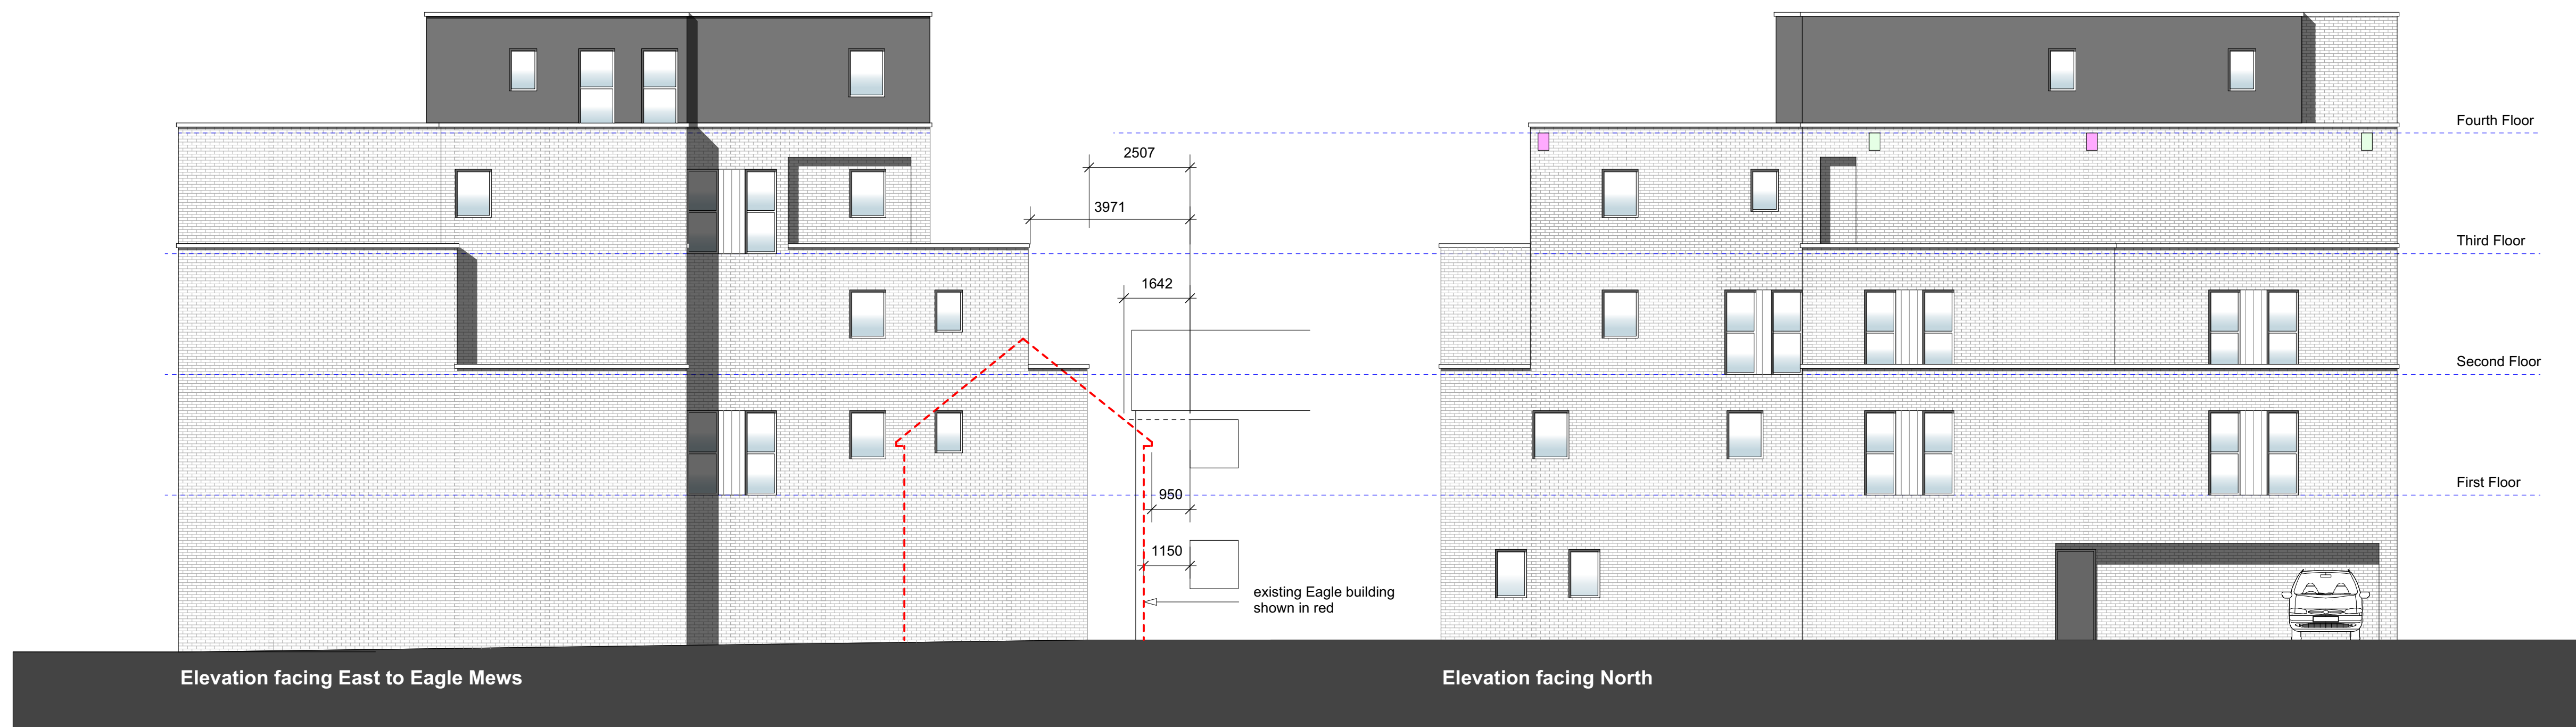

Kennedy James Griffiths
Chartered Architects and Project Managers
Project
Residential Development
Eagle House, Port Talbot



Title	Date	15 04 2021
Status	Scale	1:100@ A1 1:200@A3
Job Number	Revision	Drawn by
1487-PL1-06	D	DJ

Use figured dimensions where possible. Do not scale for construction purposes.
This drawing is copyright.

D: Revised to show additional 2nd floor set back 07 09 2022
C: Revised to show 2nd floor set back 08 03 2022
B: Revised to reflect new floor layouts 17 01 2022
A: Revised to reflect new floor layouts 12 10 2021