


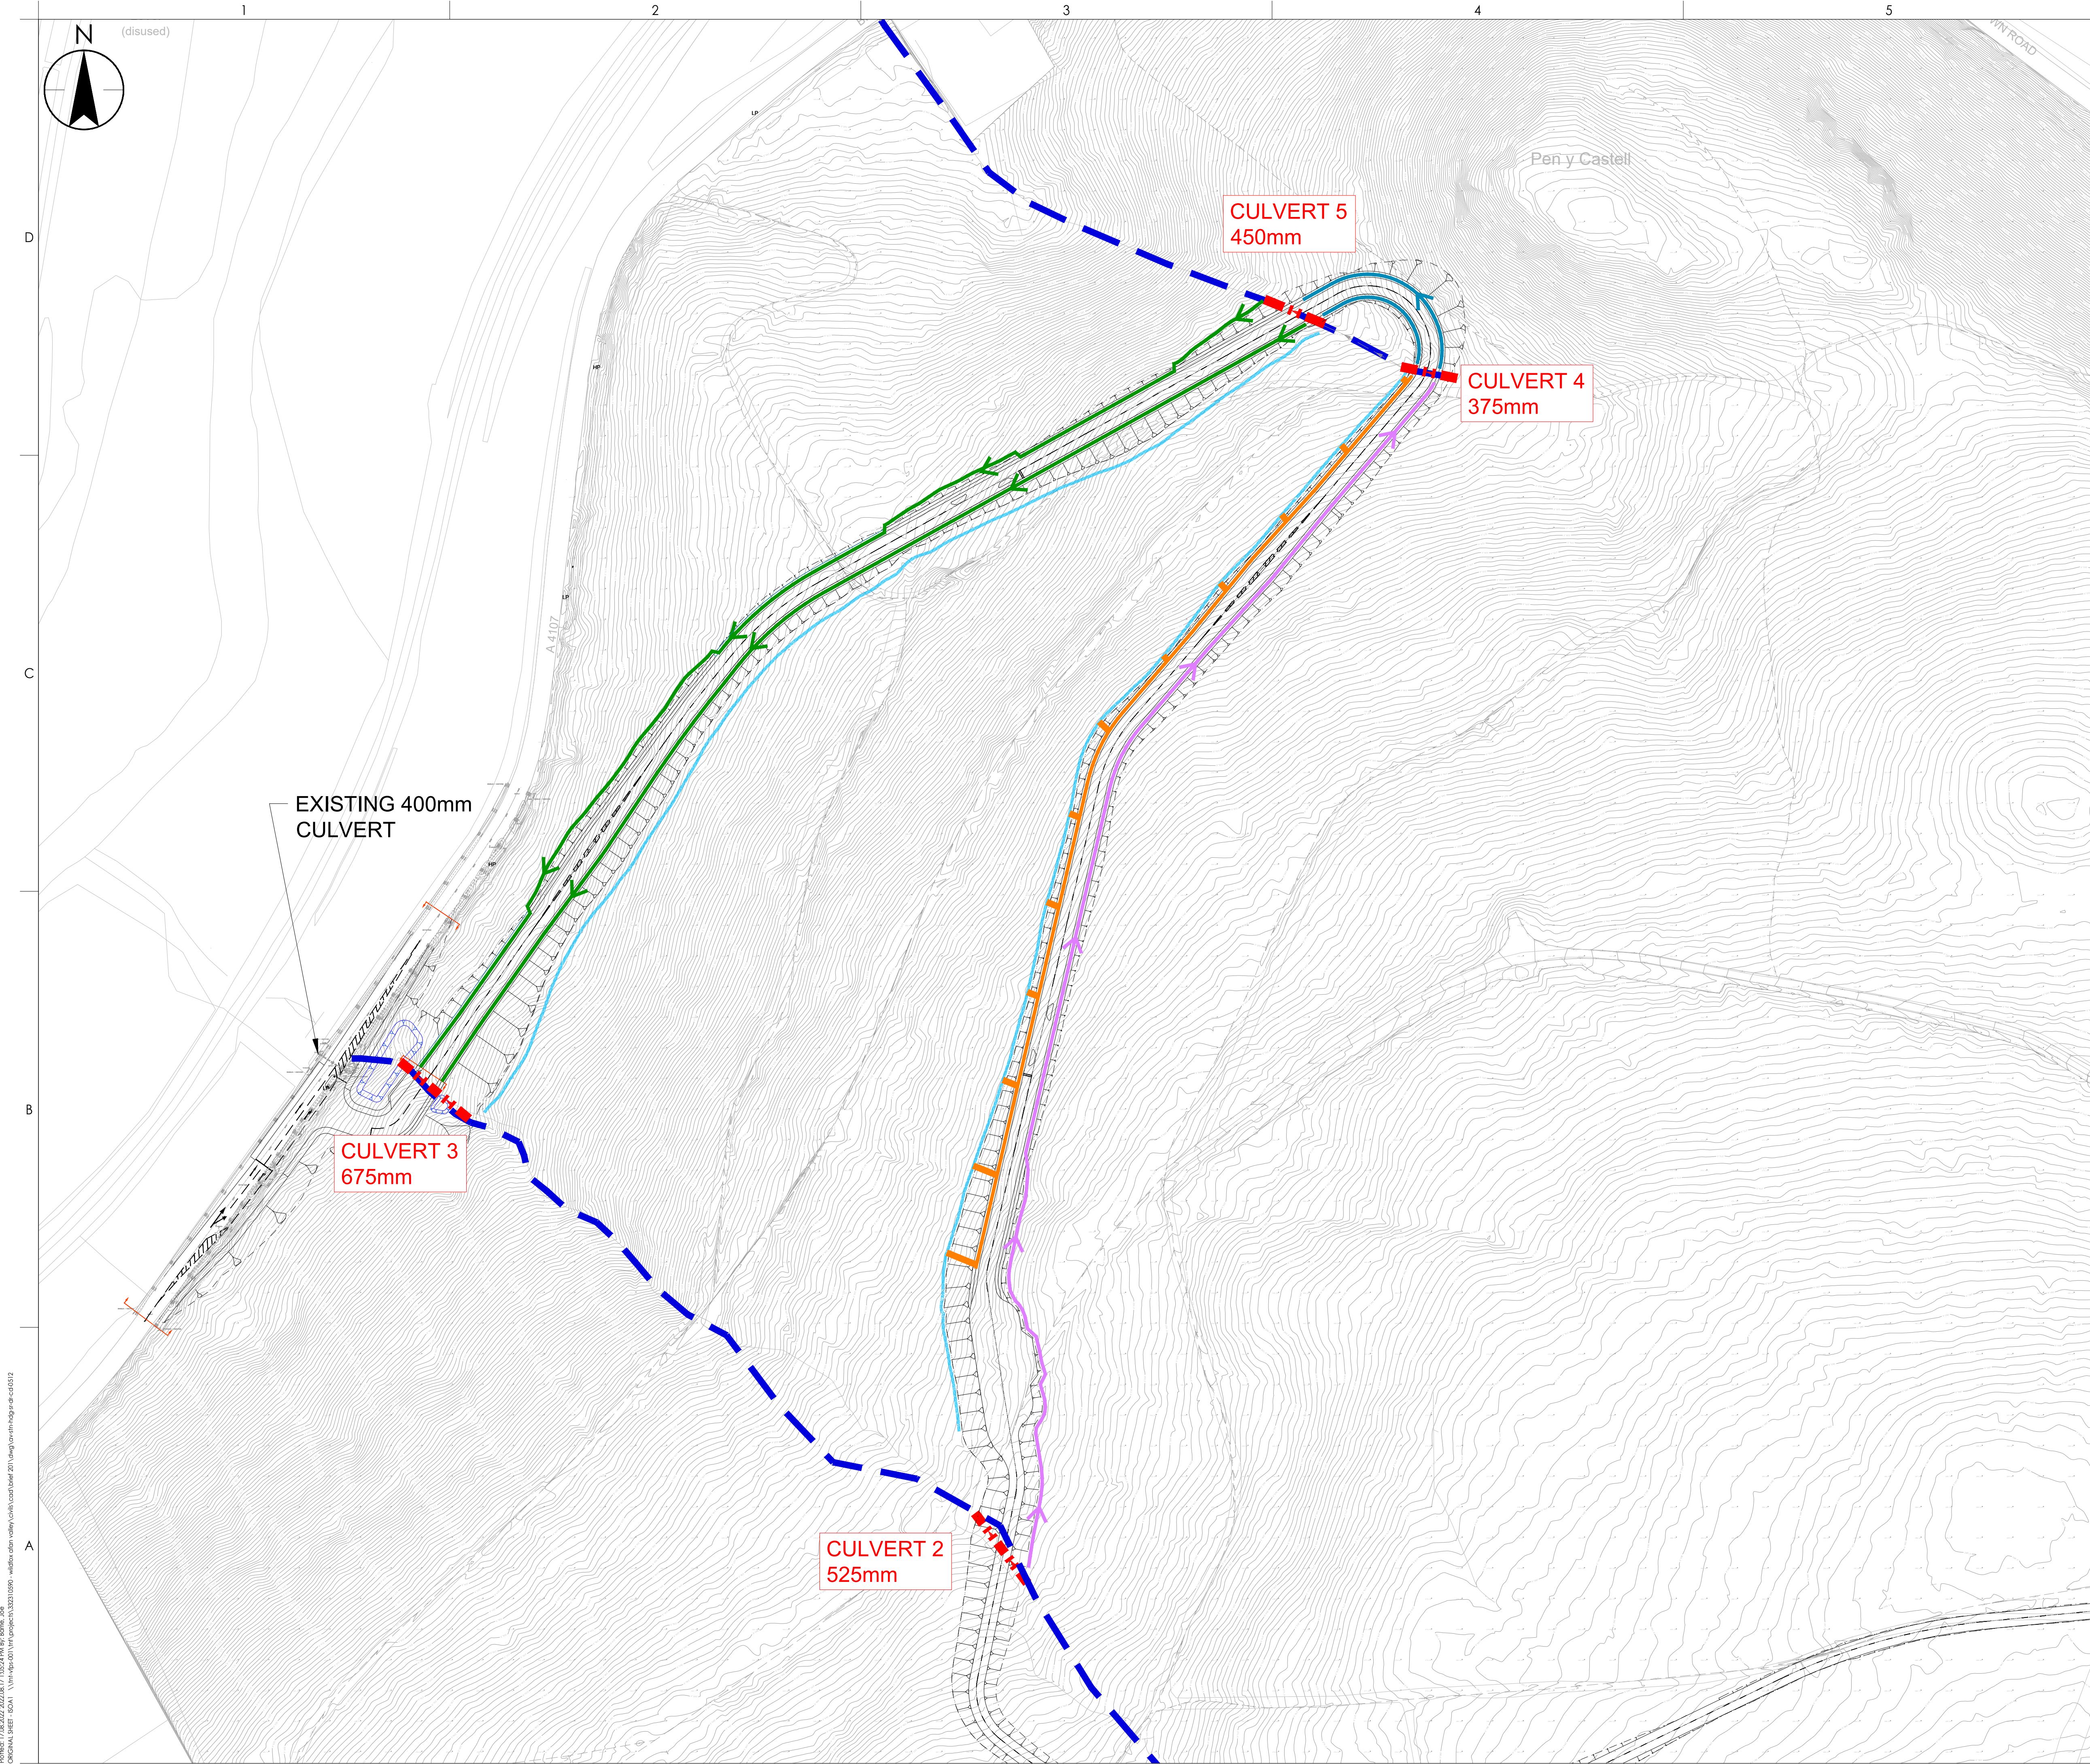

Stantec UK Limited
BRISTOL
10 Queen Square, Bristol, BS1 4NT
Tel: +44 1173 327 840
www.stantec.com/uk

Copyright Reserved
The Contractor shall verify and be responsible for all dimensions. DO NOT scale the drawing
- any errors or omissions shall be reported to Stantec without delay.
The Copyrights to all designs and drawings are the property of Stantec. Reproduction or
use for any purpose other than that authorized by Stantec is forbidden.

- Notes
- KEY:
- PROPOSED DITCH 3"
 - PROPOSED DITCH 4"
 - PROPOSED DITCH 5"
 - PROPOSED FILTER DRAIN. OUTFALLS INTO ADJACENT INFILTRATION DITCH AT REGULAR INTERVALS
 - PROPOSED INFILTRATION DITCH
 - PROPOSED CULVERTED WATERCOURSE
 - EXISTING WATERCOURSE
 - EXISTING CULVERT
- (*DITCH NUMBERS CORRESPOND TO THE OUTFALLING CULVERT NUMBER)

P01. FIRST ISSUE	CH	RAS	2022.08.05
Issued/Revision	By	Appd	YYYY.MM.DD
	CH	LB	RAS
	Dwn.	Dsgn.	Chkd.

Issue Status

FOR PLANNING

This document is suitable only for the purpose noted above.
Use of this document for any other purpose is not permitted.



Client/Project
WILDFOX RESORTS

AFAN VALLEY

Title
SPINE ROAD

PROPOSED DRAINAGE INFRASTRUCTURE

Project No. 332310590	Scale 1:1000
Revision P01	Drawing No. AV-STN-HDG-SR-DR-CD-0512

Project: 17/08/2022/2022/05/17/10524 Pw by: Stantec, Inc.
Client: WILDFOX RESORTS
Drawing: AV-STN-HDG-SR-DR-CD-0512