
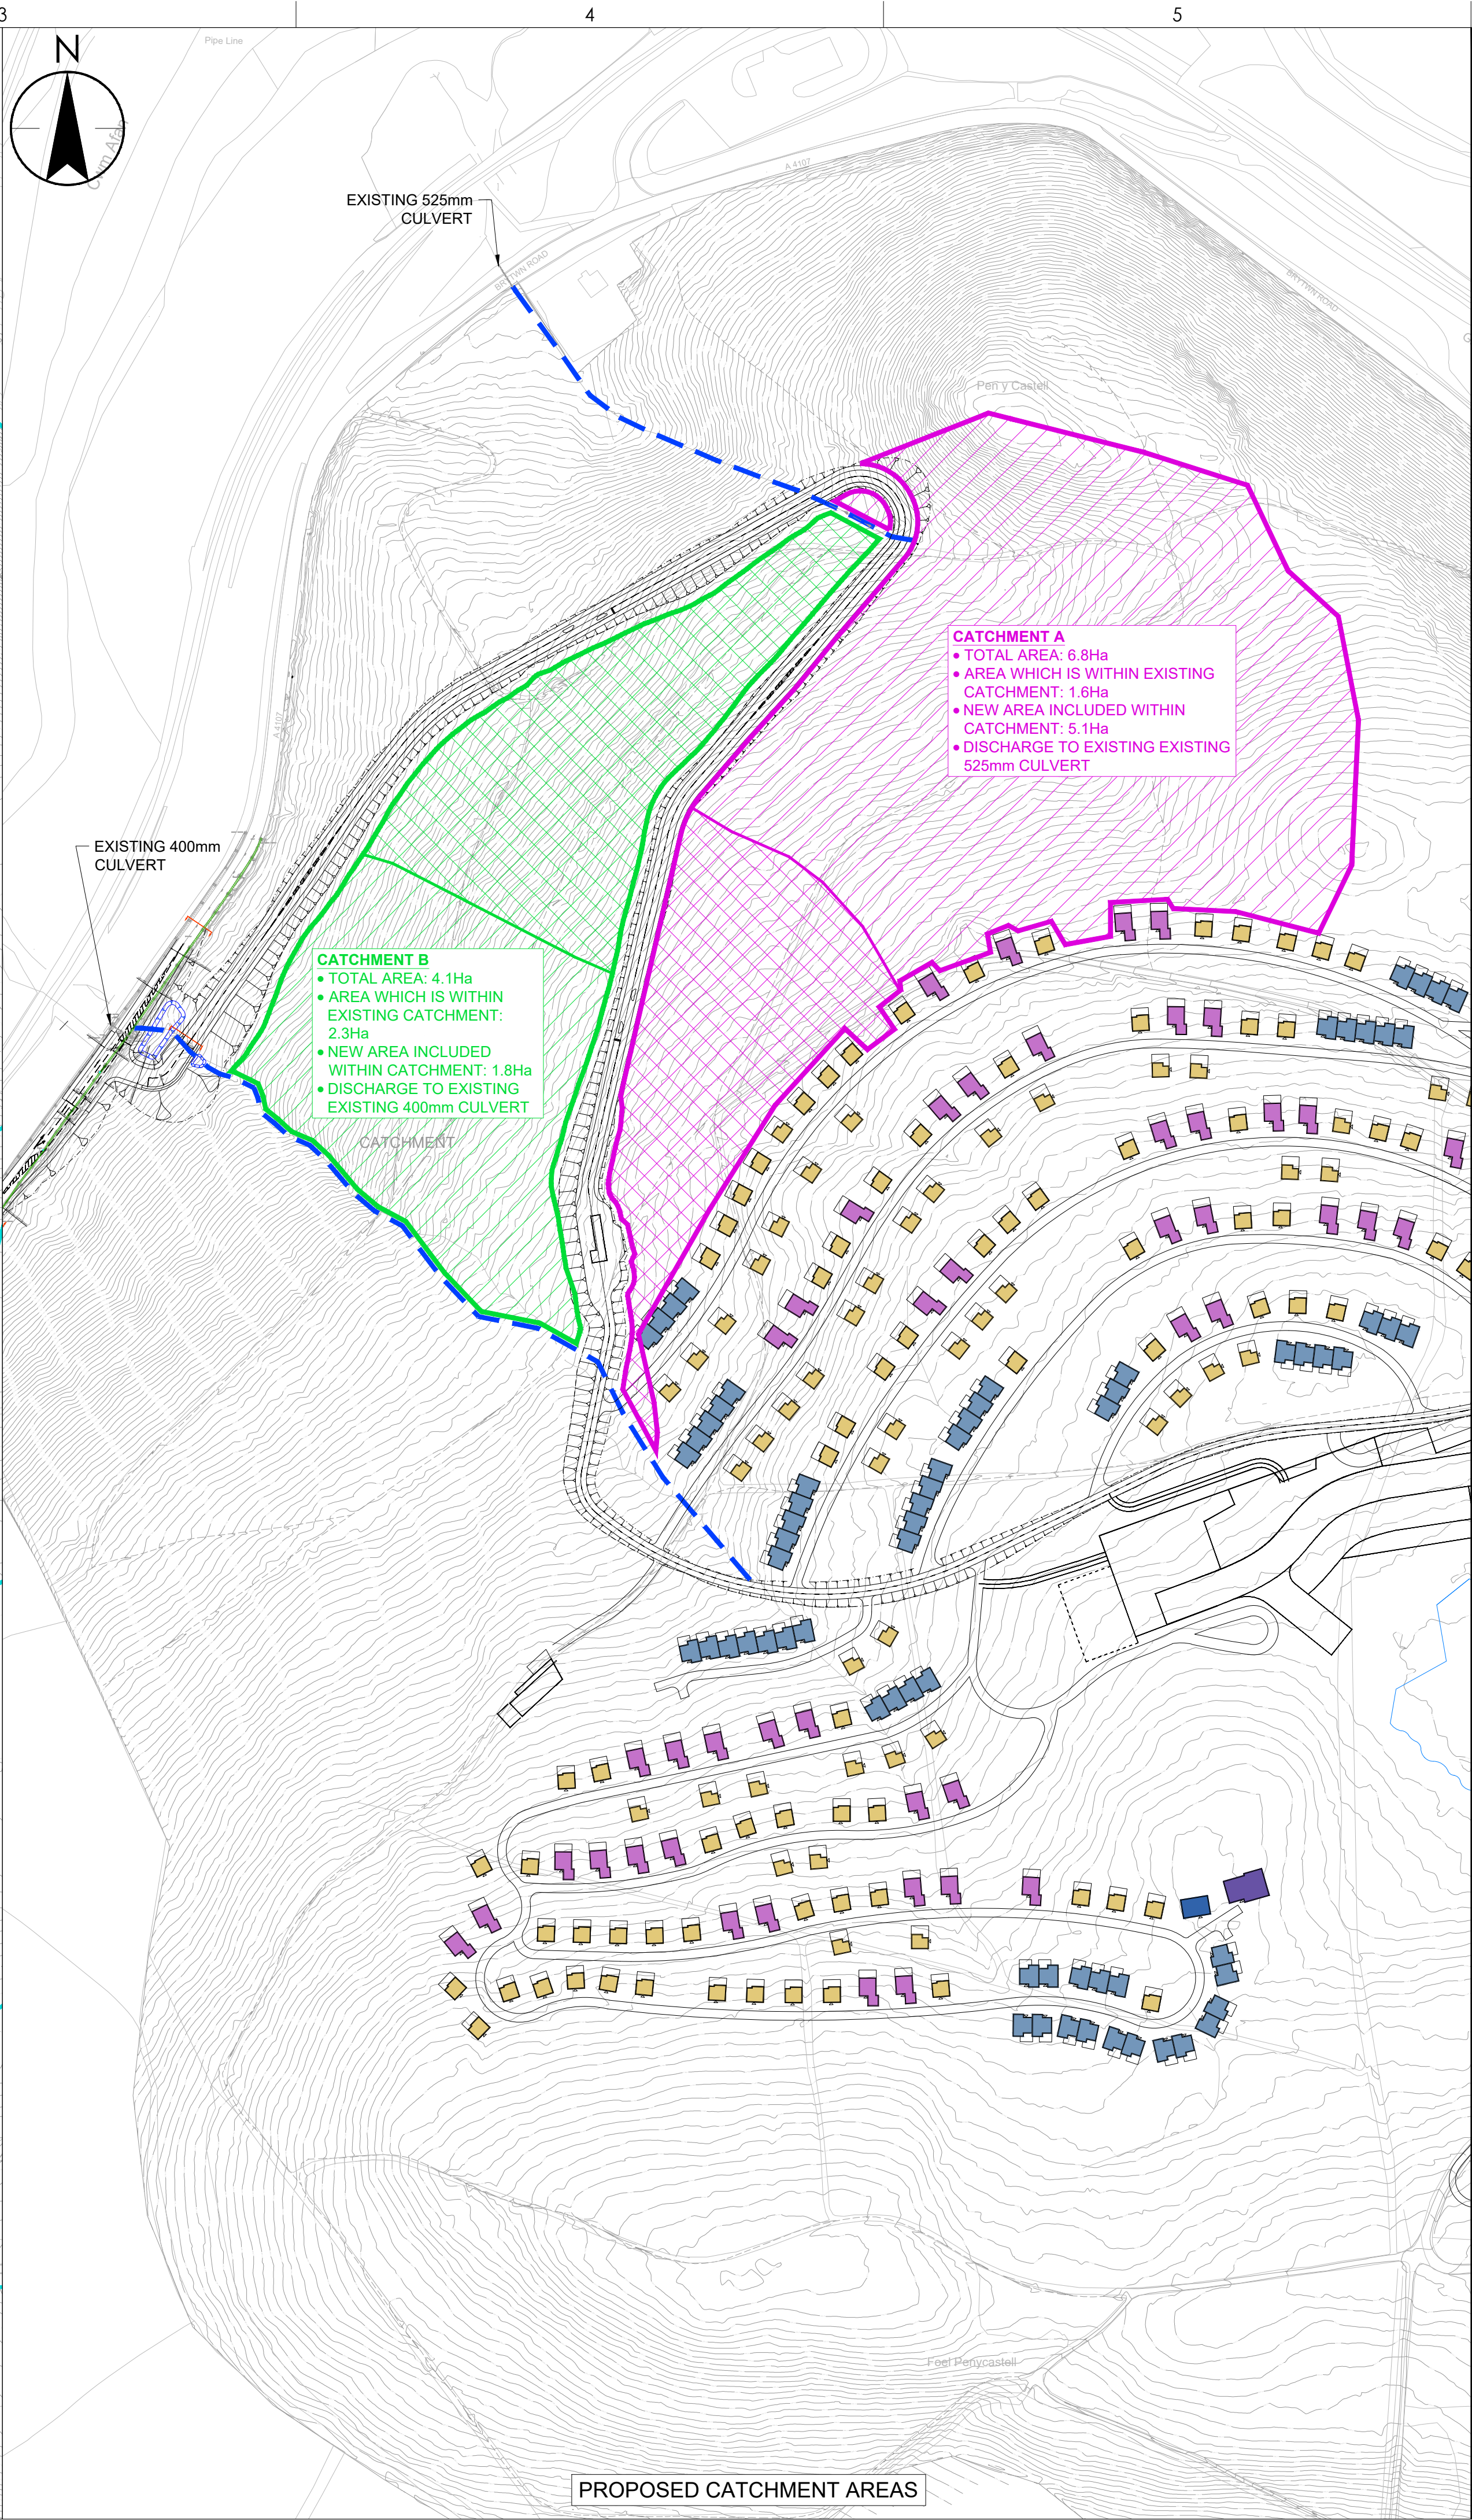


Plotted: 17/08/2022 09:22:08, 17:24:15 by: stantec, Inc.
C:\Users\stn\OneDrive\Documents\332310590 - AFAN VALLEY\CDR\CD-0511.dwg
C:\Users\stn\OneDrive\Documents\332310590 - AFAN VALLEY\CDR\CD-0511.dwg

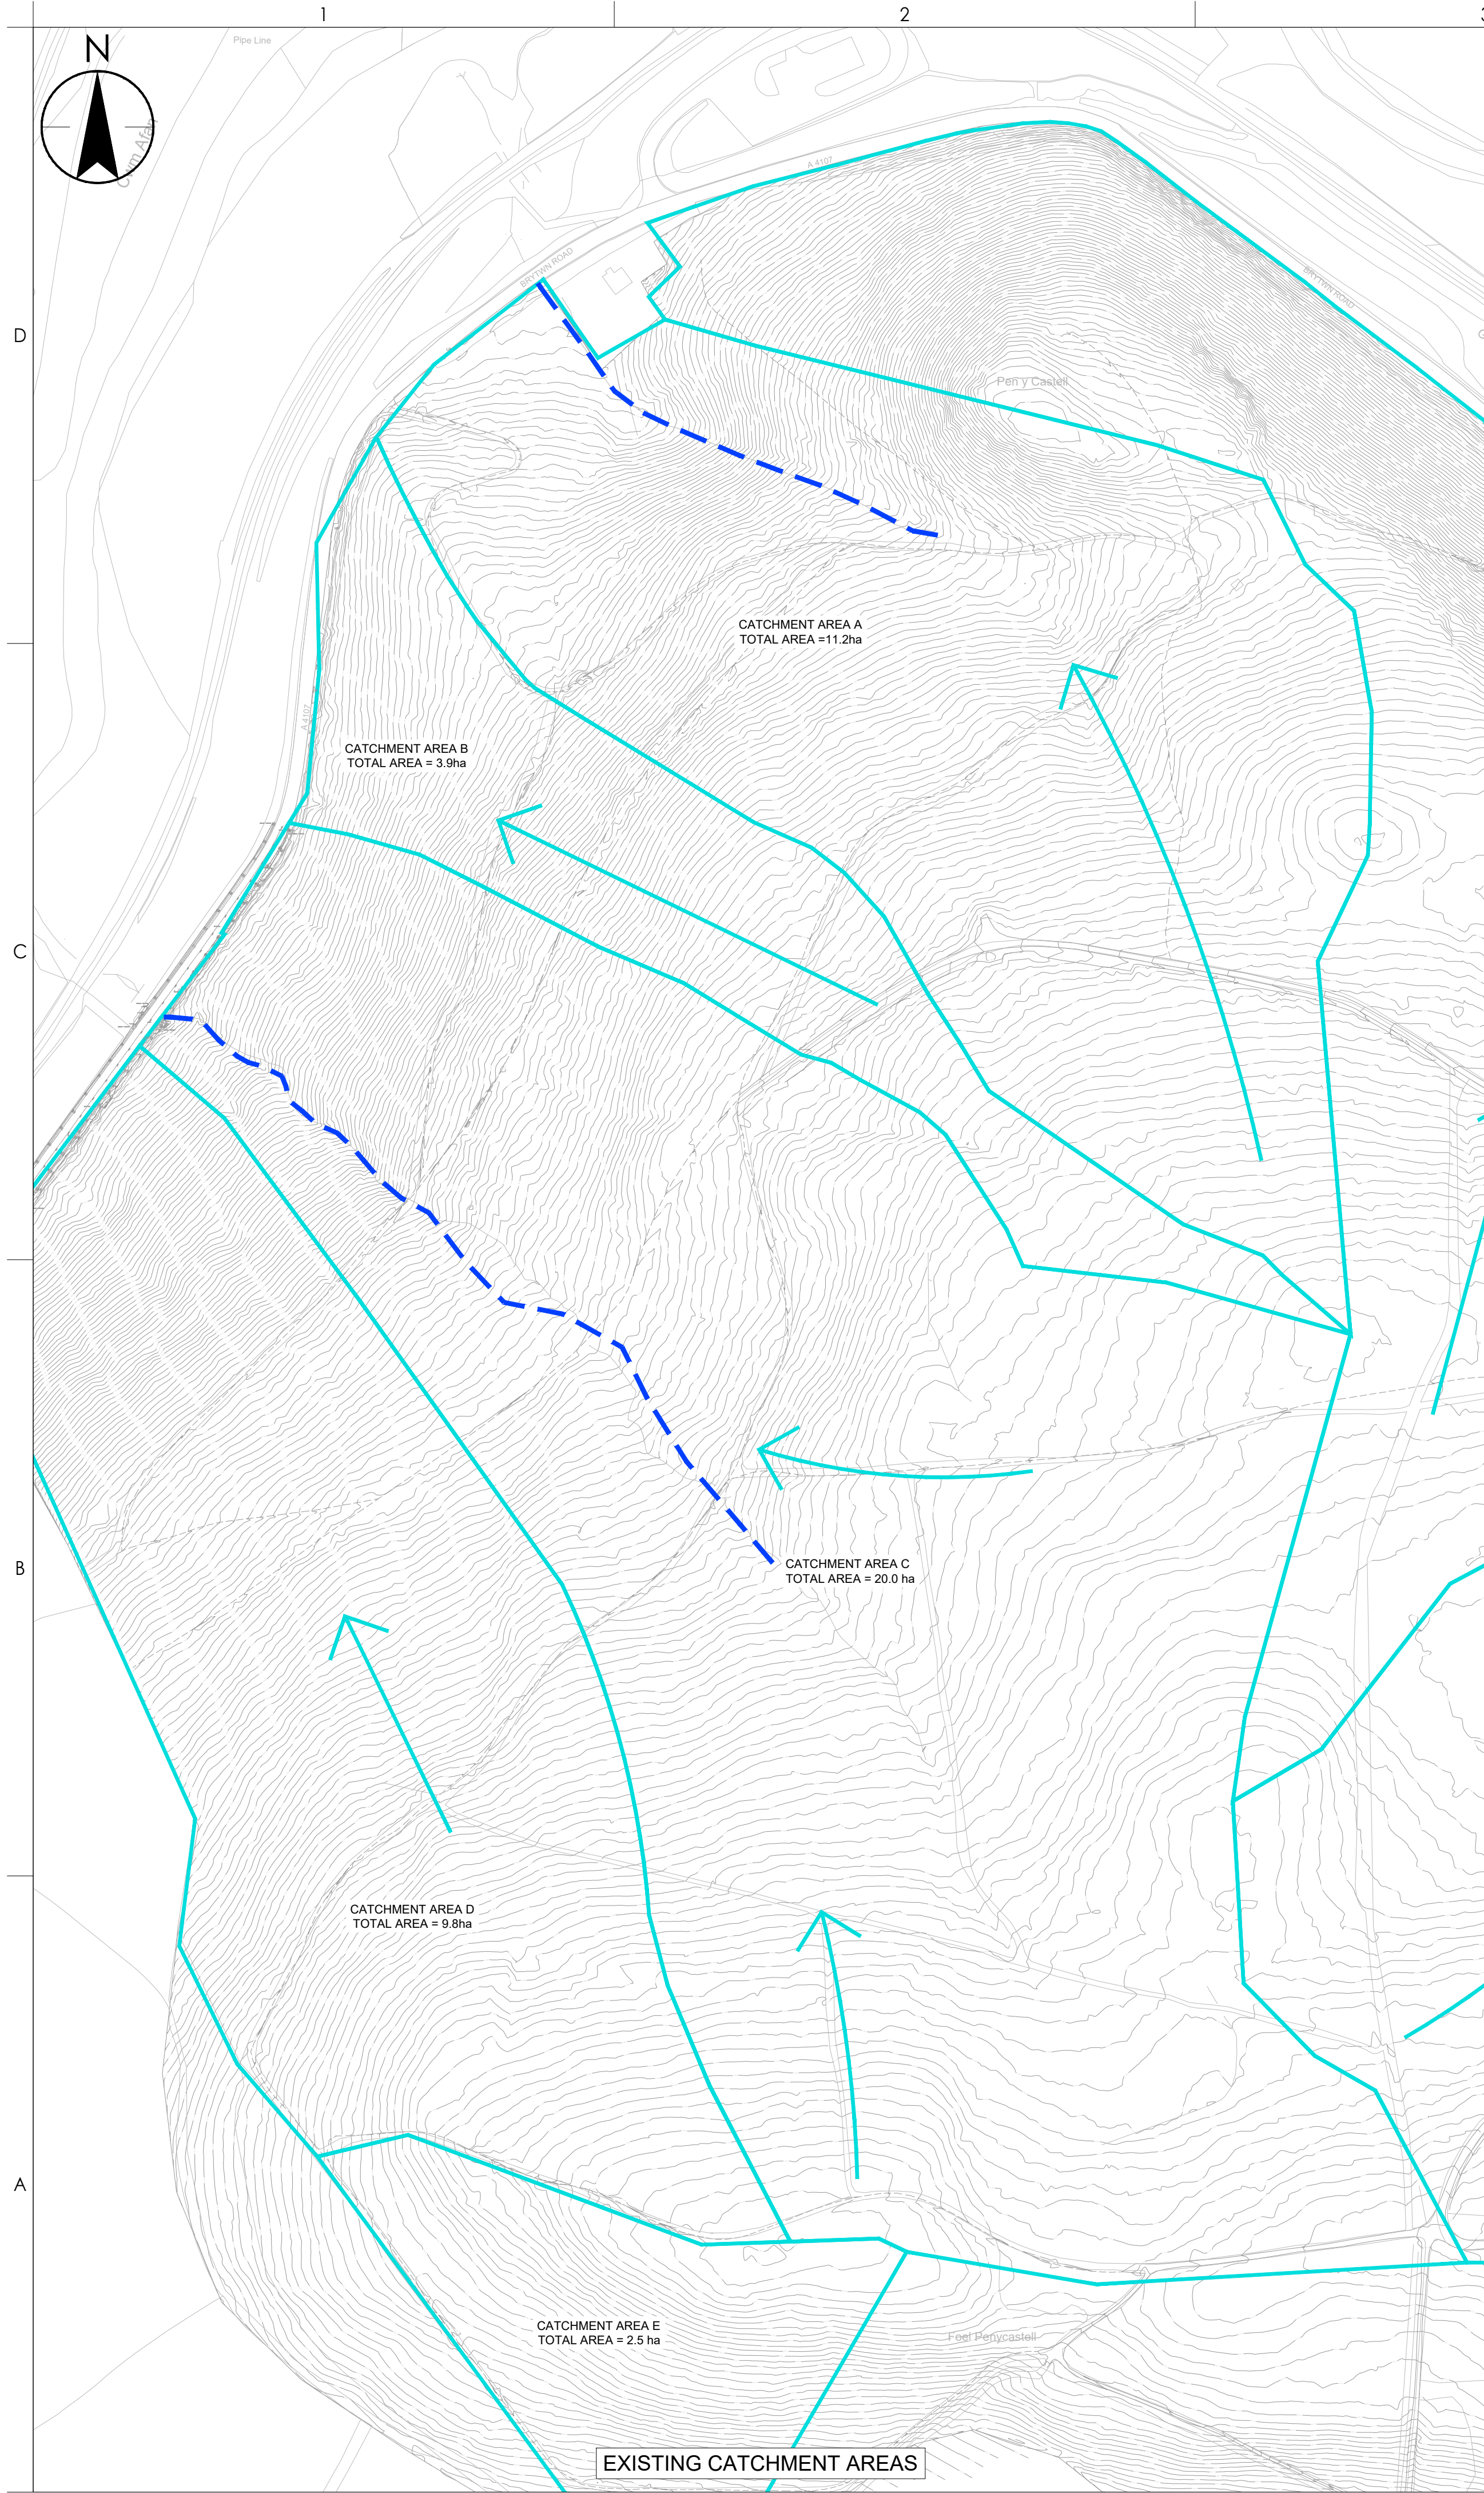

Stantec UK Limited
BRISTOL
10 Queen Square, Bristol, BS1 4NT
Tel: +44 1173 327 840
www.stantec.com/uk

Copyright Reserved
The Contractor shall verify and be responsible for all dimensions. DO NOT scale the drawing
- any errors or omissions shall be reported to Stantec without delay.
The Copyrights to all designs and drawings are the property of Stantec. Reproduction or
use for any purpose other than that authorized by Stantec is forbidden.

- Notes
- KEY:
- PROPOSED CATCHMENT A
 - AREA REMAINING AS CATCHMENT A
 - AREA TO BECOME CATCHMENT A
 - PROPOSED CATCHMENT B
 - AREA REMAINING AS CATCHMENT B
 - AREA TO BECOME CATCHMENT B
 - EXISTING WATERCOURSE
 - EXISTING CULVERT
 - EXISTING CATCHMENT BOUNDARIES

P01 - FIRST ISSUE	CH	RAS	2022.08.05
Issued/Revision	By	Appd	YYYY.MM.DD
	CH	LB	RAS
	Dwn.	Dsgn.	Chkd.
			2022.08.05
			YYYY.MM.DD

Issue Status

FOR PLANNING

This document is suitable only for the
purpose noted above.
Use of this document for any other
purpose is not permitted.



Client/Project
WILDFOX RESORTS

AFAN VALLEY

Title
SPINE ROAD

EXISTING AND PROPOSED SURFACE
WATER CATCHMENT AREAS

Project No. 332310590	Scale AS SHOWN
Revision P01	Drawing No. AV-STN-HDG-SR-DR-CD-0511