
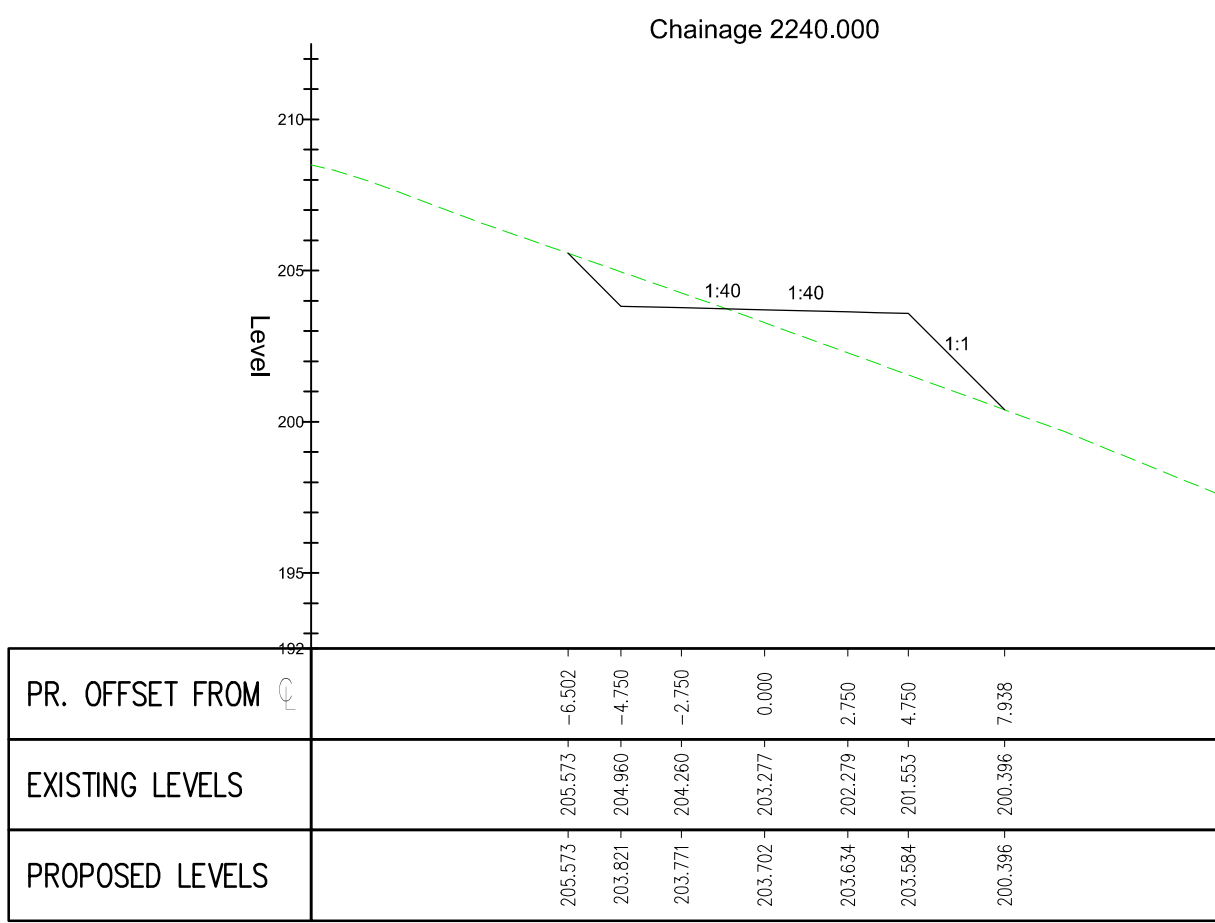
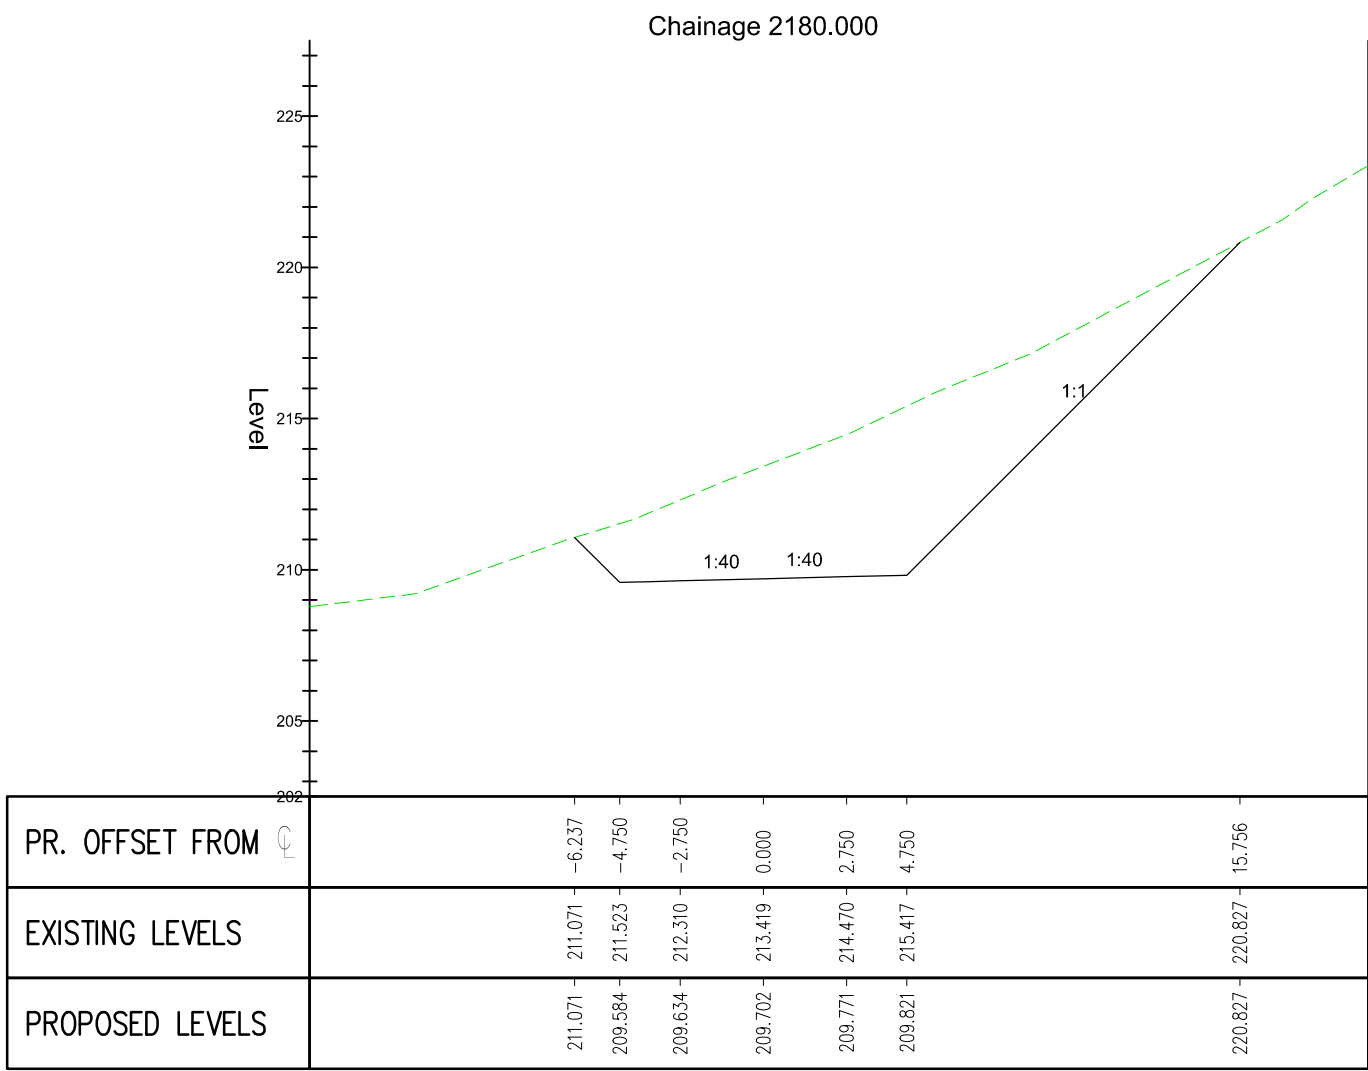
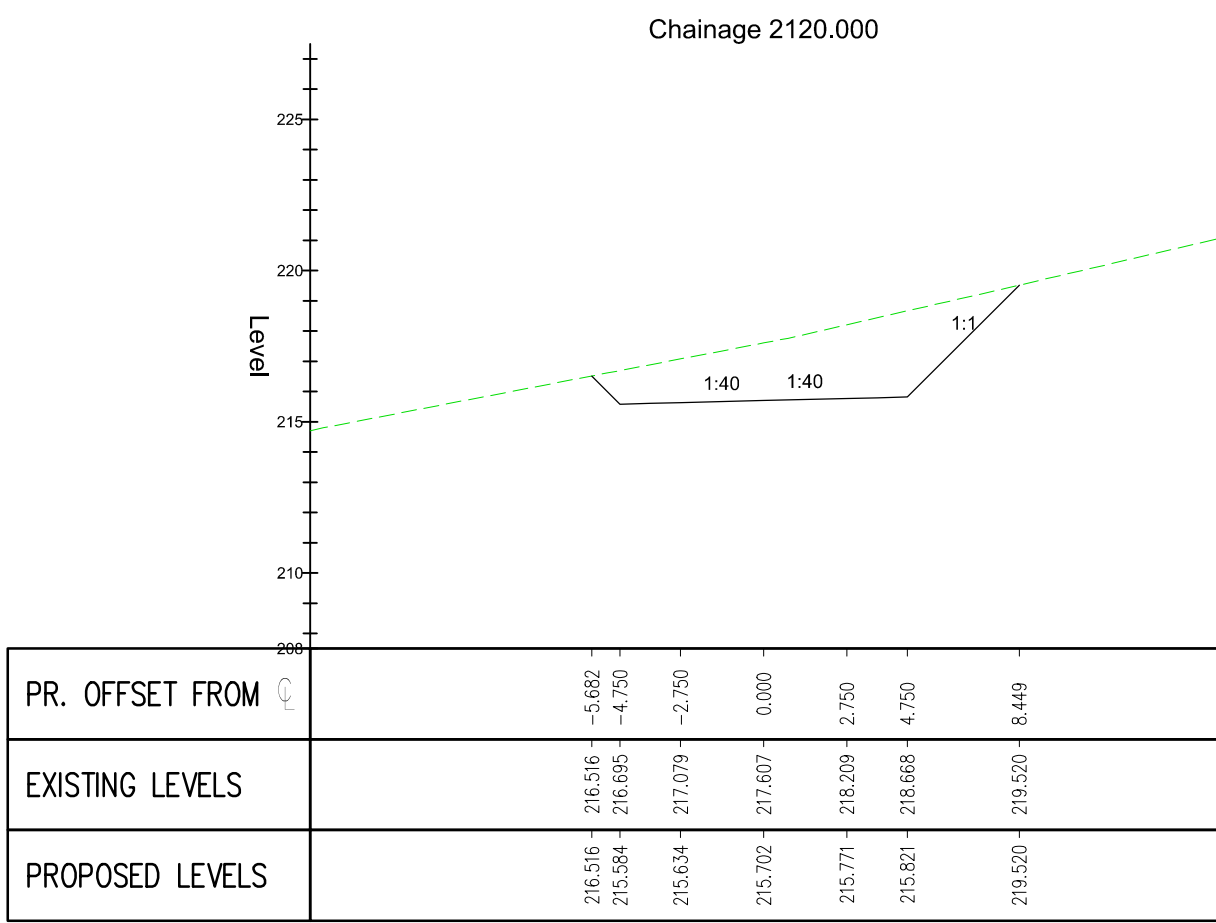
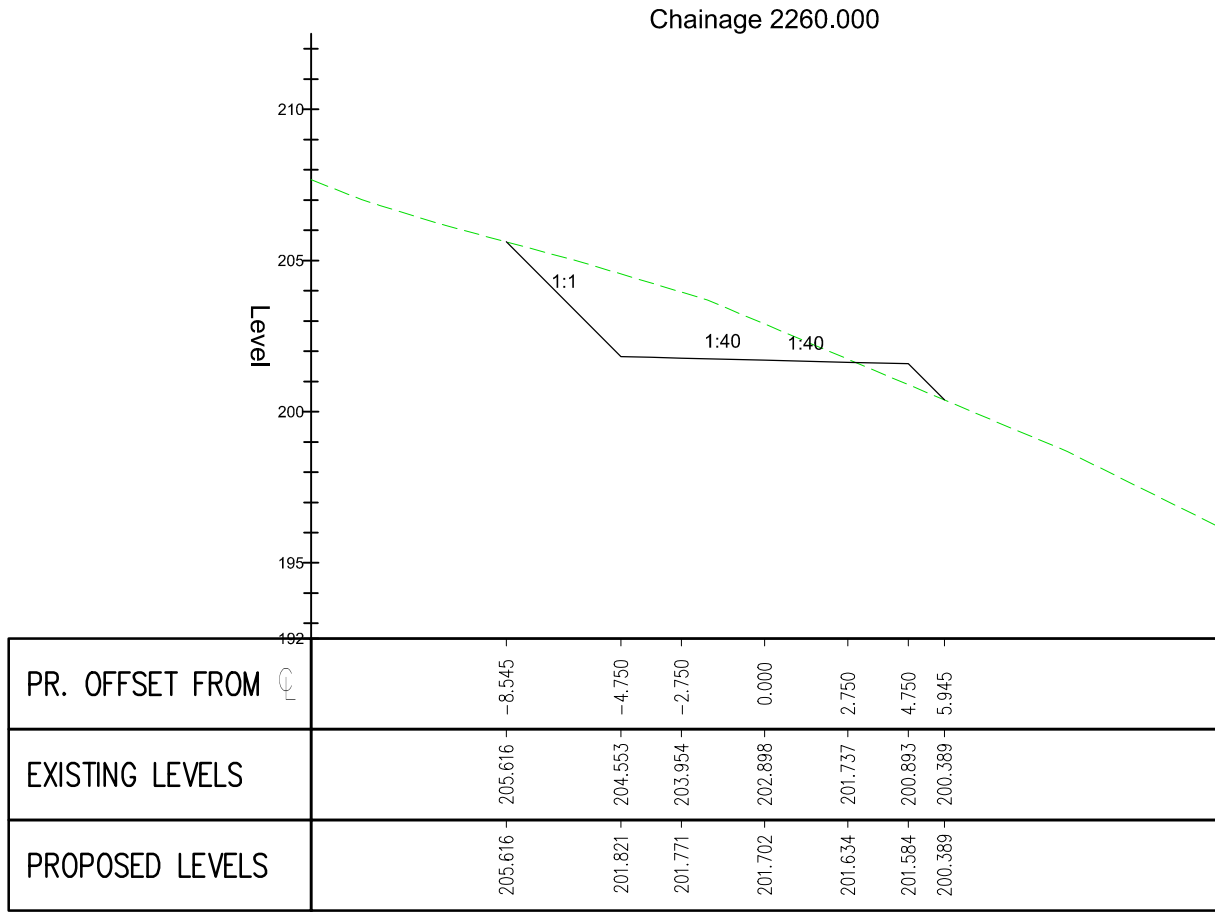
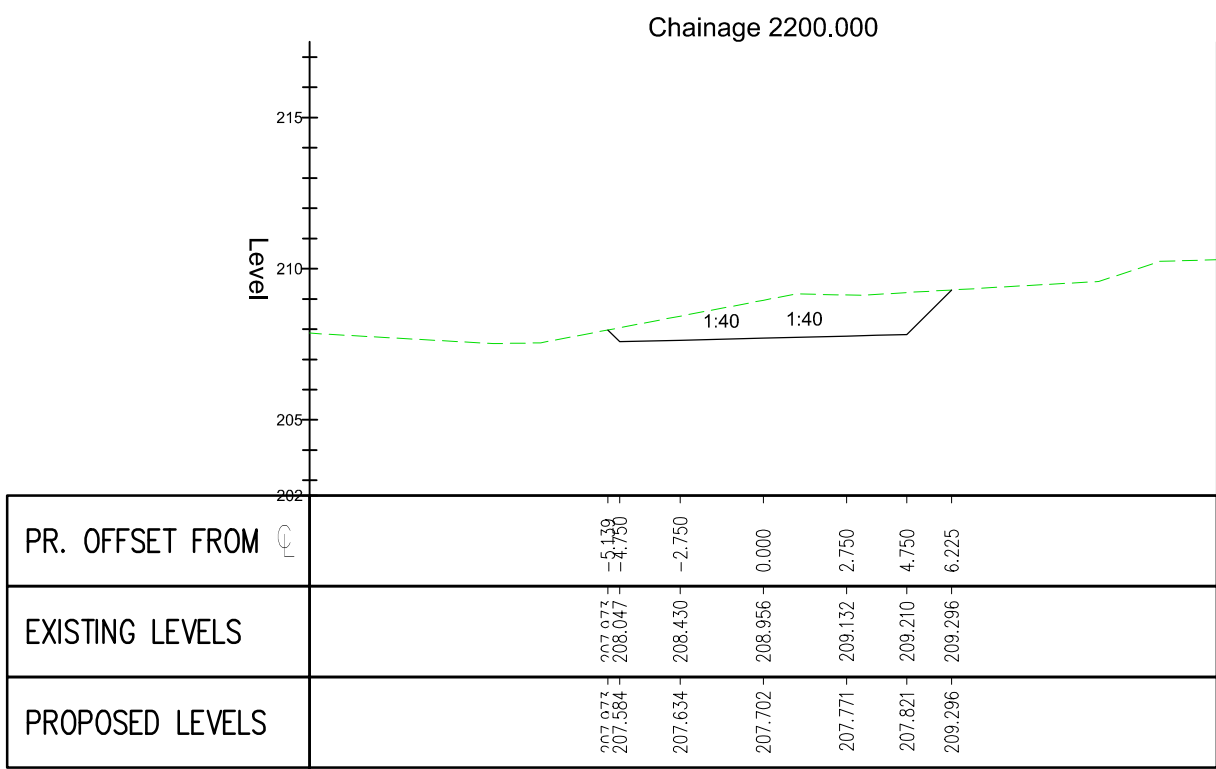
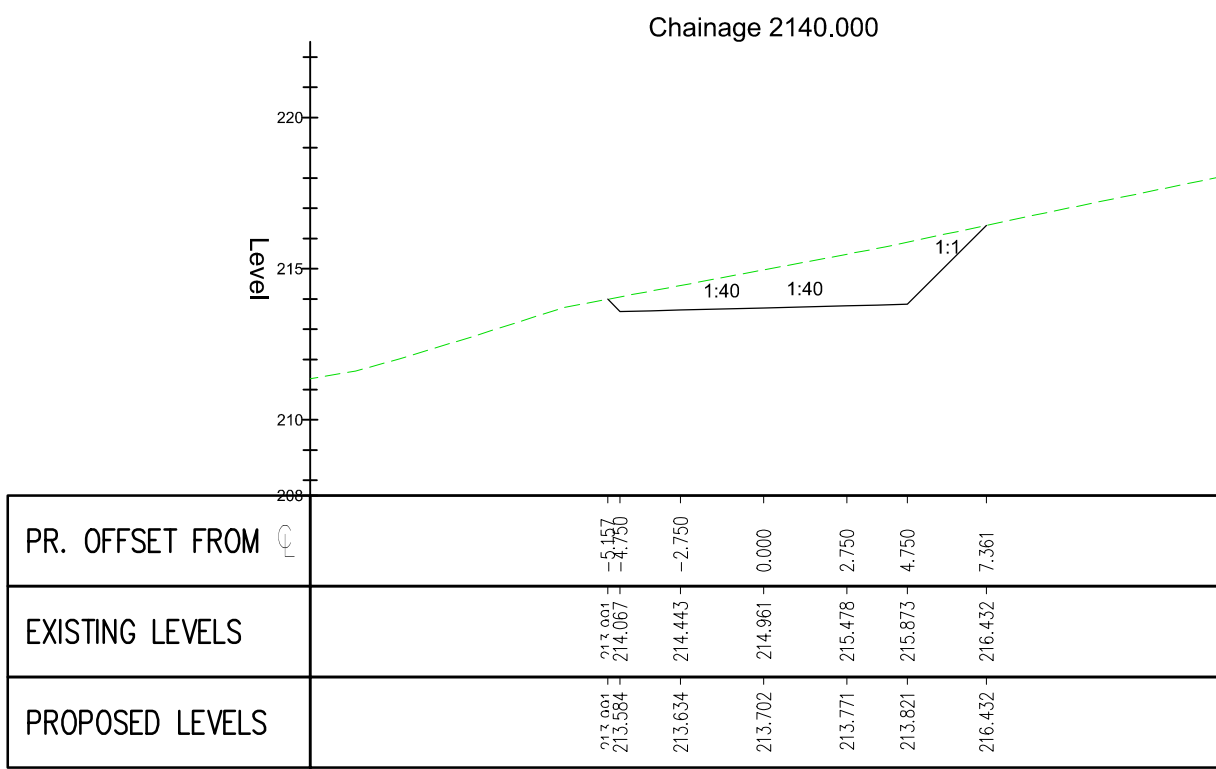
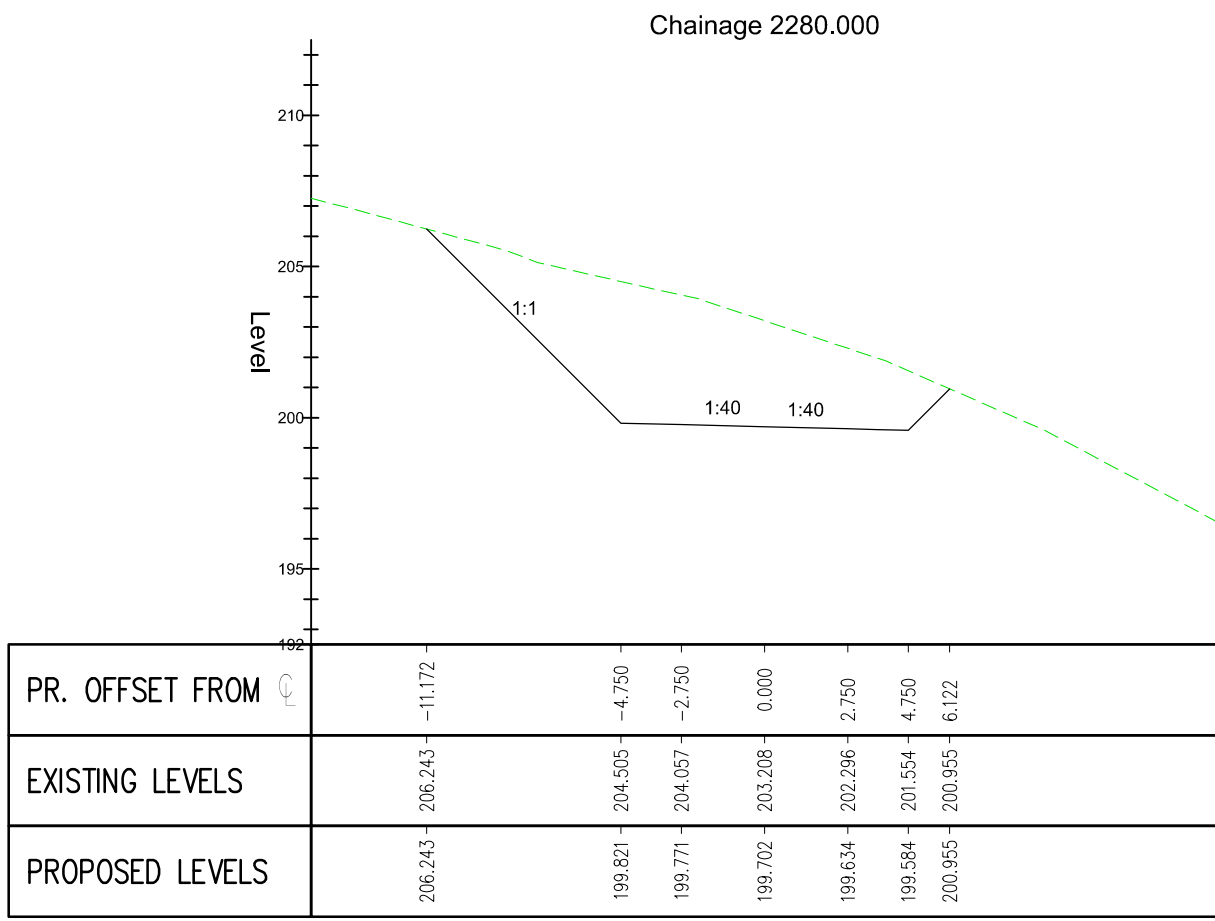
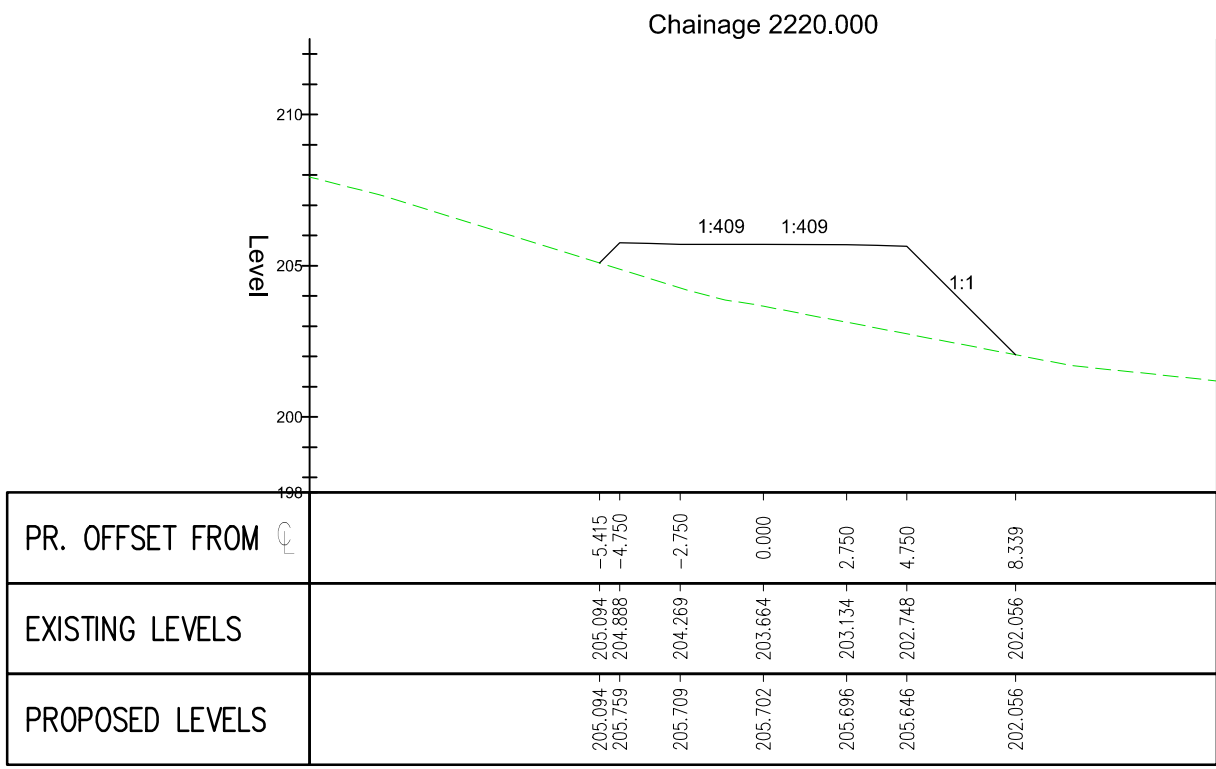


Project: 08/03/2022/2022/08/08 10:42:59 AM By: B30260242.L0006

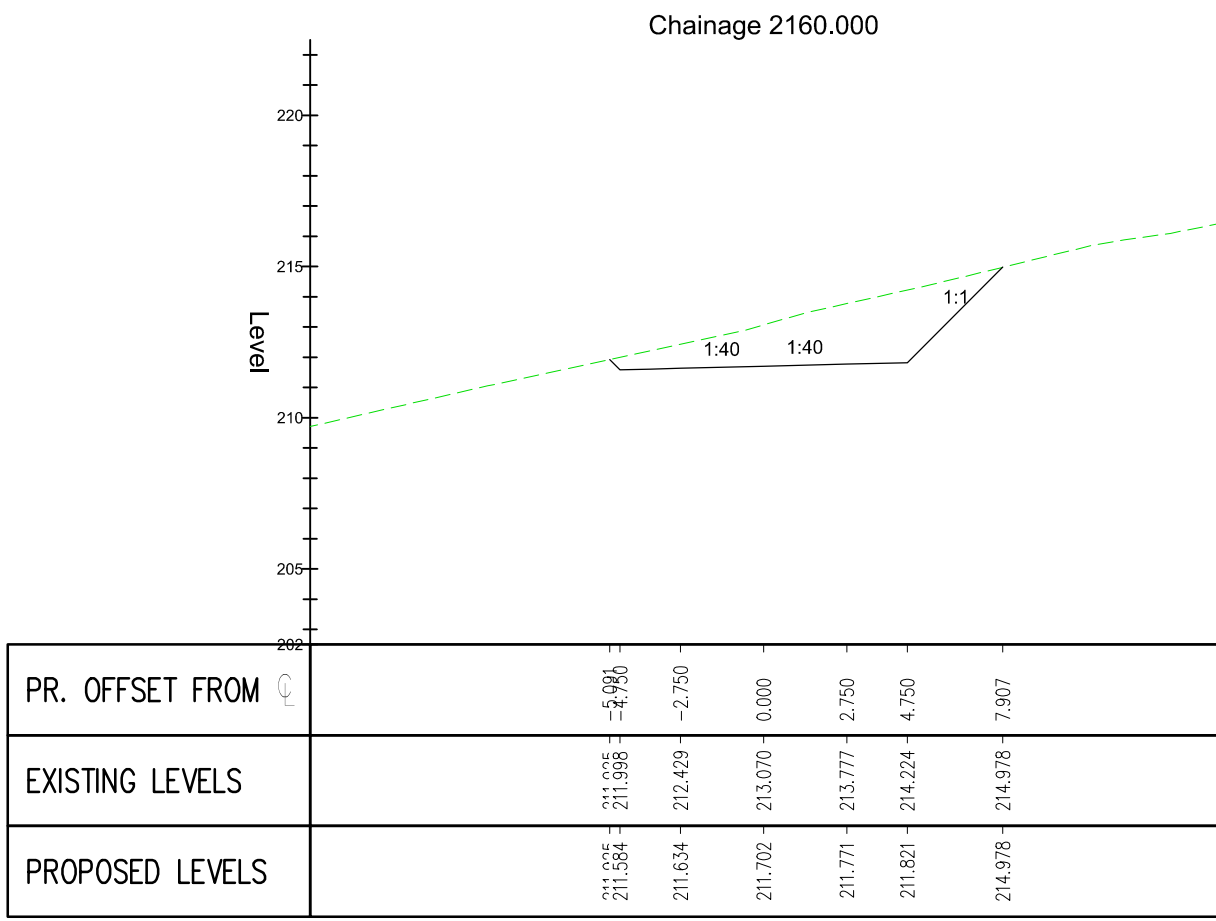

Stantec UK Limited
BRISTOL
10 Queen Square, Bristol, BS1 4NT
Tel: +44 1173 327 840
www.stantec.com/uk

Copyright Reserved

The Contractor shall verify and be responsible for all dimensions. DO NOT scale the drawing
- any errors or omissions shall be reported to Stantec without delay.
The Copyrights to all designs and drawings are the property of Stantec. Reproduction or use for any purpose other than that authorized by Stantec is forbidden.

Notes

UTILITIES NOTE: The position of any existing public or private sewers, utility services, plant or apparatus shown on this drawing is believed to be correct, but no warranty to this is expressed or implied. Other such plant or apparatus may also be present but not shown. The Contractor is therefore advised to undertake their own investigation where the presence of any existing sewers, services, plant or apparatus may affect their operations.

NOTES:

- DO NOT SCALE THIS DRAWING. IF IN DOUBT PLEASE REQUEST FURTHER INFORMATION.
- ALL LEVELS ARE IN METERS ABOVE ORDINANCE DATUM (AOD).
- THIS DRAWING IS TO BE READ IN CONJUNCTION WITH ALL OTHER RELEVANT CONTRACT DRAWINGS, CONSTRUCTION DETAILS AND SPECIFICATIONS.
- ANY ANOMALY OR CONTRADICTION OF THE INFORMATION SHOWN ON THIS DRAWING IS TO BE REPORTED TO STANTEC'S ENGINEER.
- FOR CONTOUR AND STRING LABEL PLAN PLEASE REFER TO DRAWING AV-STN-HAC-WA-DR-CH-0151.
- FOR LONG SECTIONS PLEASE REFER TO DRAWING AV-STN-HAC-WA-DR-CH-0161.
- PROPOSED EARTHWORK EMBANKMENTS ARE MODELLED AS 1:1 SLOPES.

PO1: FIRST ISSUE	ET	RAS	2022.08.05
Issued/Revision	By	Appd	YYYY.MM.DD
	CH	ET	L8
	Dwn.	Dsgn.	Chkd.

Issue Status

FOR PLANNING

This document is suitable only for the purpose noted above.
Use of this document for any other purpose is not permitted.

Client/Project Logo



Client/Project
WILDFOX RESORTS

AFAN VALLEY

Title
SPINE ROAD

CROSS SECTIONS

Project No. 332310590	Scale 1:250
Revision P01	Drawing No. AV-STN-HAC-WA-DR-CH-0173