



The Contractor shall verify and be responsible for all dimensions. DO NOT scale the drawing - any errors or omissions shall be reported to Stantec without delay.
The Copyrights to all designs and drawings are the property of Stantec. Reproduction or use for any purpose other than that authorized by Stantec is forbidden.

1. DO NOT SCALE THIS DRAWING. IF IN DOUBT PLEASE REQUEST FURTHER INFORMATION.
2. ALL DIMENSIONS ARE IN METRES UNLESS STATED OTHERWISE.
3. THIS DRAWING IS TO BE READ IN CONJUNCTION WITH ALL OTHER RELEVANT CONTRACT DRAWINGS, CONSTRUCTION DETAILS AND SPECIFICATIONS.
4. ANY ANOMALY OR CONTRADICTION BETWEEN ANY OF THE ABOVE IS TO BE REPORTED TO STANTEC'S ENGINEER.
5. THE CONTRACTOR IS TO CHECK AND VERIFY ALL SITE DIMENSIONS AND LEVELS, INCLUDING SEWER INVERT LEVELS, BEFORE WORKS START ON SITE. THE CONTRACTOR IS TO COMPLY IN ALL ASPECTS WITH THE CURRENT BUILDING LEGISLATION, BRITISH STANDARDS, BUILDING REGULATIONS ETC.
6. POSITIONS OF EXISTING SERVICES/STATUTORY UNDERTAKERS APPARATUS ADJACENT TO OR CROSSING PROPOSED EXCAVATIONS ARE TO BE CHECKED BY THE CONTRACTOR PRIOR TO WORKS COMMENCING ON SITE.

230.2 REPOSED ENLIGHTENED SURFACE OF CRYSTAL LITE

P01 FIRST ISSUE	LB	RAS	2022.08.03
Issued/Revision	By	Appd	YYYY.MM.DD
	AJW	LB	RAS
	Dwn	Dson	Chkrd
			2022.07.29
			YYYY.MM.DD

FOR PLANNING

This document is suitable only for the purpose noted above.
Use of this document for any other purpose is not permitted.




AFAN VALLEY

Title
PARCEL 4

CONTOUR STRING LABEL PLAN

Project No.	Scale
332310590	1:500

Revision	Drawing No.
P01	AV-STN-HAC-P4-DR-CH-0151

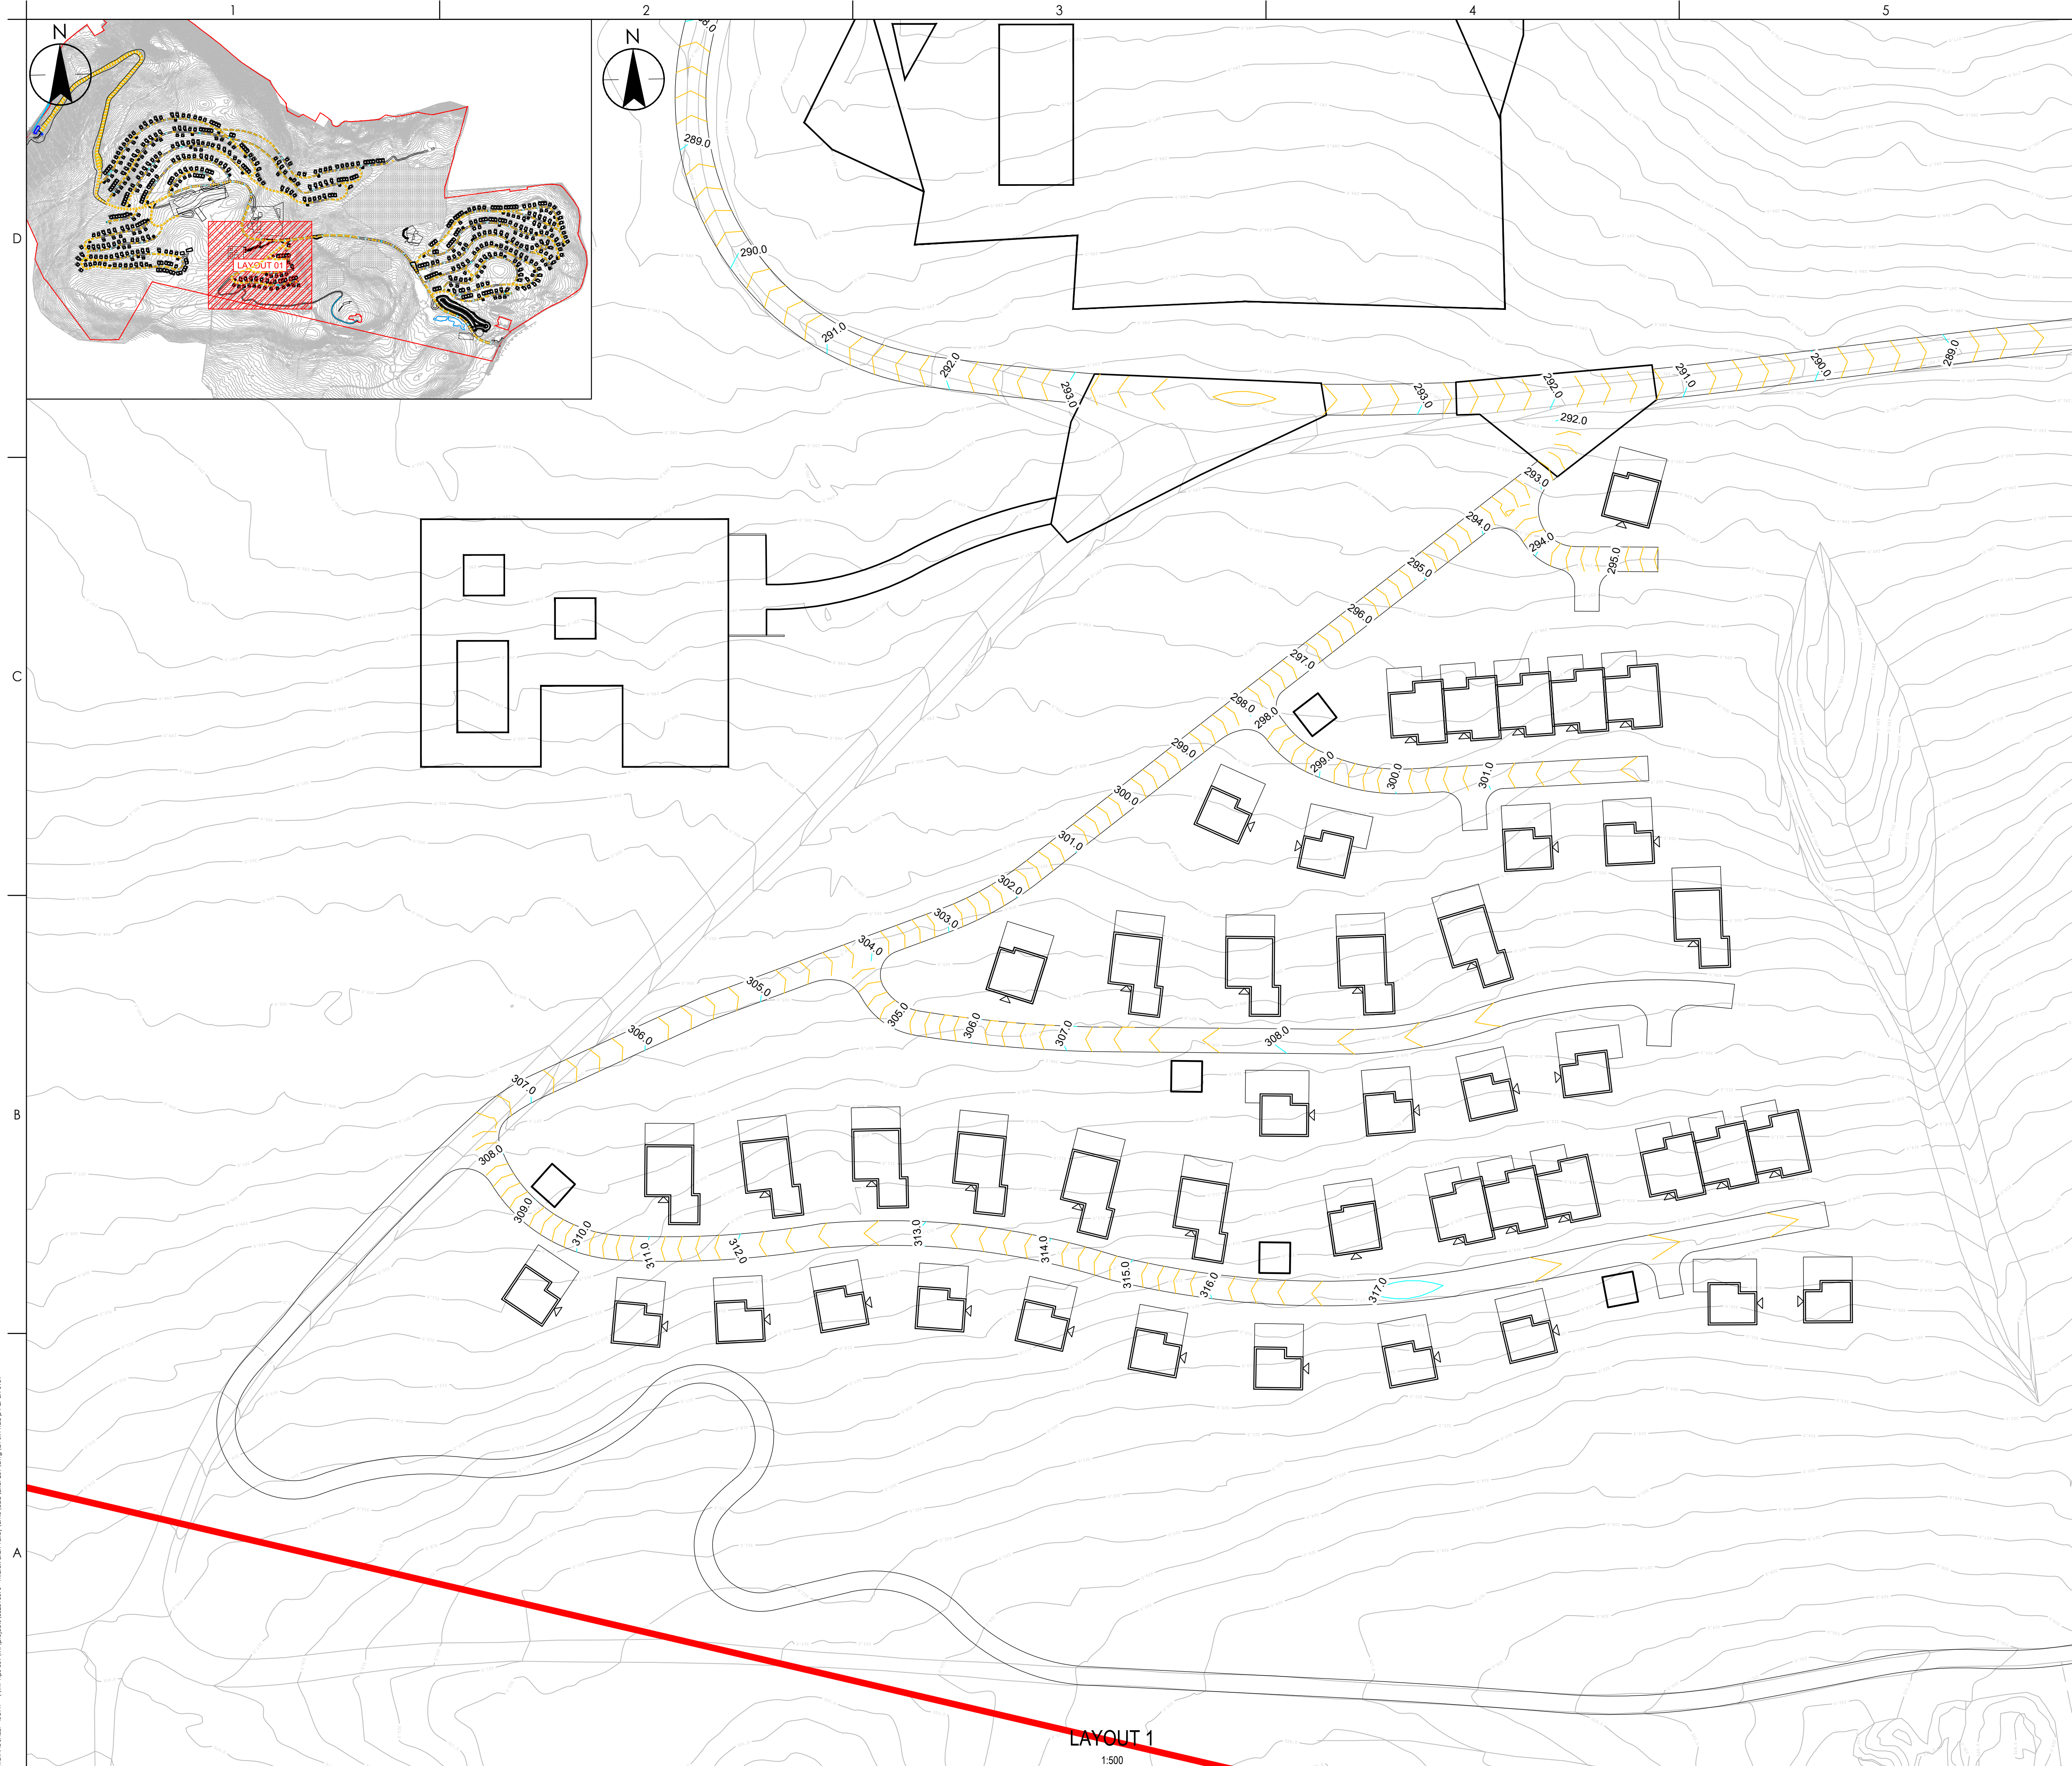

attached: 25.08.2022 2022.08.25 9:50:32 AM By: Barrie, Joe
ORIGINAL SHEET : (SOA) \\intl-vbox-001\\intl\project\332310590 - wildfox ofan valley\civk's cod\brief 2011\dwg\av\sn-hac-p4-dr-01.dwg