
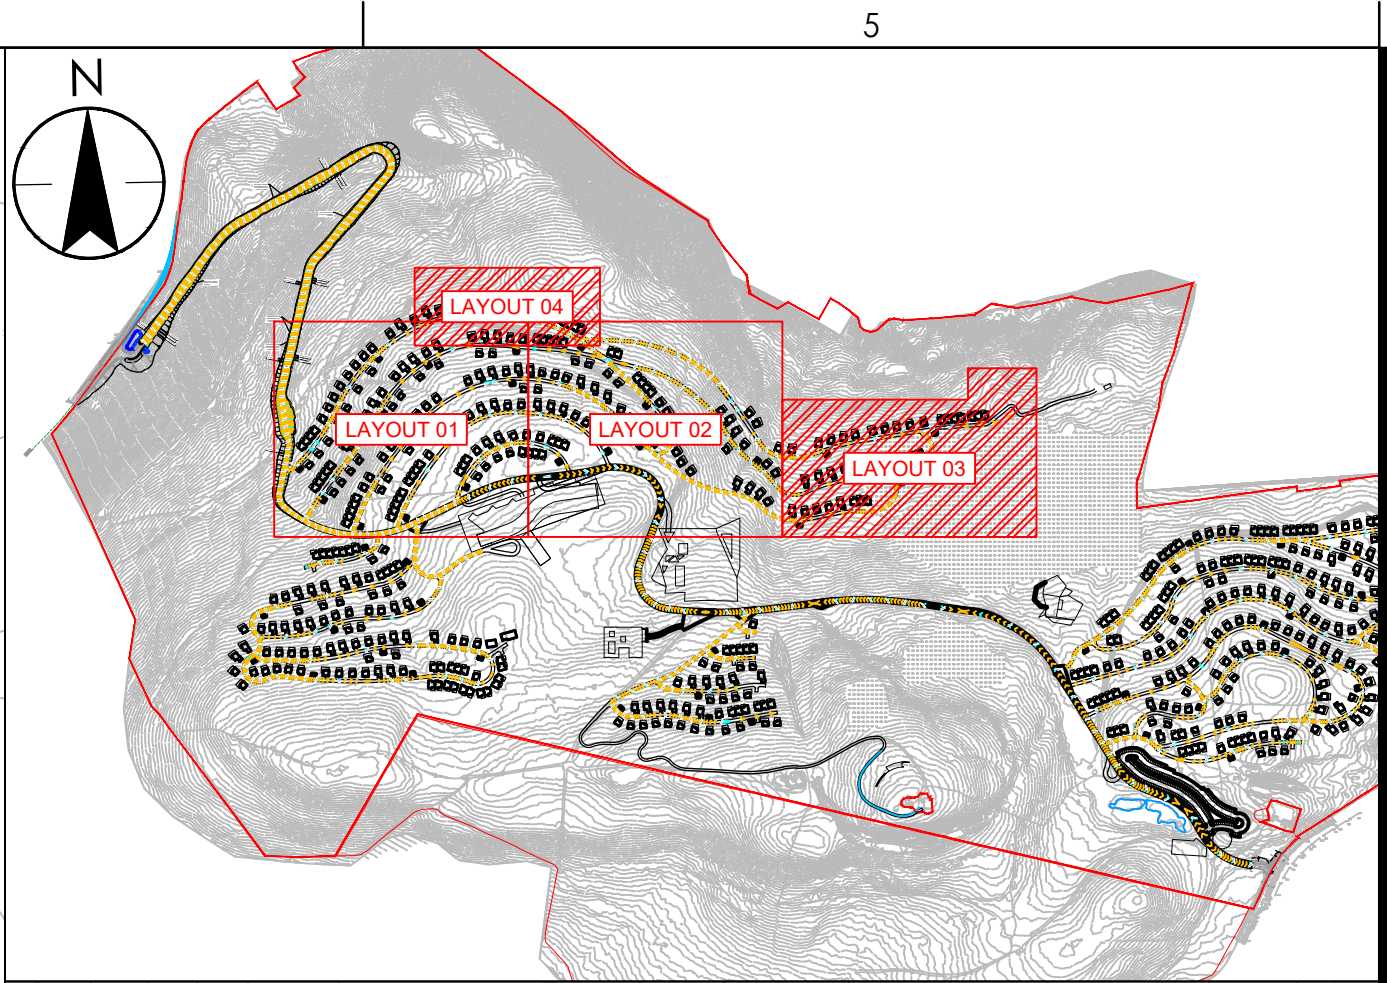


Project: 24082022/2022/08-24 23:29 PM by: Stantec, Inc.  
Drawing: 3 OF 3  
Client: WILDFOX RESORTS  
Title: PARCEL 1  
Scale: 1:500  
Revision: P01  
Drawing No.: AV-STN-HAC-P1-DR-CH-0153

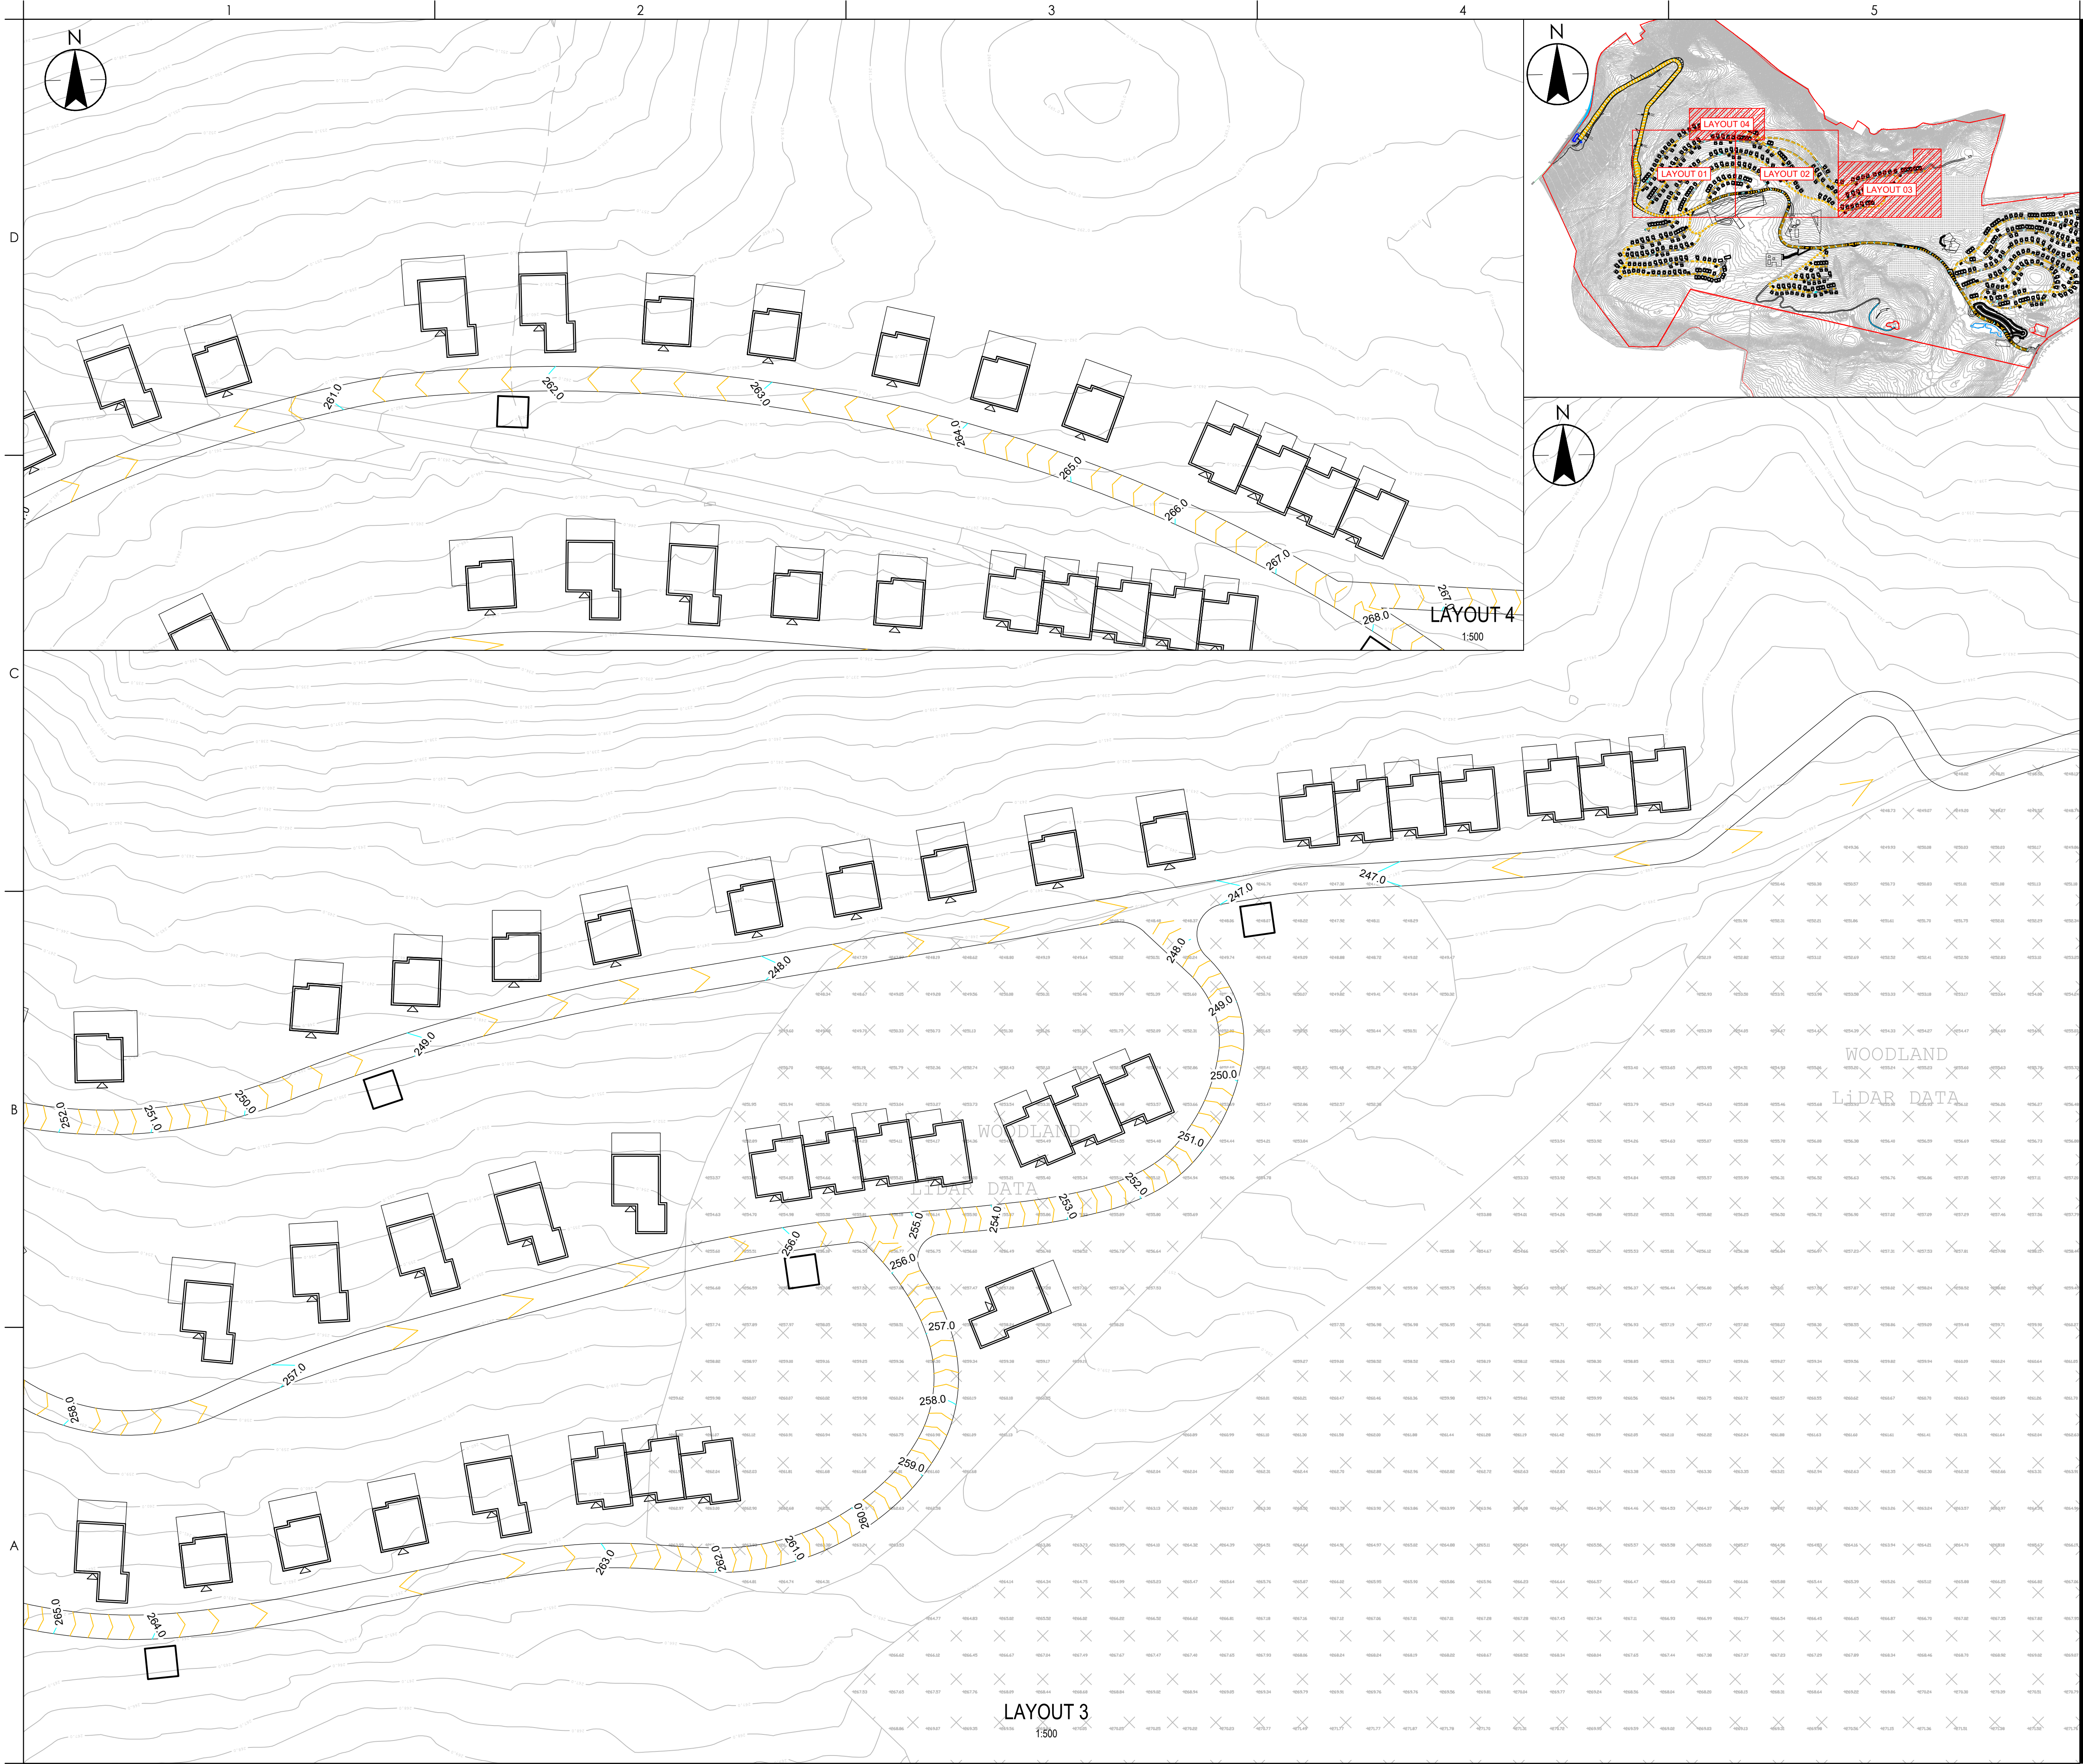

Stantec UK Limited  
BRISTOL  
10 Queen Square, Bristol, BS1 4NT  
Tel: +44 1173 327 840  
www.stantec.com/uk

Copyright Reserved

The Contractor shall verify and be responsible for all dimensions. DO NOT scale the drawing  
- any errors or omissions shall be reported to Stantec without delay.  
The Copyrights to all designs and drawings are the property of Stantec. Reproduction or  
use for any purpose other than that authorized by Stantec is forbidden.

Notes

- DO NOT SCALE THIS DRAWING. IF IN DOUBT PLEASE REQUEST FURTHER INFORMATION.
- ALL DIMENSIONS ARE IN METRES UNLESS STATED OTHERWISE.
- THIS DRAWING IS TO BE READ IN CONJUNCTION WITH ALL OTHER RELEVANT CONTRACT DRAWINGS, CONSTRUCTION DETAILS AND SPECIFICATIONS.
- ANY ANOMALY OR CONTRADICTION BETWEEN ANY OF THE ABOVE IS TO BE REPORTED TO STANTEC'S ENGINEER.
- THE CONTRACTOR IS TO CHECK AND VERIFY ALL SITE DIMENSIONS AND LEVELS, INCLUDING SEWER INVERT LEVELS, BEFORE WORKS START ON SITE. THE CONTRACTOR IS TO COMPLY IN ALL ASPECTS WITH THE CURRENT BUILDING LEGISLATION, BRITISH STANDARDS, BUILDING REGULATIONS ETC.
- POSITIONS OF EXISTING SERVICES/STATUTORY UNDERTAKERS APPARATUS ADJACENT TO OR CROSSING PROPOSED EXCAVATIONS ARE TO BE CHECKED BY THE CONTRACTOR PRIOR TO WORKS COMMENCING ON SITE.
- MODELLED EARTHWORKS ARE 1:1

KEY:

- SITE BOUNDARY
- PROPOSED CONTOURS
- PROPOSED FINISHED SURFACE SPOT LEVEL

|                  |      |       |            |
|------------------|------|-------|------------|
| P01: FIRST ISSUE | By   | Appd  | YYYY.MM.DD |
| Issued/Revision  |      |       |            |
|                  | AJW  | -     | 2022.07.29 |
|                  | Dwn. | Dsgn. | Chkd.      |

Issue Status

FOR PLANNING

This document is suitable only for the  
purpose noted above.  
Use of this document for any other  
purpose is not permitted.

Client/Project Logo



Client/Project  
WILDFOX RESORTS

AFAN VALLEY

Title  
PARCEL 1

CONTOUR STRING LABEL PLAN  
DRAWING 3 OF 3

|                          |                                         |
|--------------------------|-----------------------------------------|
| Project No.<br>332310590 | Scale<br>1:500                          |
| Revision<br>P01          | Drawing No.<br>AV-STN-HAC-P1-DR-CH-0153 |