



Wildfox Resorts, Afan Valley


Proposed Site Sections 1

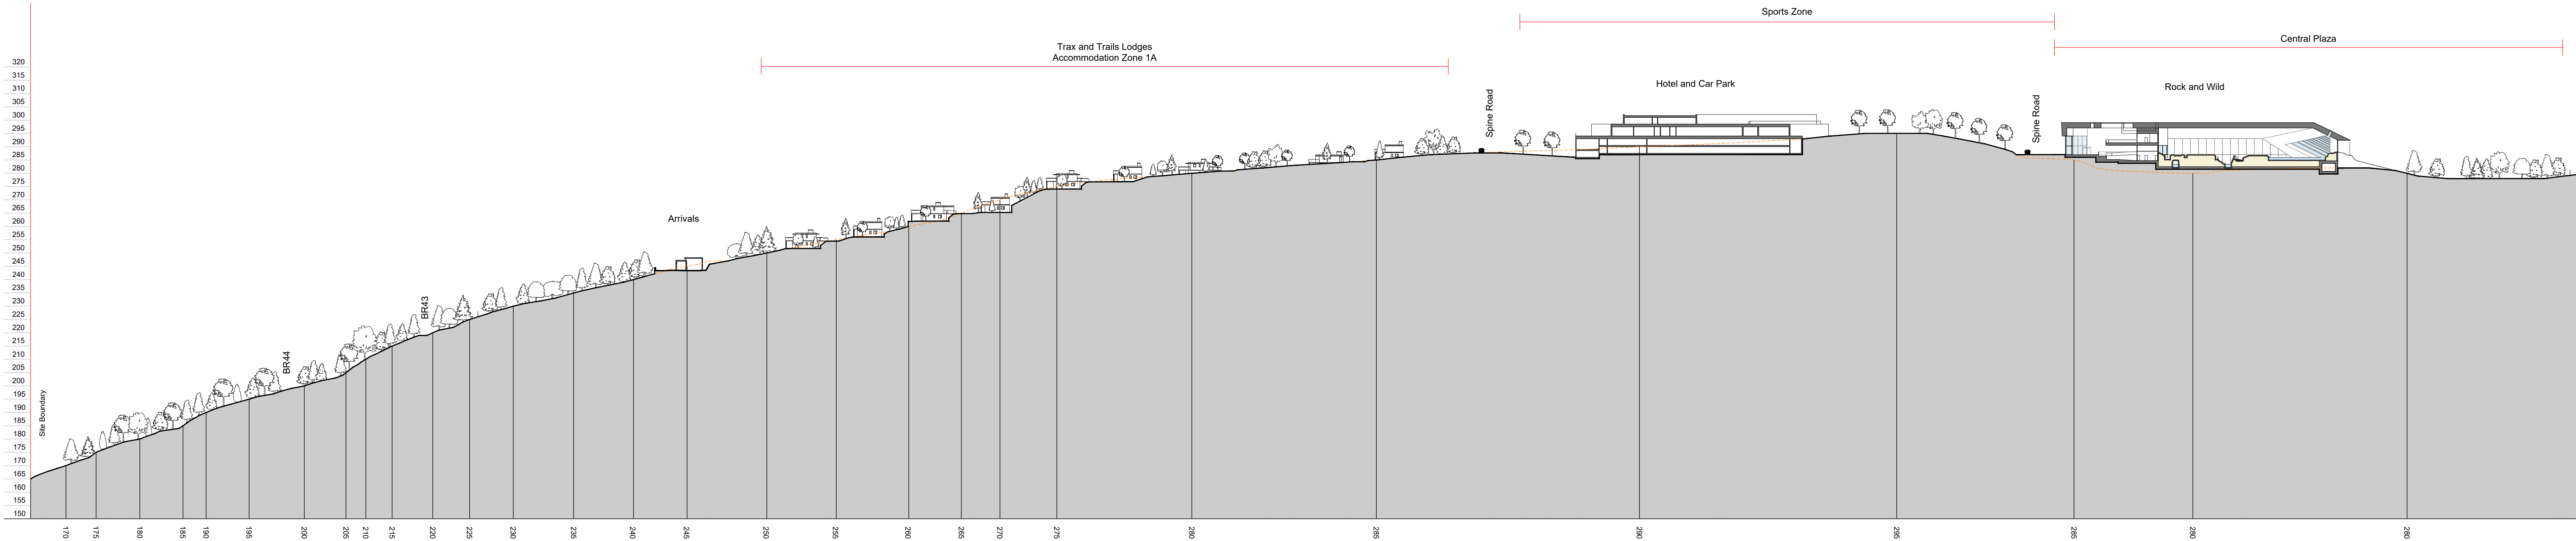


Section A-A

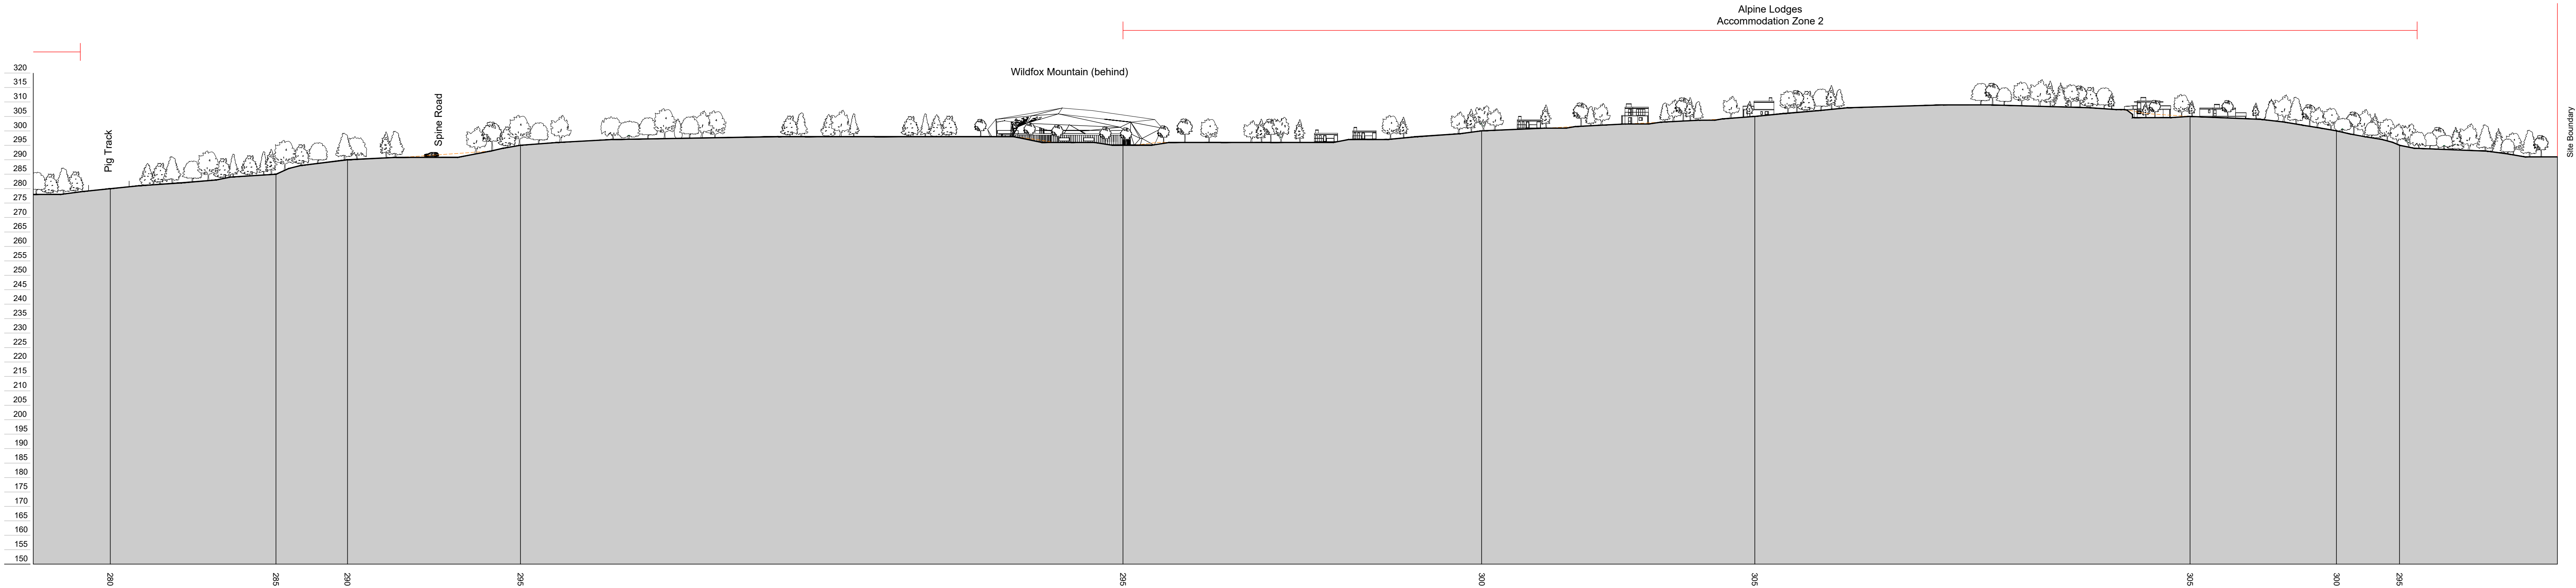

Section A-A (continued)

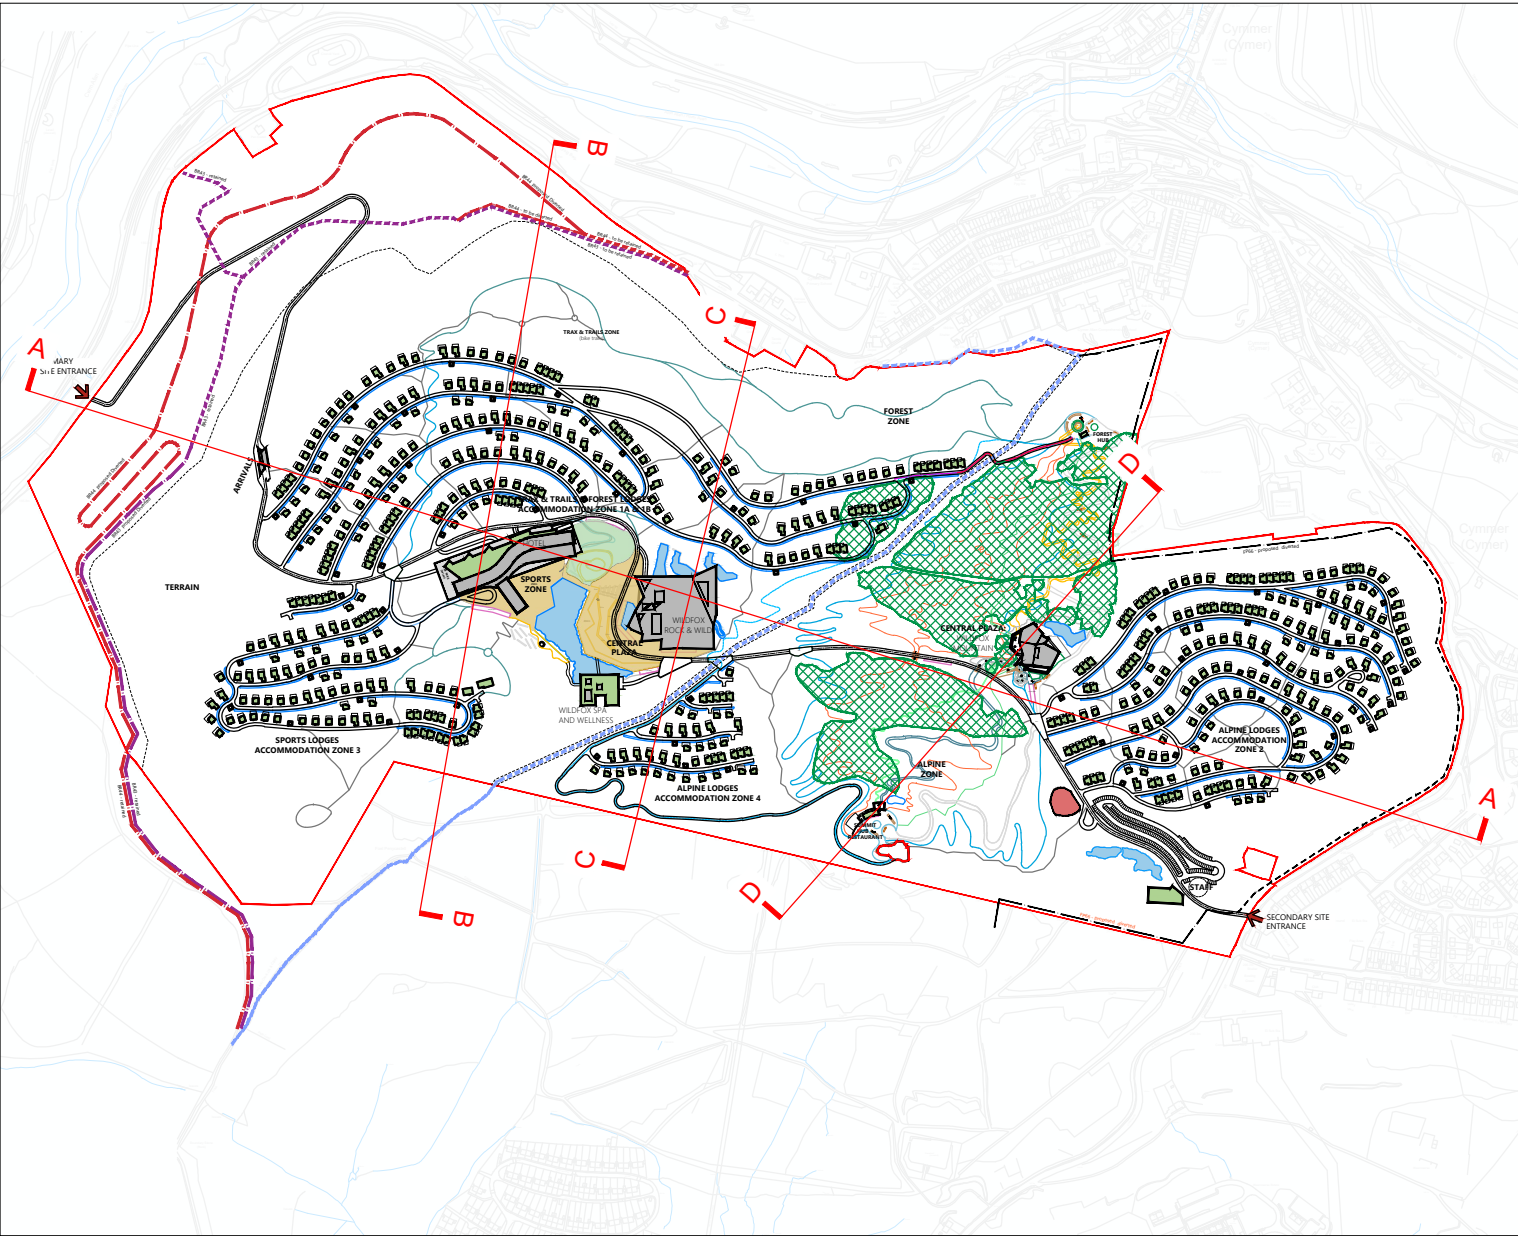

Location Plan 1:10,000

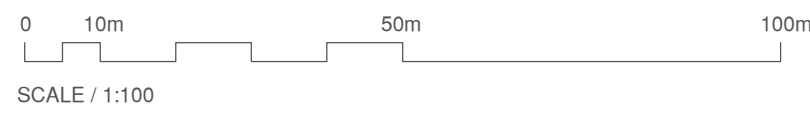

LANDSCAPING AND TRAILS SHOWN
FOR INFORMATION PURPOSES ONLY

This drawing must not be scaled. Figured dimensions and levels to be used. Any inaccuracies must be notified to the architect. Detail drawings and large scale drawings take precedence over smaller drawings.	Rev:	Chk'd:	Rev:	Chk'd:	Rev:	Chk'd:	Rev:	Chk'd:	Rev:	Chk'd:
	-	-	-	-	-	-	-	-	-	-
THIS DRAWING IS COPYRIGHT ©										

Registered Office: Powell Dobson, Suite 3F, Building One, Eastern Business Park, Wern Fawr Lane, Old St. Mellons, Cardiff CF3 5EA. Powell Dobson is a trading name of Powell Dobson Ltd a company registered in England and Wales No 3873802.

PRELIMINARY	
PLANNING	✓
DESIGN	
TENDER	
CONSTRUCTION	

powelldobson ARCHITECTS		Drawing No.	Rev.
Cardiff Office: Suite 3F, Building One, Eastern Business Park, Wern Fawr Lane, Old St Mellons, Cardiff CF3 5EA. Tel: +44 (0)333 33 201 001 www.powelldobson.com		21055 (05) 105	/
Contract: Wildfox Resort, Afan Valley		Scale:	1:1000@A0
		Date:	24/08/2022
Title: Proposed Site Sections 1		Drawn:	AJP
		Checked:	AMS