



Wildfox Resorts, Afan Valley

Rock and Wild - Proposed Sections



Section 1 1:200

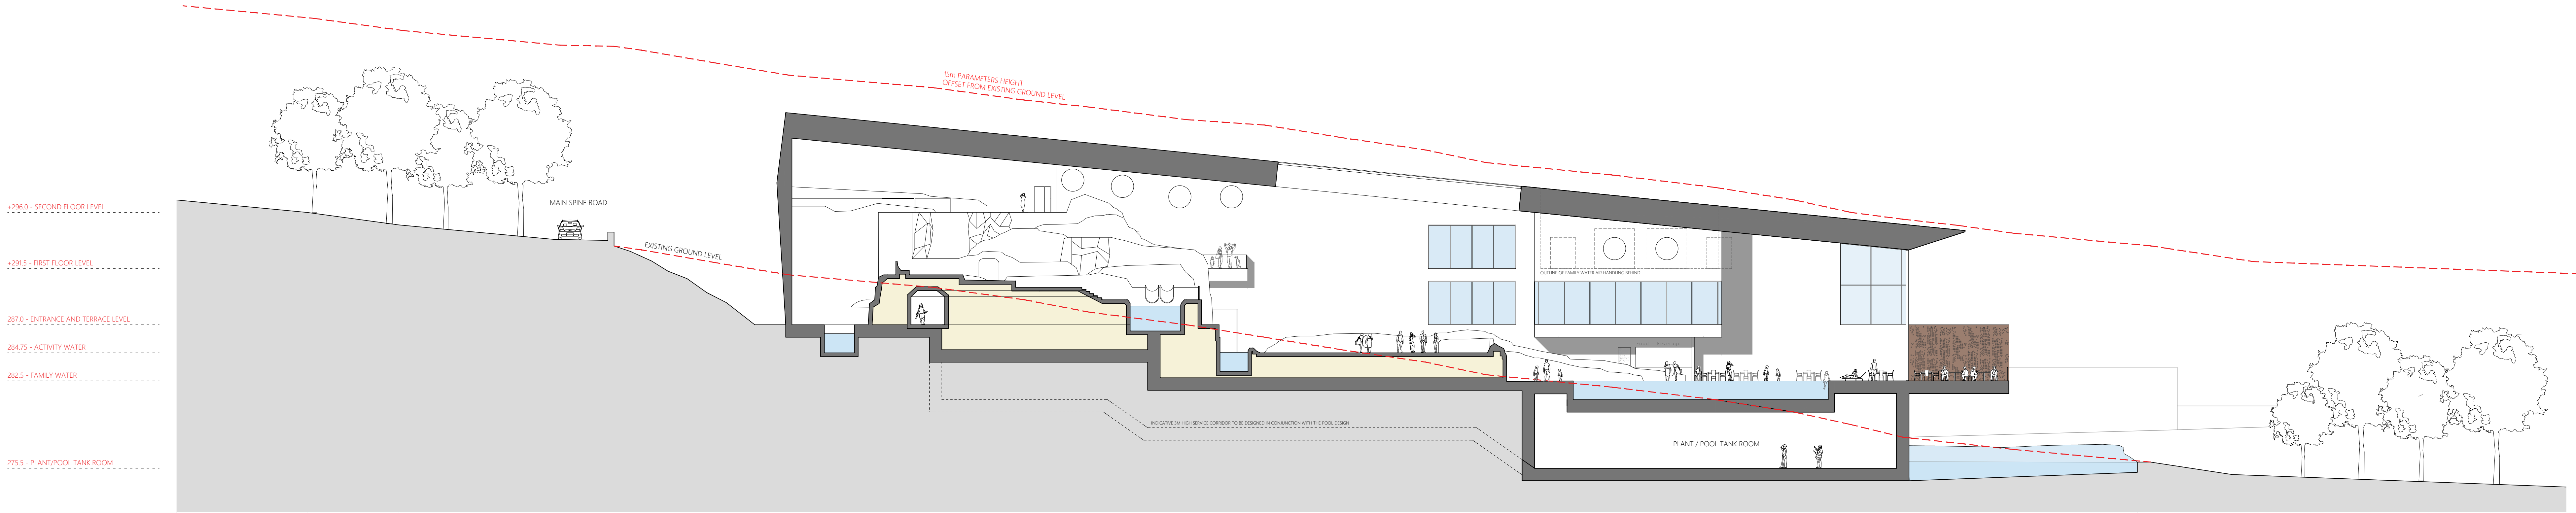


Section 2 1:200

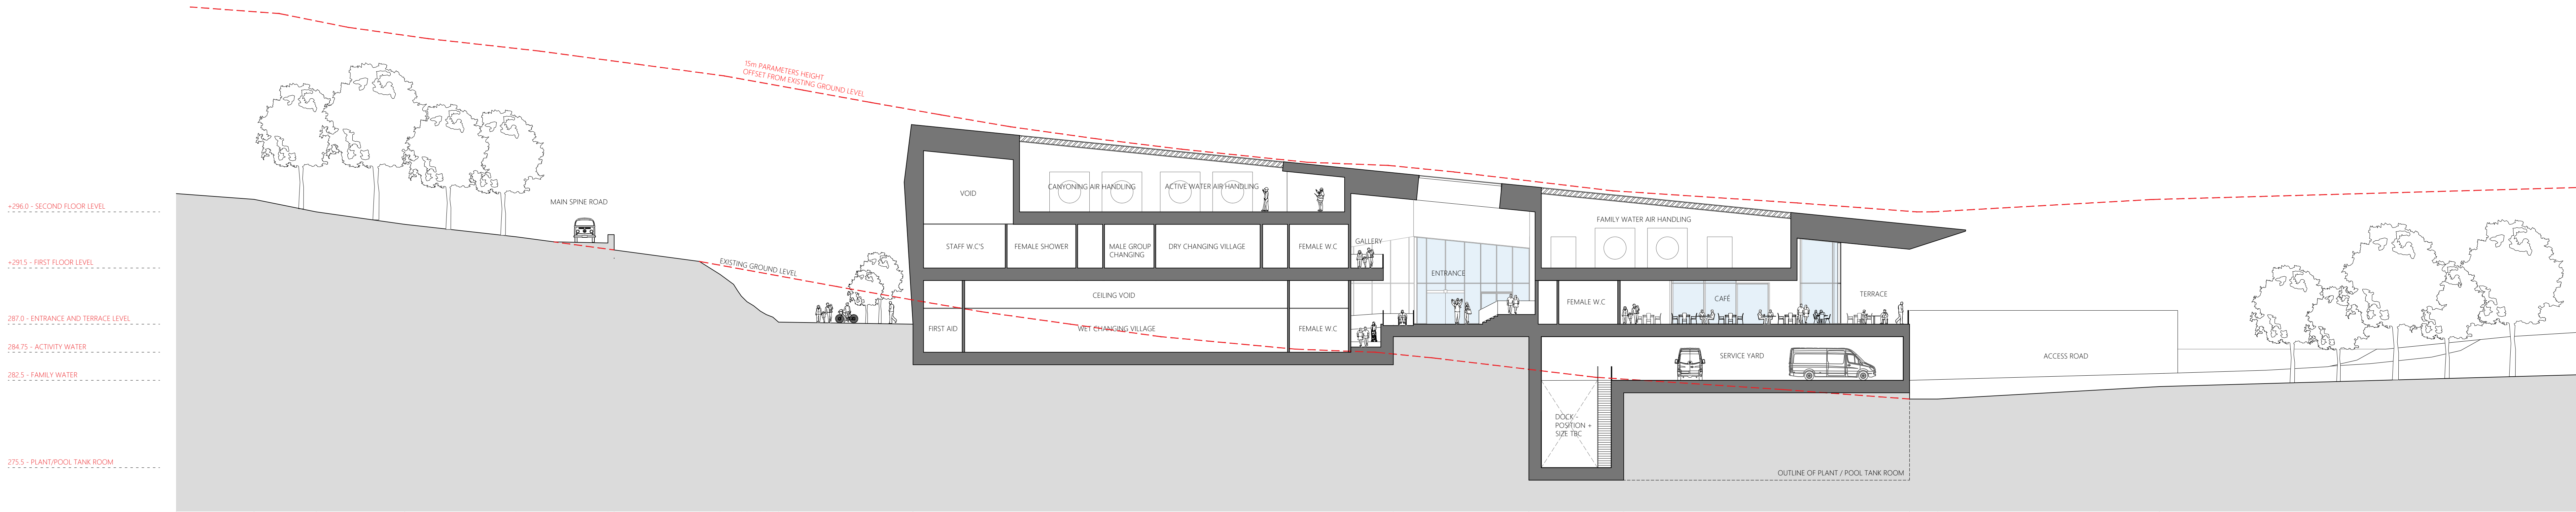

Section 3 1:200

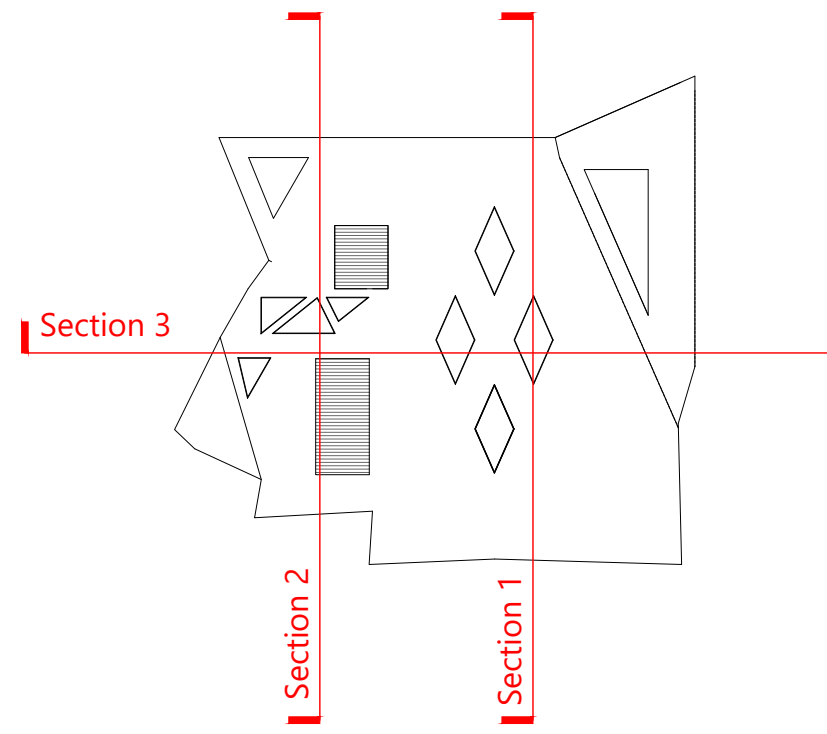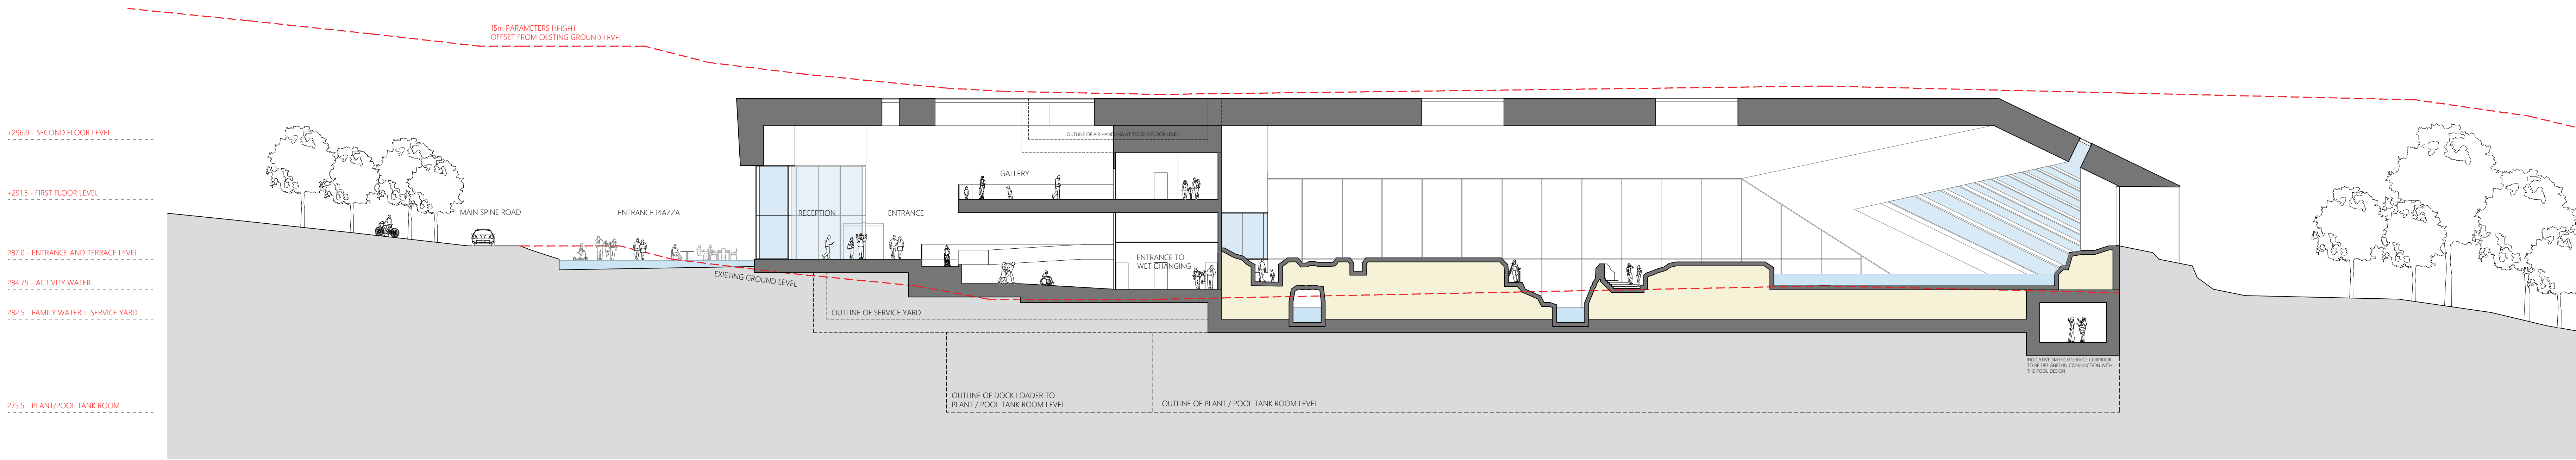

Section Key

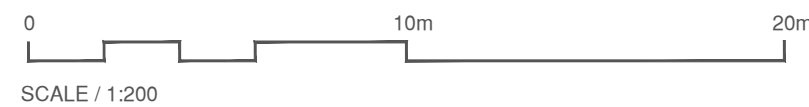

This drawing must not be scaled. Figured dimensions and levels to be used. Any inaccuracies must be notified to the architect. Detail drawings and large scale drawings take precedence over smaller drawings.

Rev:	Chk'd:	Rev:	Chk'd:	Rev:	Chk'd:	Rev:	Chk'd:	Rev:	Chk'd:
-	-	-	-	-	-	-	-	-	-

THIS DRAWING IS COPYRIGHT ©

Registered Office: Powell Dobson, Suite 1F, Building One, Eastern Business Park, Wern Fawr Lane, Old St. Mellons, Cardiff CF3 5EA. Powell Dobson is a trading name of Powell Dobson Ltd a company registered in England and Wales No 3873802.

PRELIMINARY	
PLANNING	✓
DESIGN	
TENDER	
CONSTRUCTION	

powelldobson
ARCHITECTS

Cardiff Office: Suite 1F, Building One, Eastern Business Park, Wern Fawr Lane, Old St Mellons, Cardiff CF3 5EA.
Tel: +44 (0)333 33 201 001 www.powelldobson.com

Contract: Wildfox Resorts, Afan Valley

Title: Rock and Wild - Proposed Sections

Drawing No. 21055 (05) 141
Rev. -

Scale: 1:200 @ A0
Date: July 2022
Drawn: CHT
Checked: