



Wildfox Resorts, Afan Valley

Rock and Wild - Proposed Elevations

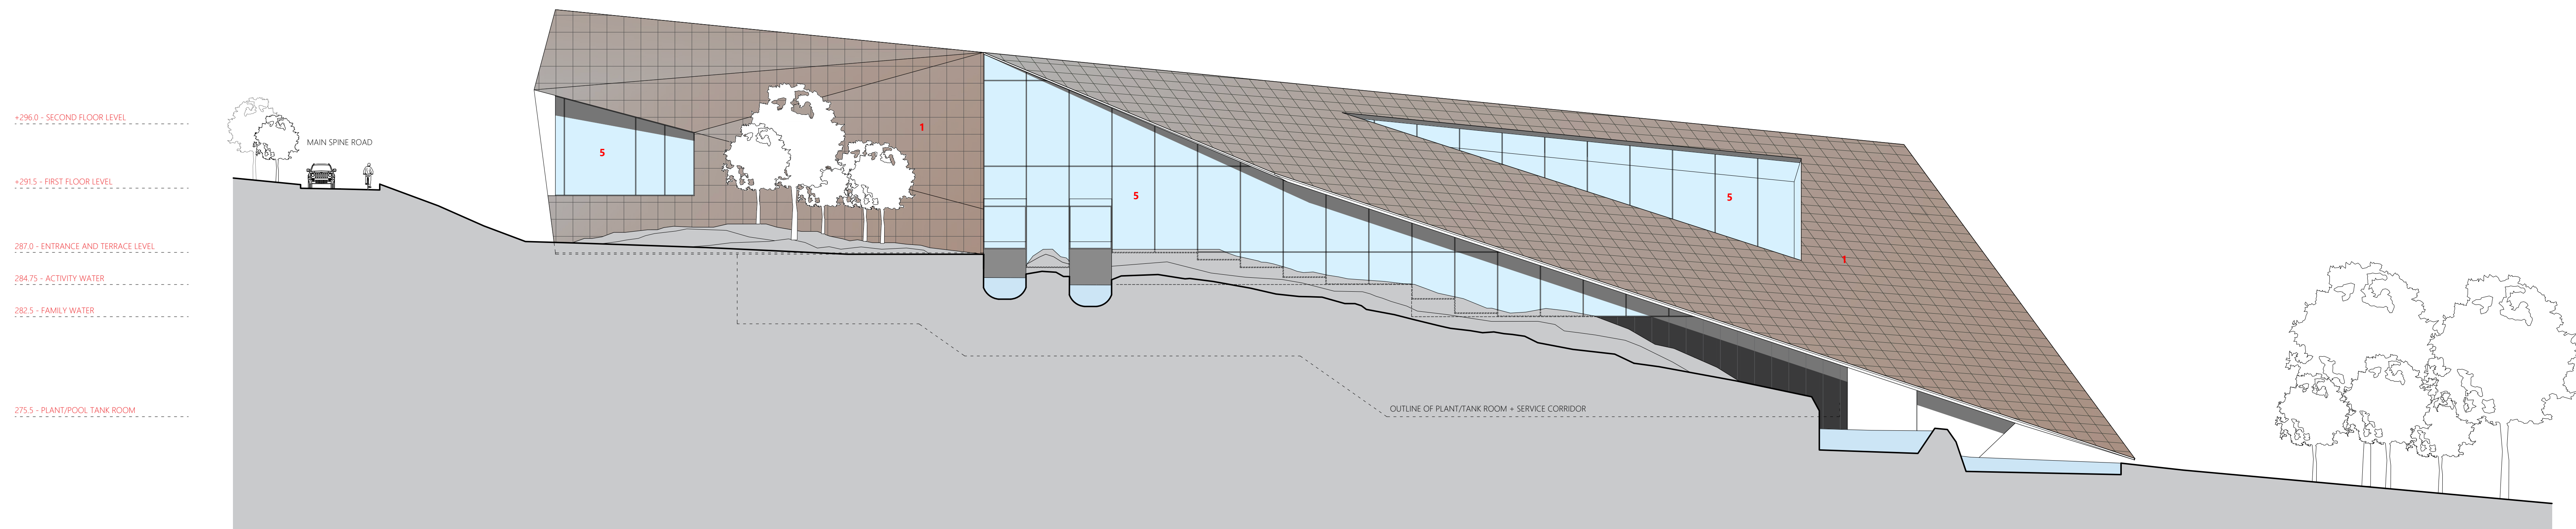

Elevation 3 1:200

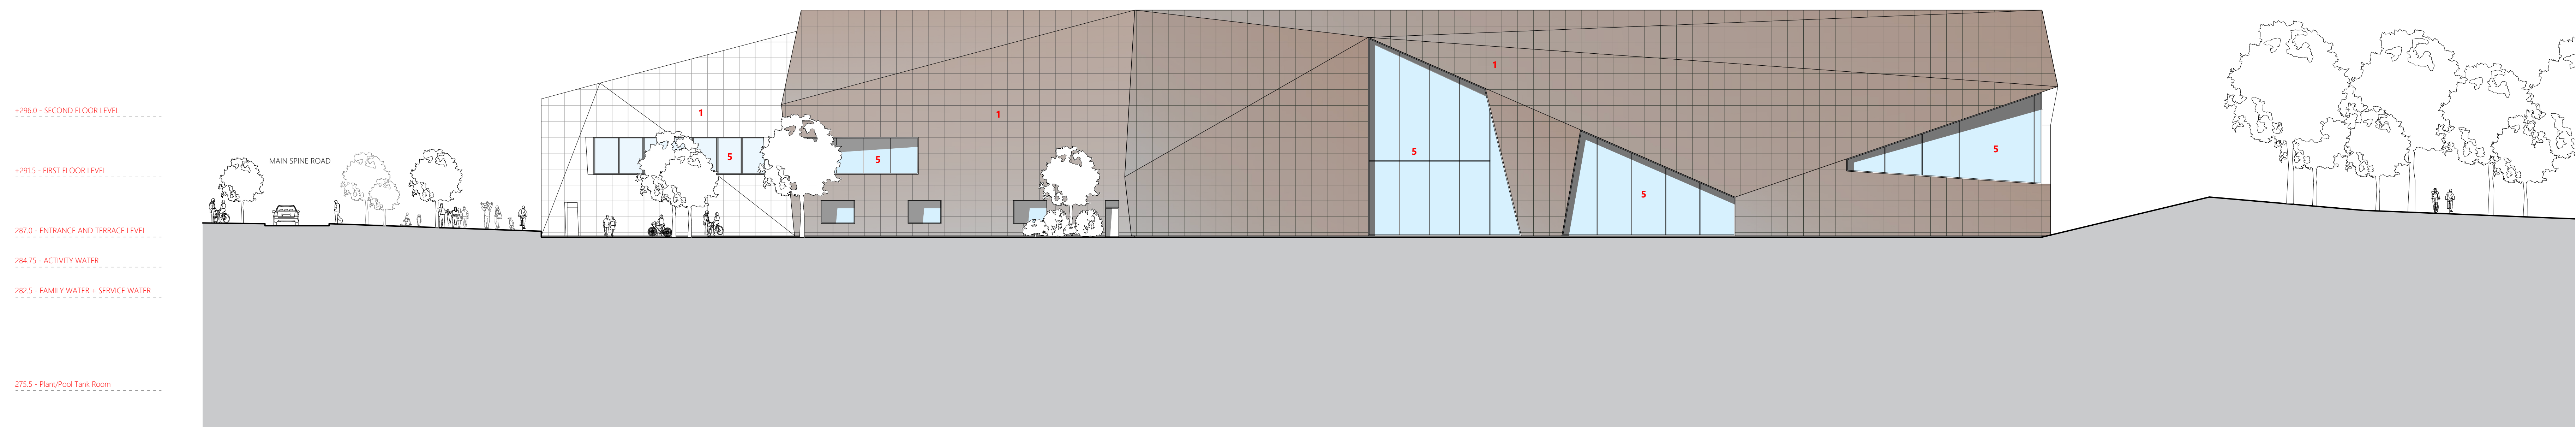


Elevation 4 1:200



MATERIAL SCHEDULE

1. Kingspan Benchmark Dri-Design metal cladding. Colour: Brown/Blue/Grey Multitone, to be agreed with LPA
2. Standing seam metal roof. Colour: Dark Grey, to be agreed with LPA
3. Flat metal cladding panels. Colour: Grey/Dark Grey, to be agreed with LPA
4. PPC Aluminium louvres. Colour: Dark Grey, to be agreed with LPA
5. Glass curtain walling system
6. Roof lights with integrated solar shading
7. Perforated metal panels. Colour: Patinated weathering steel, to be agreed with LPA
8. GRC cladding panels to soffits. Colour: White/off-White, to be agreed with LPA

Doors and windows - PPC Aluminium. Colour: Dark grey, to be agreed with LPA

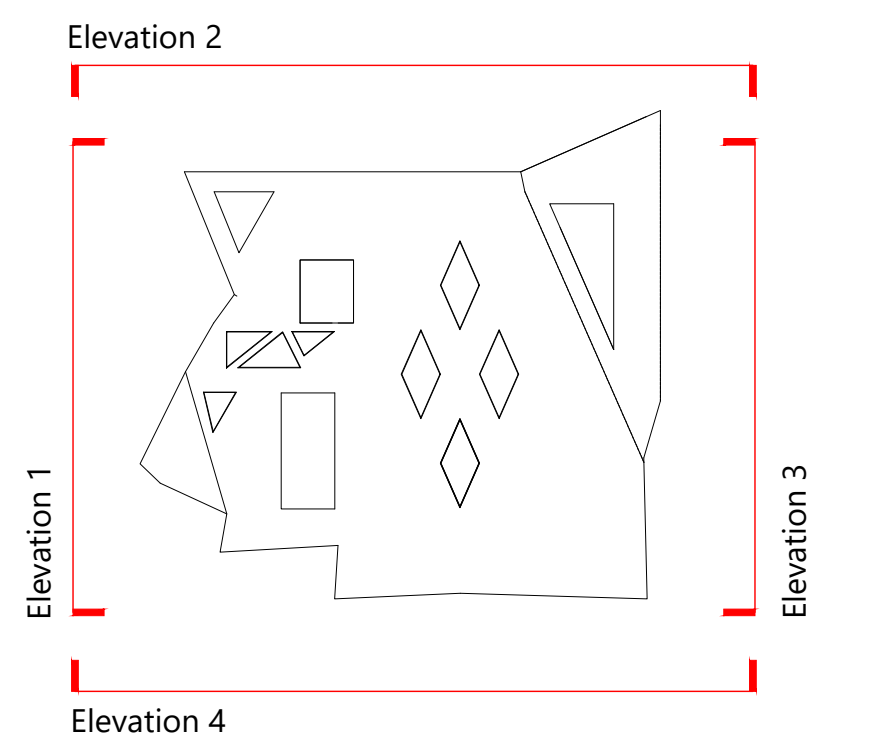

Elevation Key

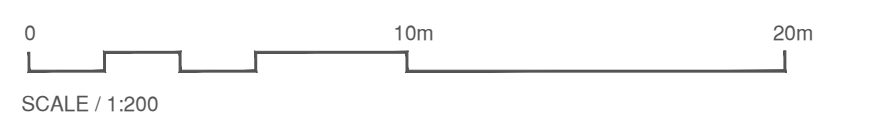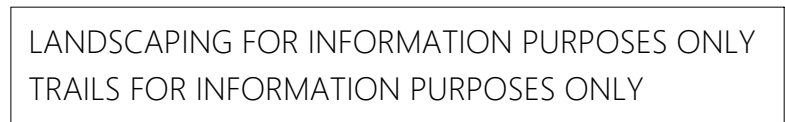

This drawing must not be scaled. Figured dimensions and levels to be used. Any inaccuracies must be notified to the architect. Detail drawings and large scale drawings take precedence over smaller drawings.	Rev:		Chk'd:	Rev:		Chk'd:	Rev:		Chk'd:	Rev:		Chk'd:	Rev:		Chk'd:
	-	-	-												
THIS DRAWING IS COPYRIGHT ©															

PRELIMINARY	
PLANNING	✓
DESIGN	
TENDER	
CONSTRUCTION	

 powelldobson ARCHITECTS Cardiff Office: Suite 11, Building One, Eastern Business Park, Wern Fawr Lane, Old St Heddens, Cardiff CF15 5SA. Tel: +44 (0)1332 351 001 www.powelldobson.com	Drawing No. 21055 (05) 143	Rev. -
	Contract: Wildford Resorts, Afan Valley	
Title: Rock and Wild - Proposed Elevations_sheet 2	Scale: Date:	1:200 @ A0 July 2022
	Drawn: Checked:	CMT HT