
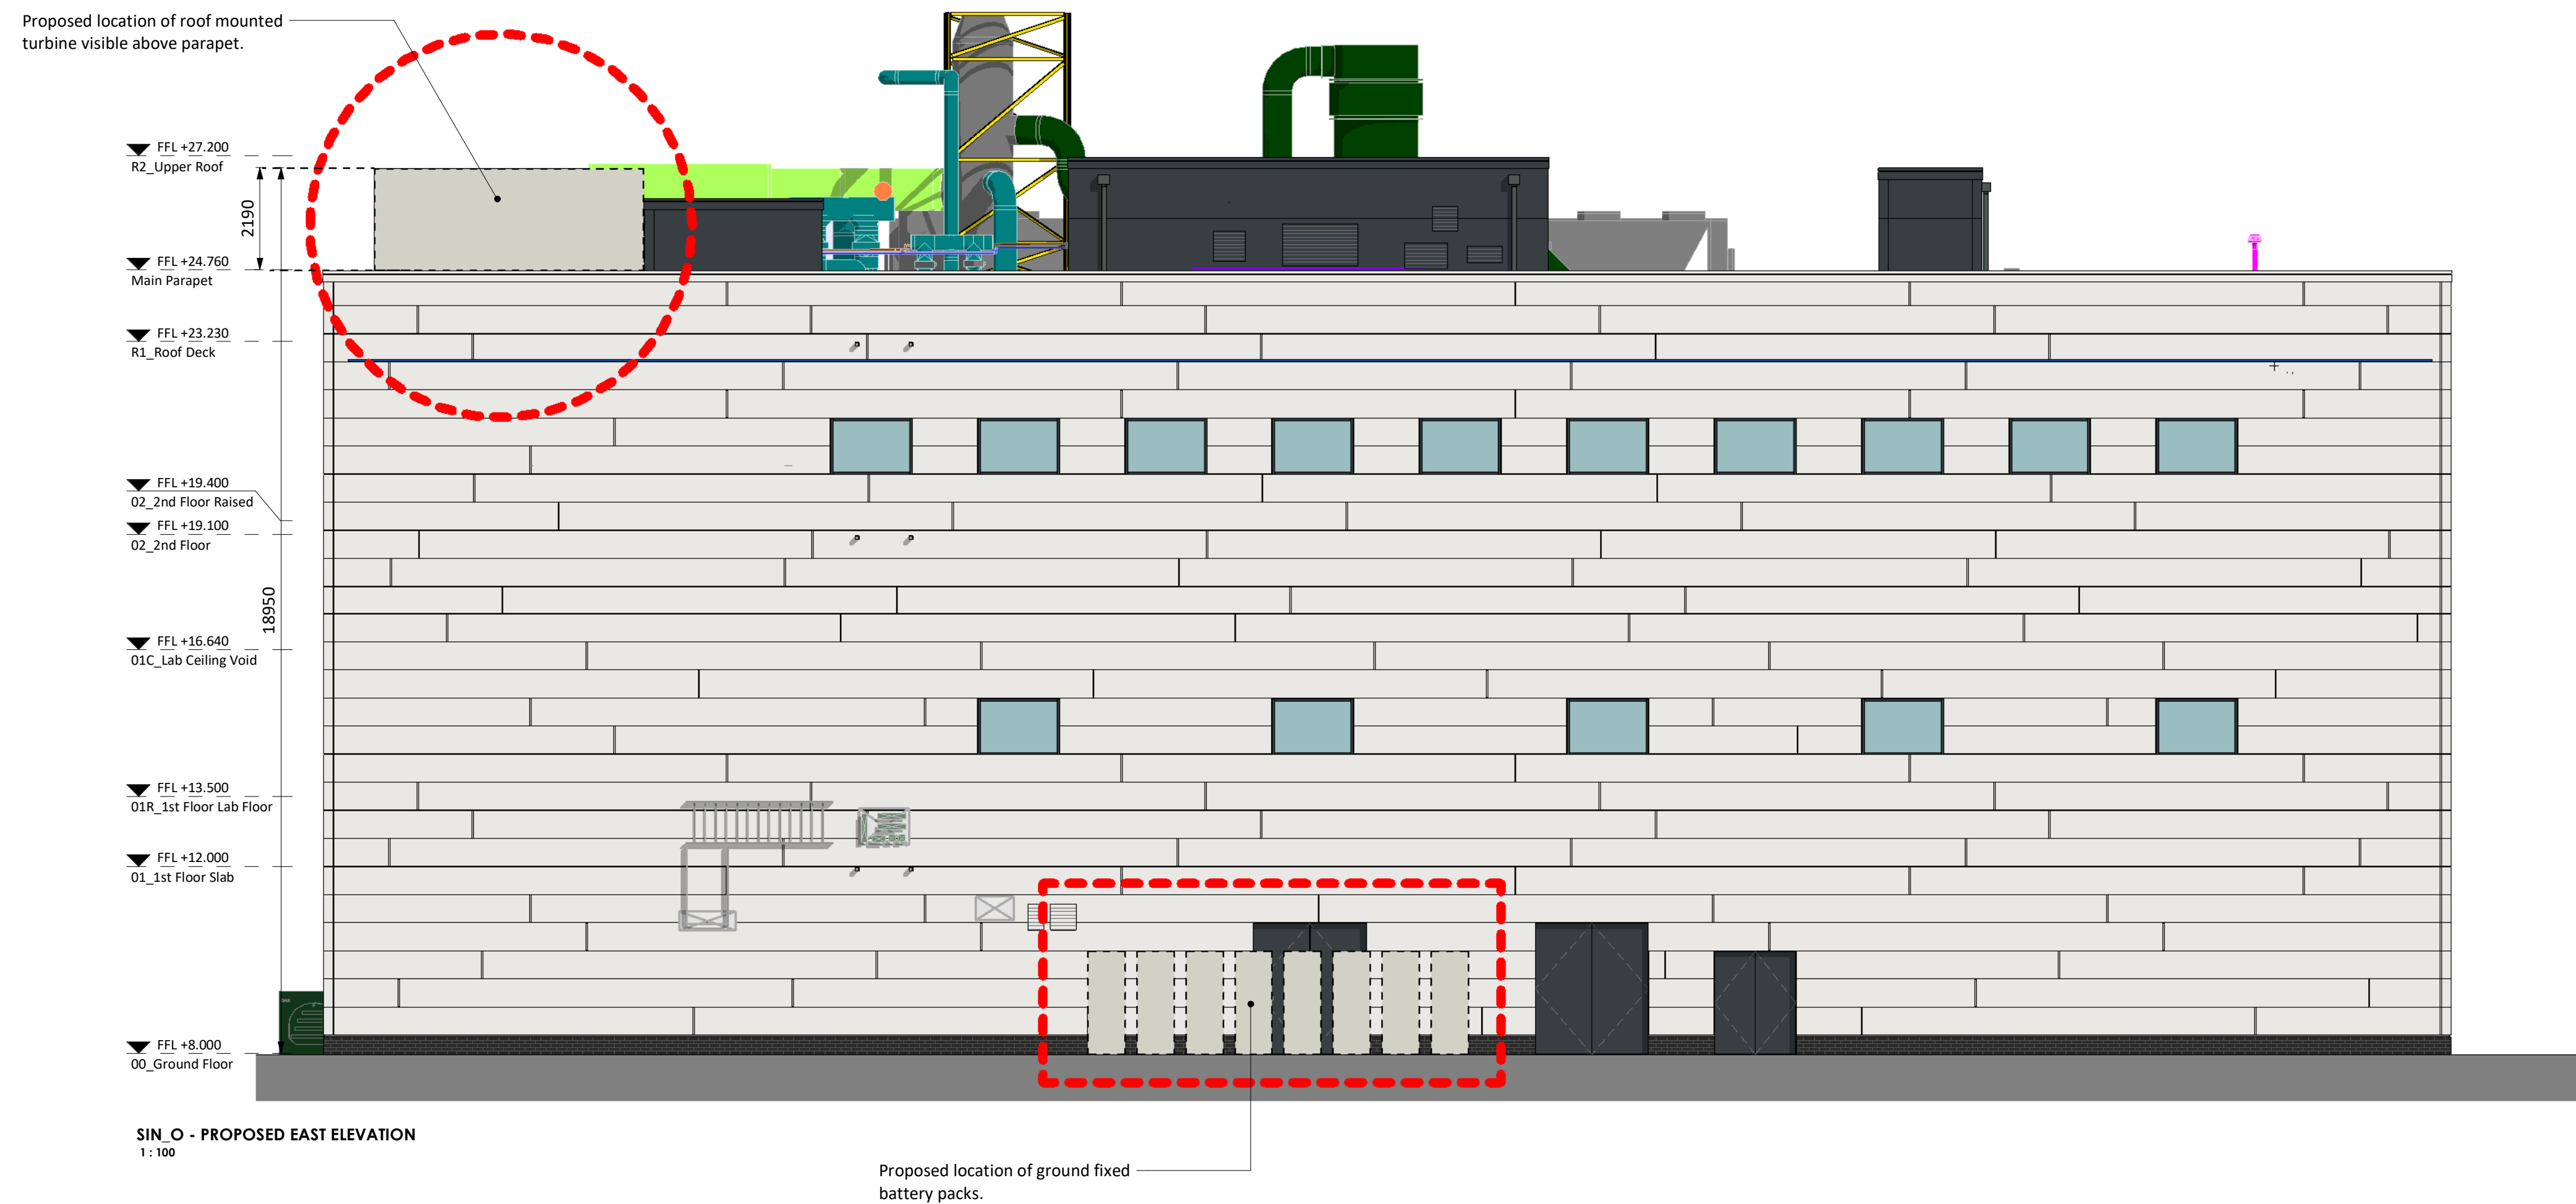


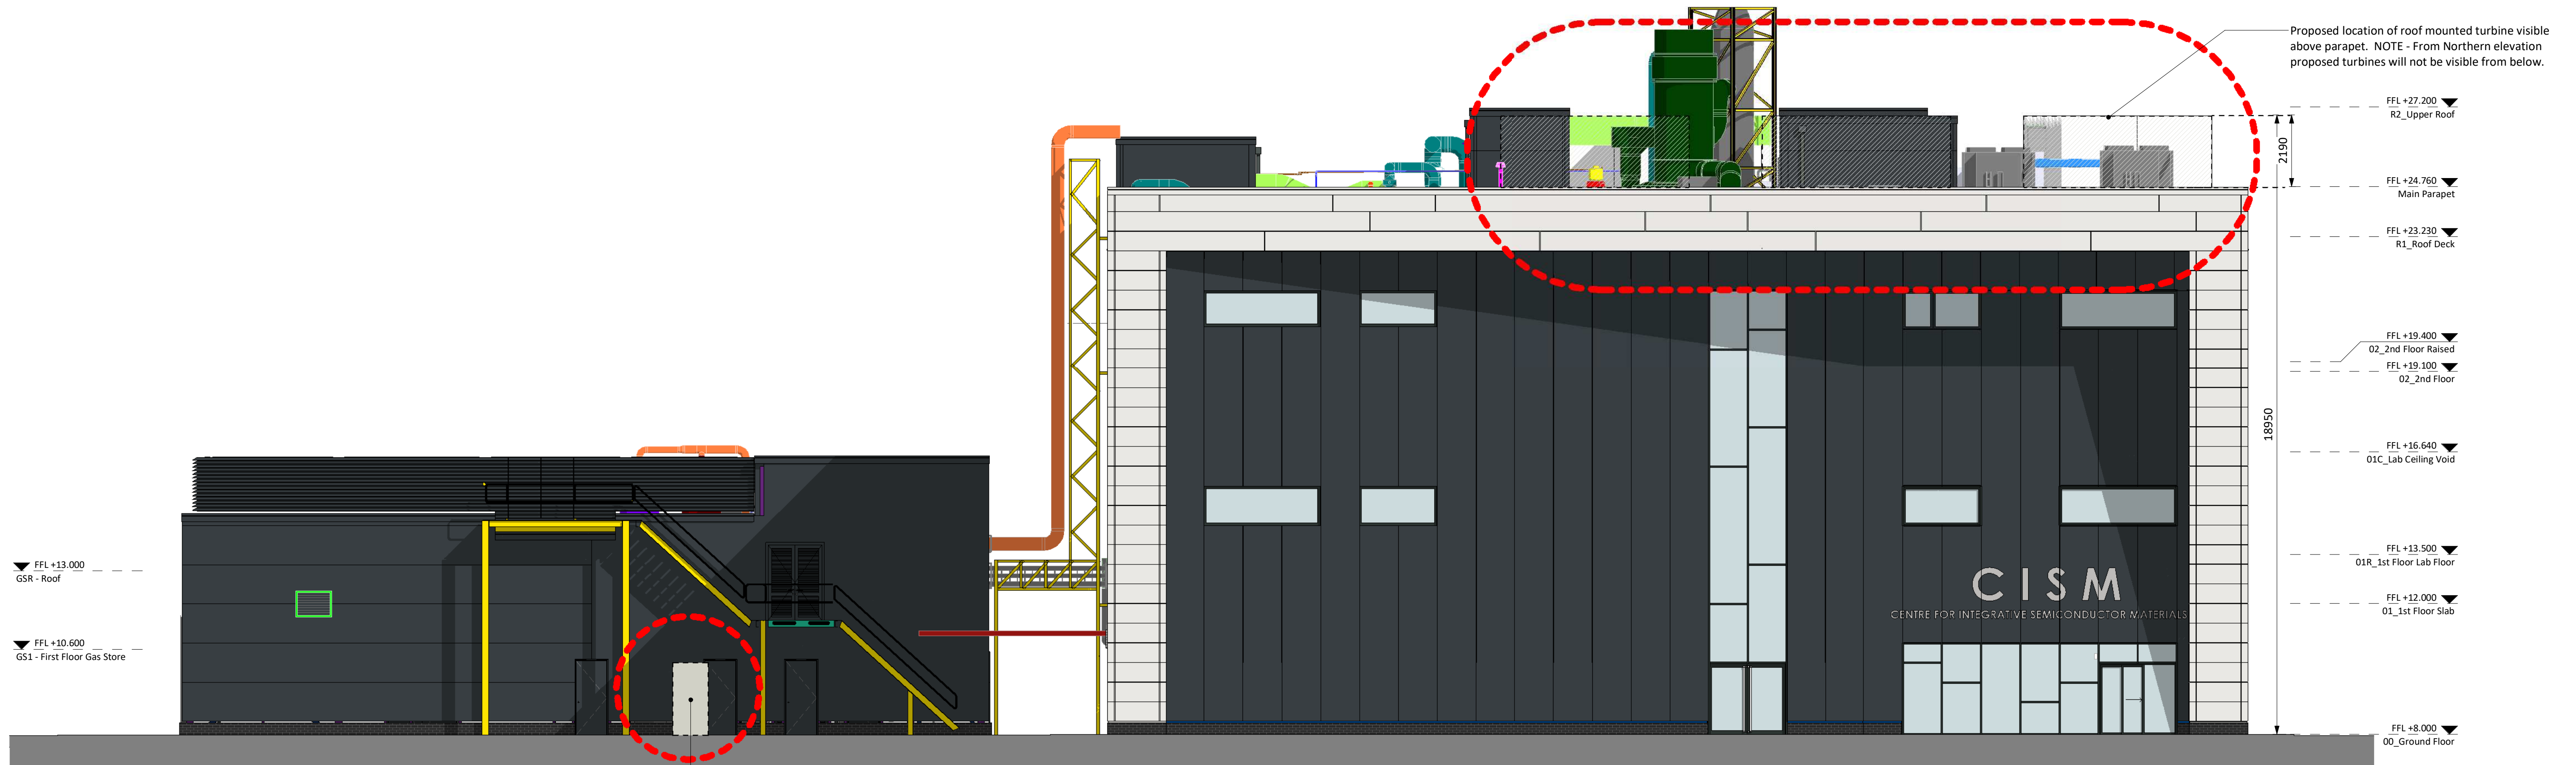

PL	P175	26.08.22	ROOF MOUNTED TURBINE PLANNING ISSUE
STATUS	REV	DATE	DESCRIPTION
CLIENT	Swansea University		
REVISOR	Gethin Davies		
CHECKED BY	Richard Croydon		
ORIGINATOR NO	152296		

CONSULTANT
STRIDE TREGLOWN
www.stridetreglown.com © Stride Treglown Limited 2019
PROJECT
CISM
SU Bay Campus

DRAWING TITLE
SIN_O - Proposed Elevations North and East (Sheet 01)

SUITABILITY STATUS PL : PLANNING	SCALE 1 : 100 @ A1
-------------------------------------	-----------------------

PROJECT ORIGINATOR ZONE LEVEL TYPE ROLE CLASS NUMBER CISM-STL-XX-ZZ-DR-A-XXXX-02002	REVISION P175
--	------------------