


Wildfox Resorts, Afan Valley



Hotel and Car Park - Proposed Lower Ground Floor - Car Park Levels 1 & 2 Plan

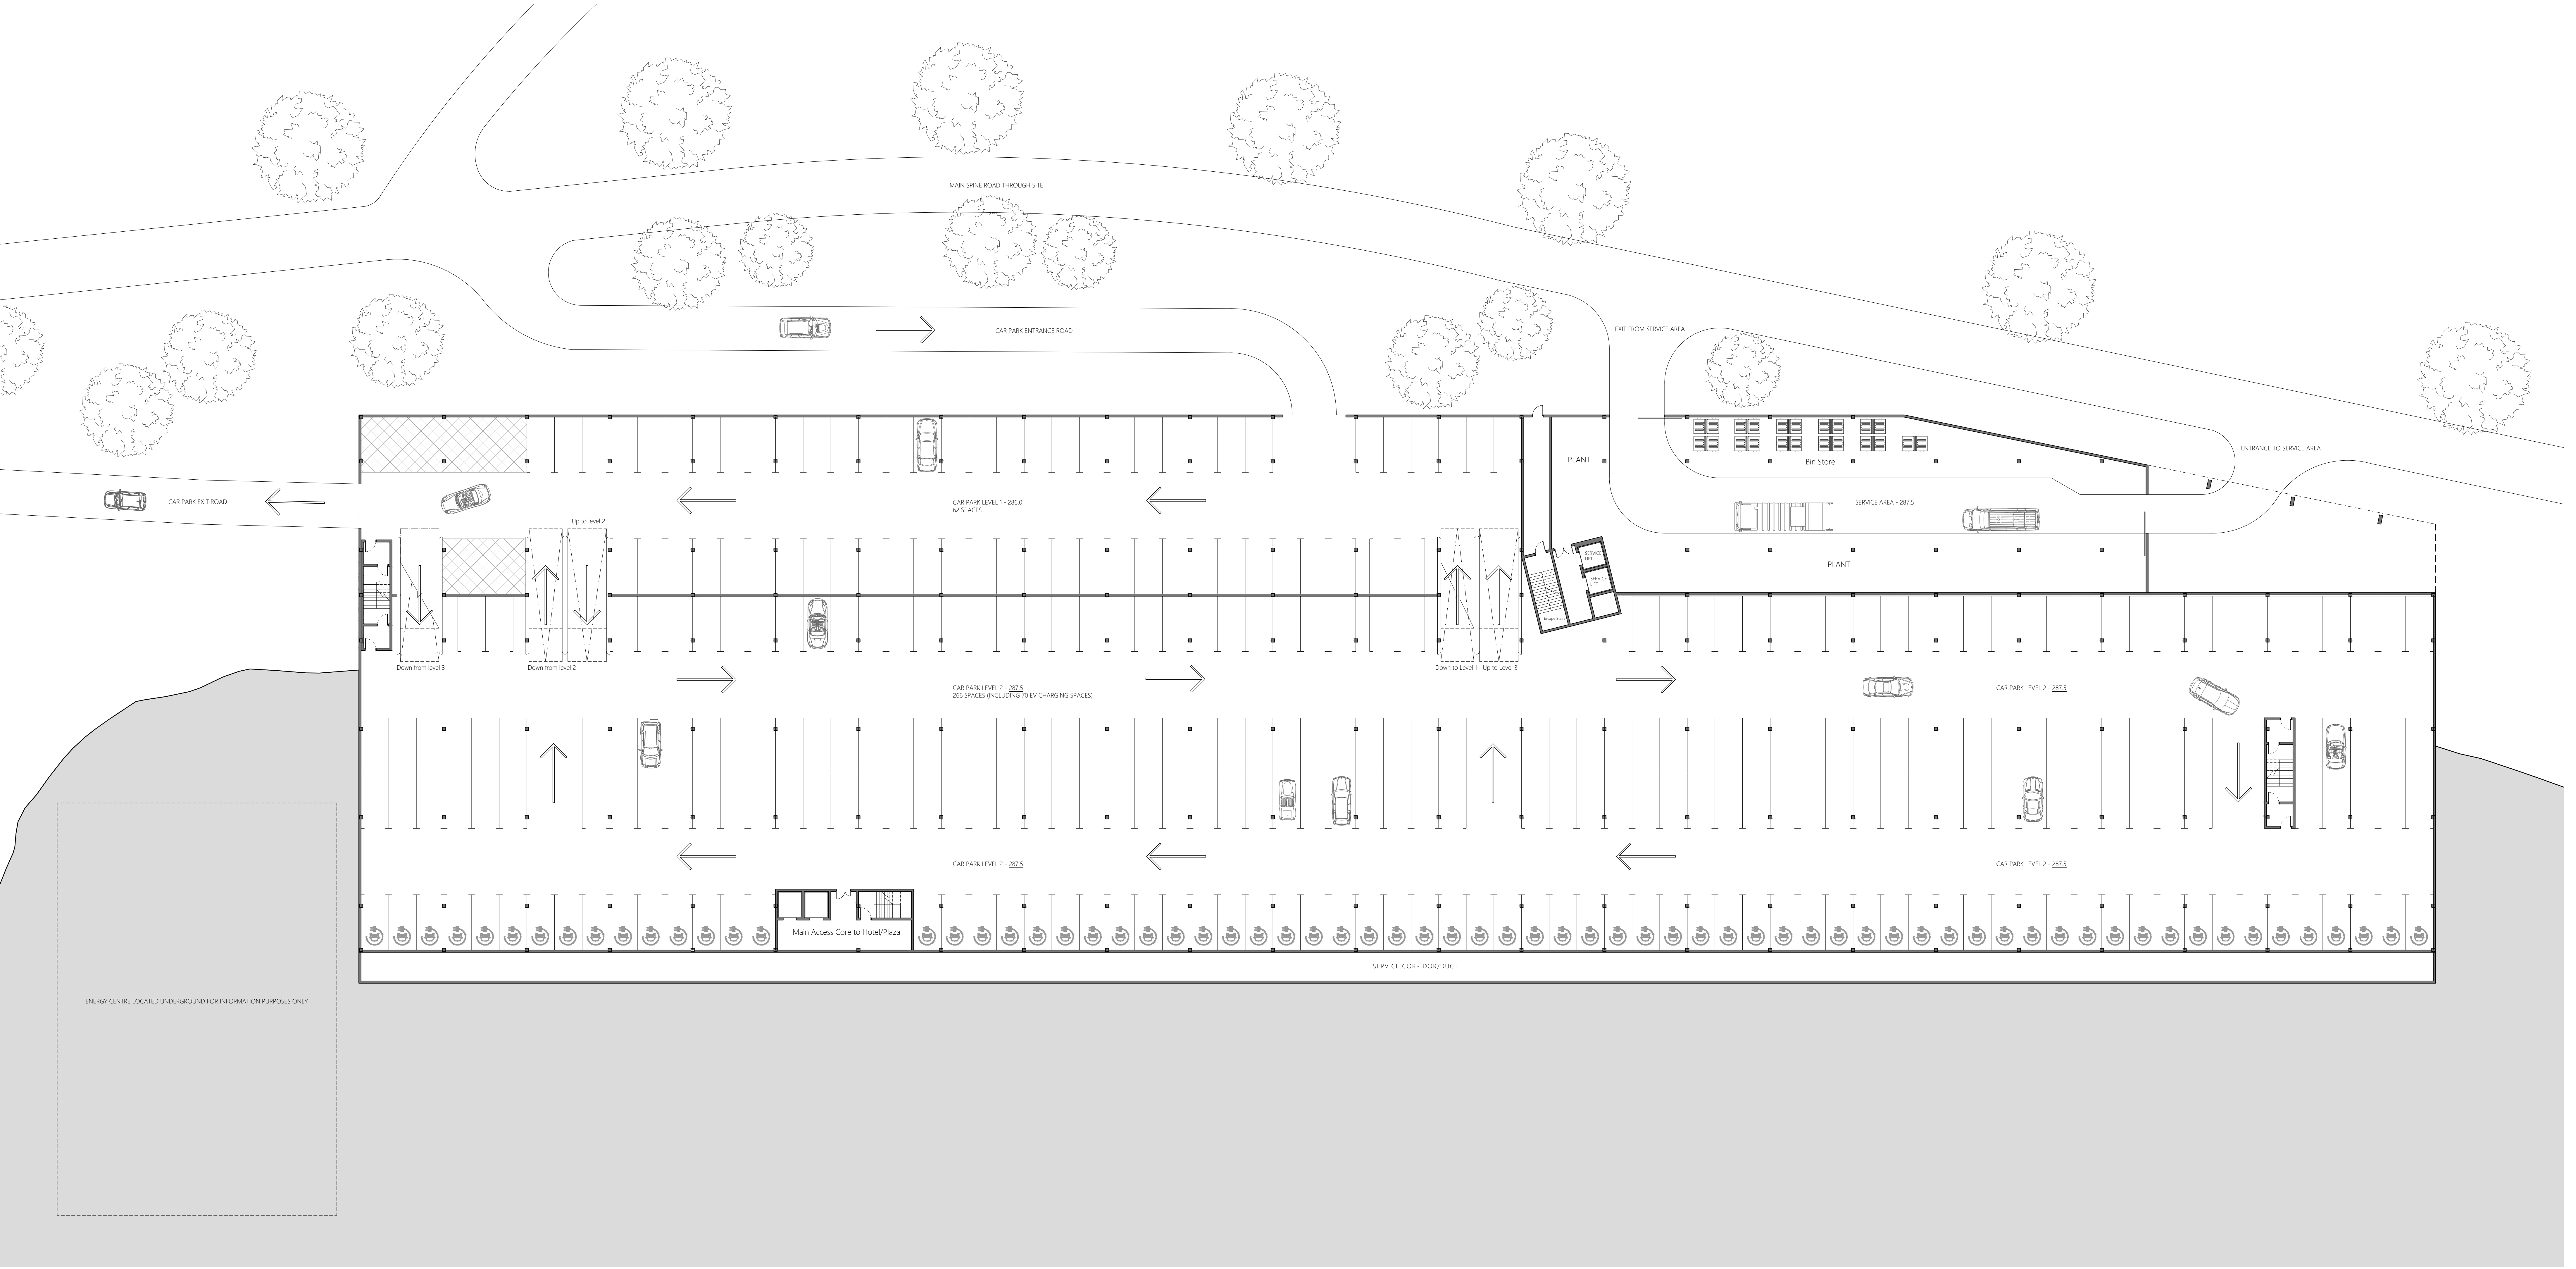

This drawing must not be scaled. Figured dimensions and levels to be used. Any inaccuracies must be notified to the architect. Detail drawings and large scale drawings take precedence over smaller drawings.	Rev:		Chk'd:	Rev:		Chk'd:	Rev:		Chk'd:	Rev:		Chk'd:	Rev:		Chk'd:
	-	-													
THIS DRAWING IS COPYRIGHT ©															

Registered Office: Powell Dobson, Suite 1F, Building One, Eastern Business Park, Wern Fawr Lane, Old St. Mellons, Cardiff CF3 5EA. Powell Dobson is a trading name of Powell Dobson Ltd a company registered in England and Wales No 3873802.

LANDSCAPING FOR INFORMATION PURPOSES ONLY
TRAILS FOR INFORMATION PURPOSES ONLY

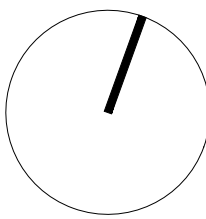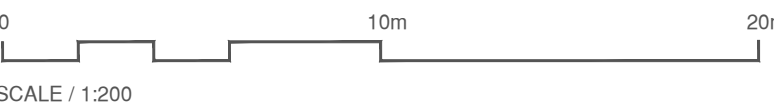

PRELIMINARY	
PLANNING	✓
DESIGN	
TENDER	
CONSTRUCTION	

powelldobson
ARCHITECTS
Cardiff Office: Suite 1F, Building One, Eastern Business Park, Wern Fawr Lane, Old St Mellons, Cardiff CF3 5EA.
Tel: +44 (0)333 33 201 001 www.powelldobson.com

Contract: **Wildfox Resorts, Afan Valley**
Hotel and Car Park
Title: **Proposed Lower Ground Car Park Levels 1 & 2 Plan**

Drawing No.	Rev.
21055 (05) 120	-
Scale:	1:200 @ A0
Date:	Aug 2022
Drawn:	WM
Checked:	