



Wildfox Resorts, Afan Valley

Rock and Wild - Proposed Elevations

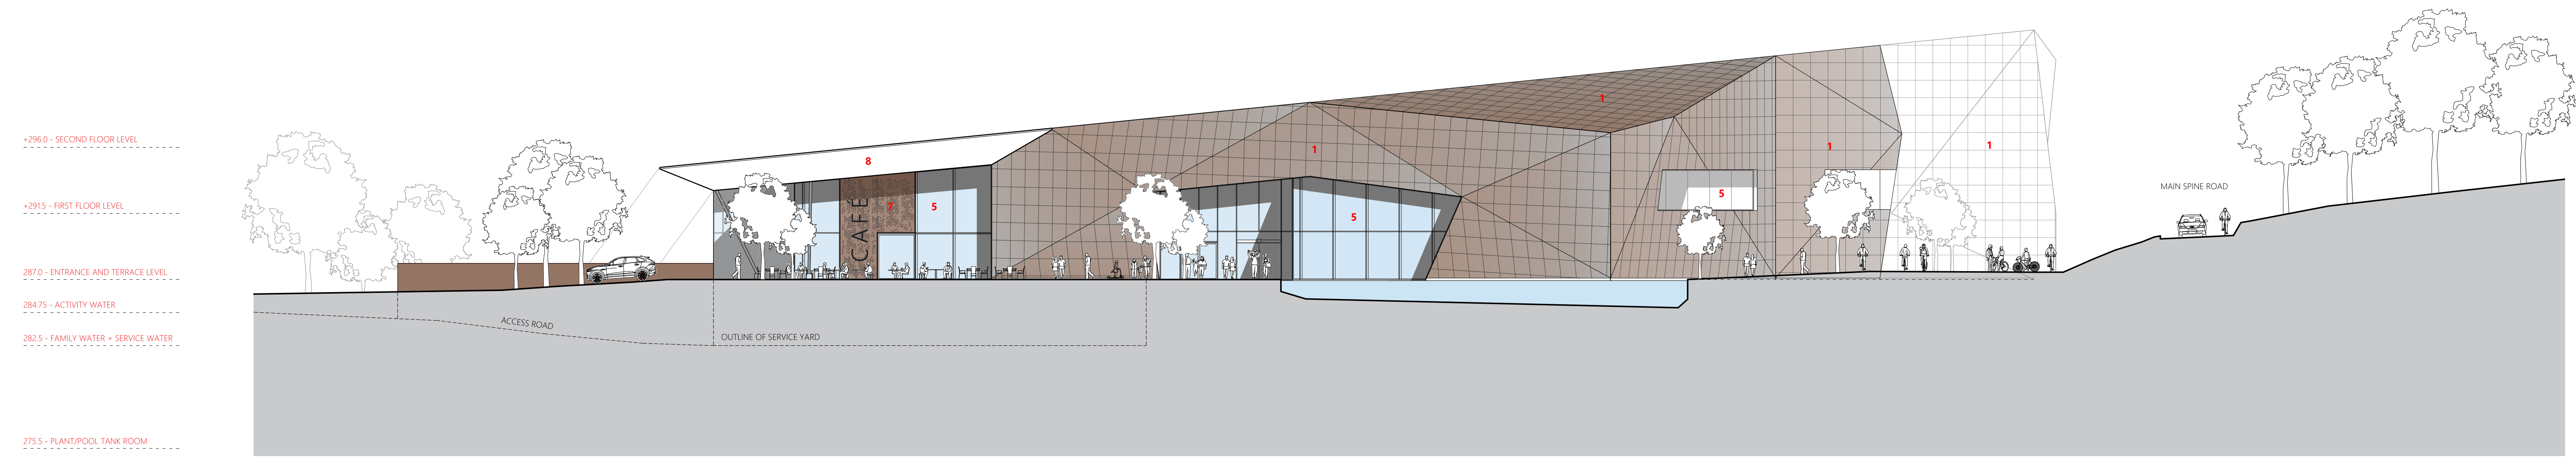

Elevation 1 1:200

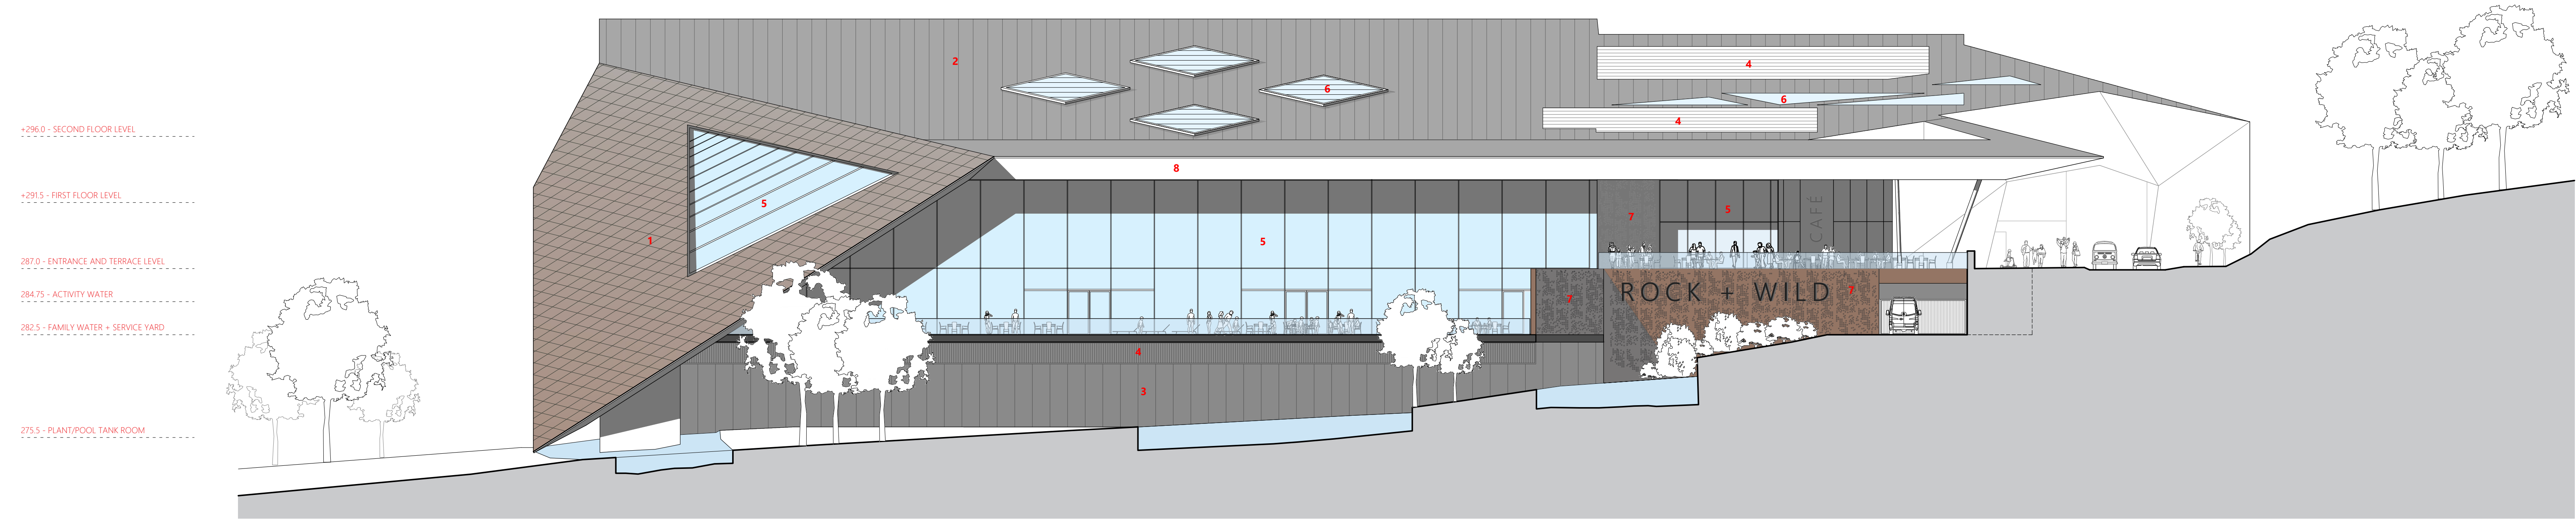


Elevation 2 1:200


- MATERIAL SCHEDULE**
- 1. Kingspan Benchmark Dri-Design metal cladding. Colour: Brown/Blue/Grey Multitone, to be agreed with LPA
 - 2. Standing seam metal roof. Colour: Dark Grey, to be agreed with LPA
 - 3. Flat metal cladding panels. Colour: Grey/Dark Grey, to be agreed with LPA
 - 4. PPC Aluminium louvres. Colour: Dark Grey, to be agreed with LPA
 - 5. Glass curtain walling system
 - 6. Roof lights with integrated solar shading
 - 7. Perforated metal panels. Colour: Patinated weathering steel, to be agreed with LPA
 - 8. GRC cladding panels to soffits. Colour: White/off-White, to be agreed with LPA

Balustrading - Glass

Doors and windows - PPC Aluminium. Colour: Dark grey, to be agreed with LPA

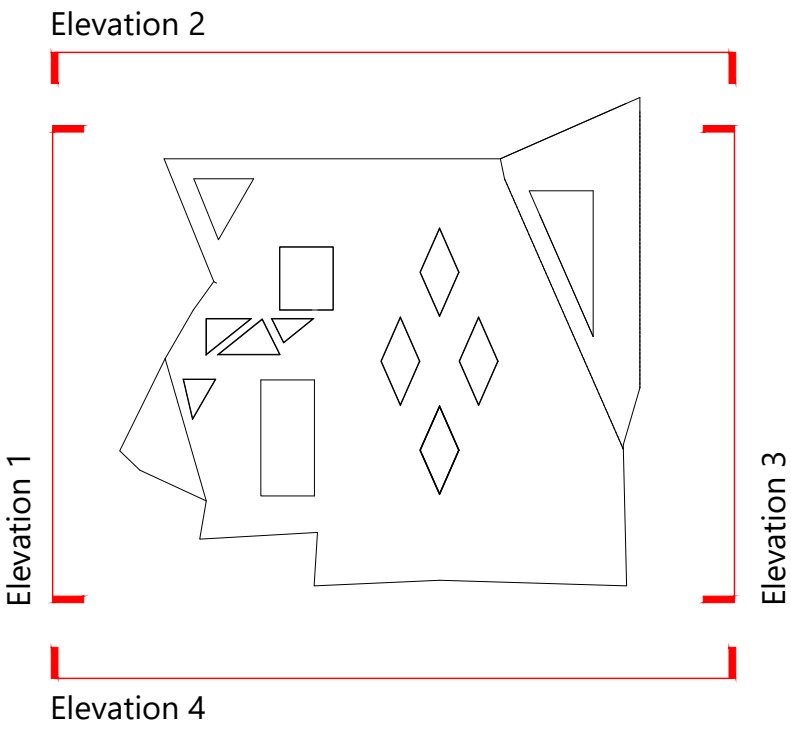

Elevation Key

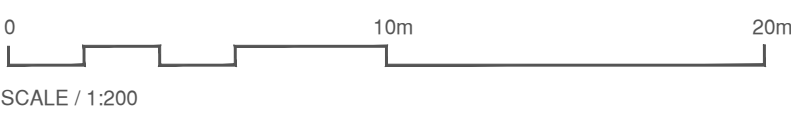

This drawing must not be scaled. Figured dimensions and levels to be used. Any inaccuracies must be notified to the architect. Detail drawings and large scale drawings take precedence over smaller drawings.

Rev:	-	Chk'd:	Rev:	Chk'd:	Rev:	Chk'd:	Rev:	Chk'd:	Rev:	Chk'd:

THIS DRAWING IS COPYRIGHT ©

Registered Office: Powell Dobson, Suite 3F, Building One, Eastern Business Park, Wern Fawr Lane, Old St. Mellons, Cardiff CF3 5EA. Powell Dobson is a trading name of Powell Dobson Ltd a company registered in England and Wales No 3873802.

PRELIMINARY	
PLANNING	✓
DESIGN	
TENDER	
CONSTRUCTION	

powelldobson ARCHITECTS	Drawing No. 21055 (05) 142	Rev. -
Cardiff Office: Suite 3F, Building One, Eastern Business Park, Wern Fawr Lane, Old St Mellons, Cardiff CF3 5EA. Tel: +44 (0)333 33 201 001 www.powelldobson.com		
Contract: Wildfox Resorts, Afan Valley	Scale: 1:200 @ A0	Date: July 2022
Title: Rock and Wild - Proposed Elevations_sheet 1	Drawn: CHT	Checked: MT