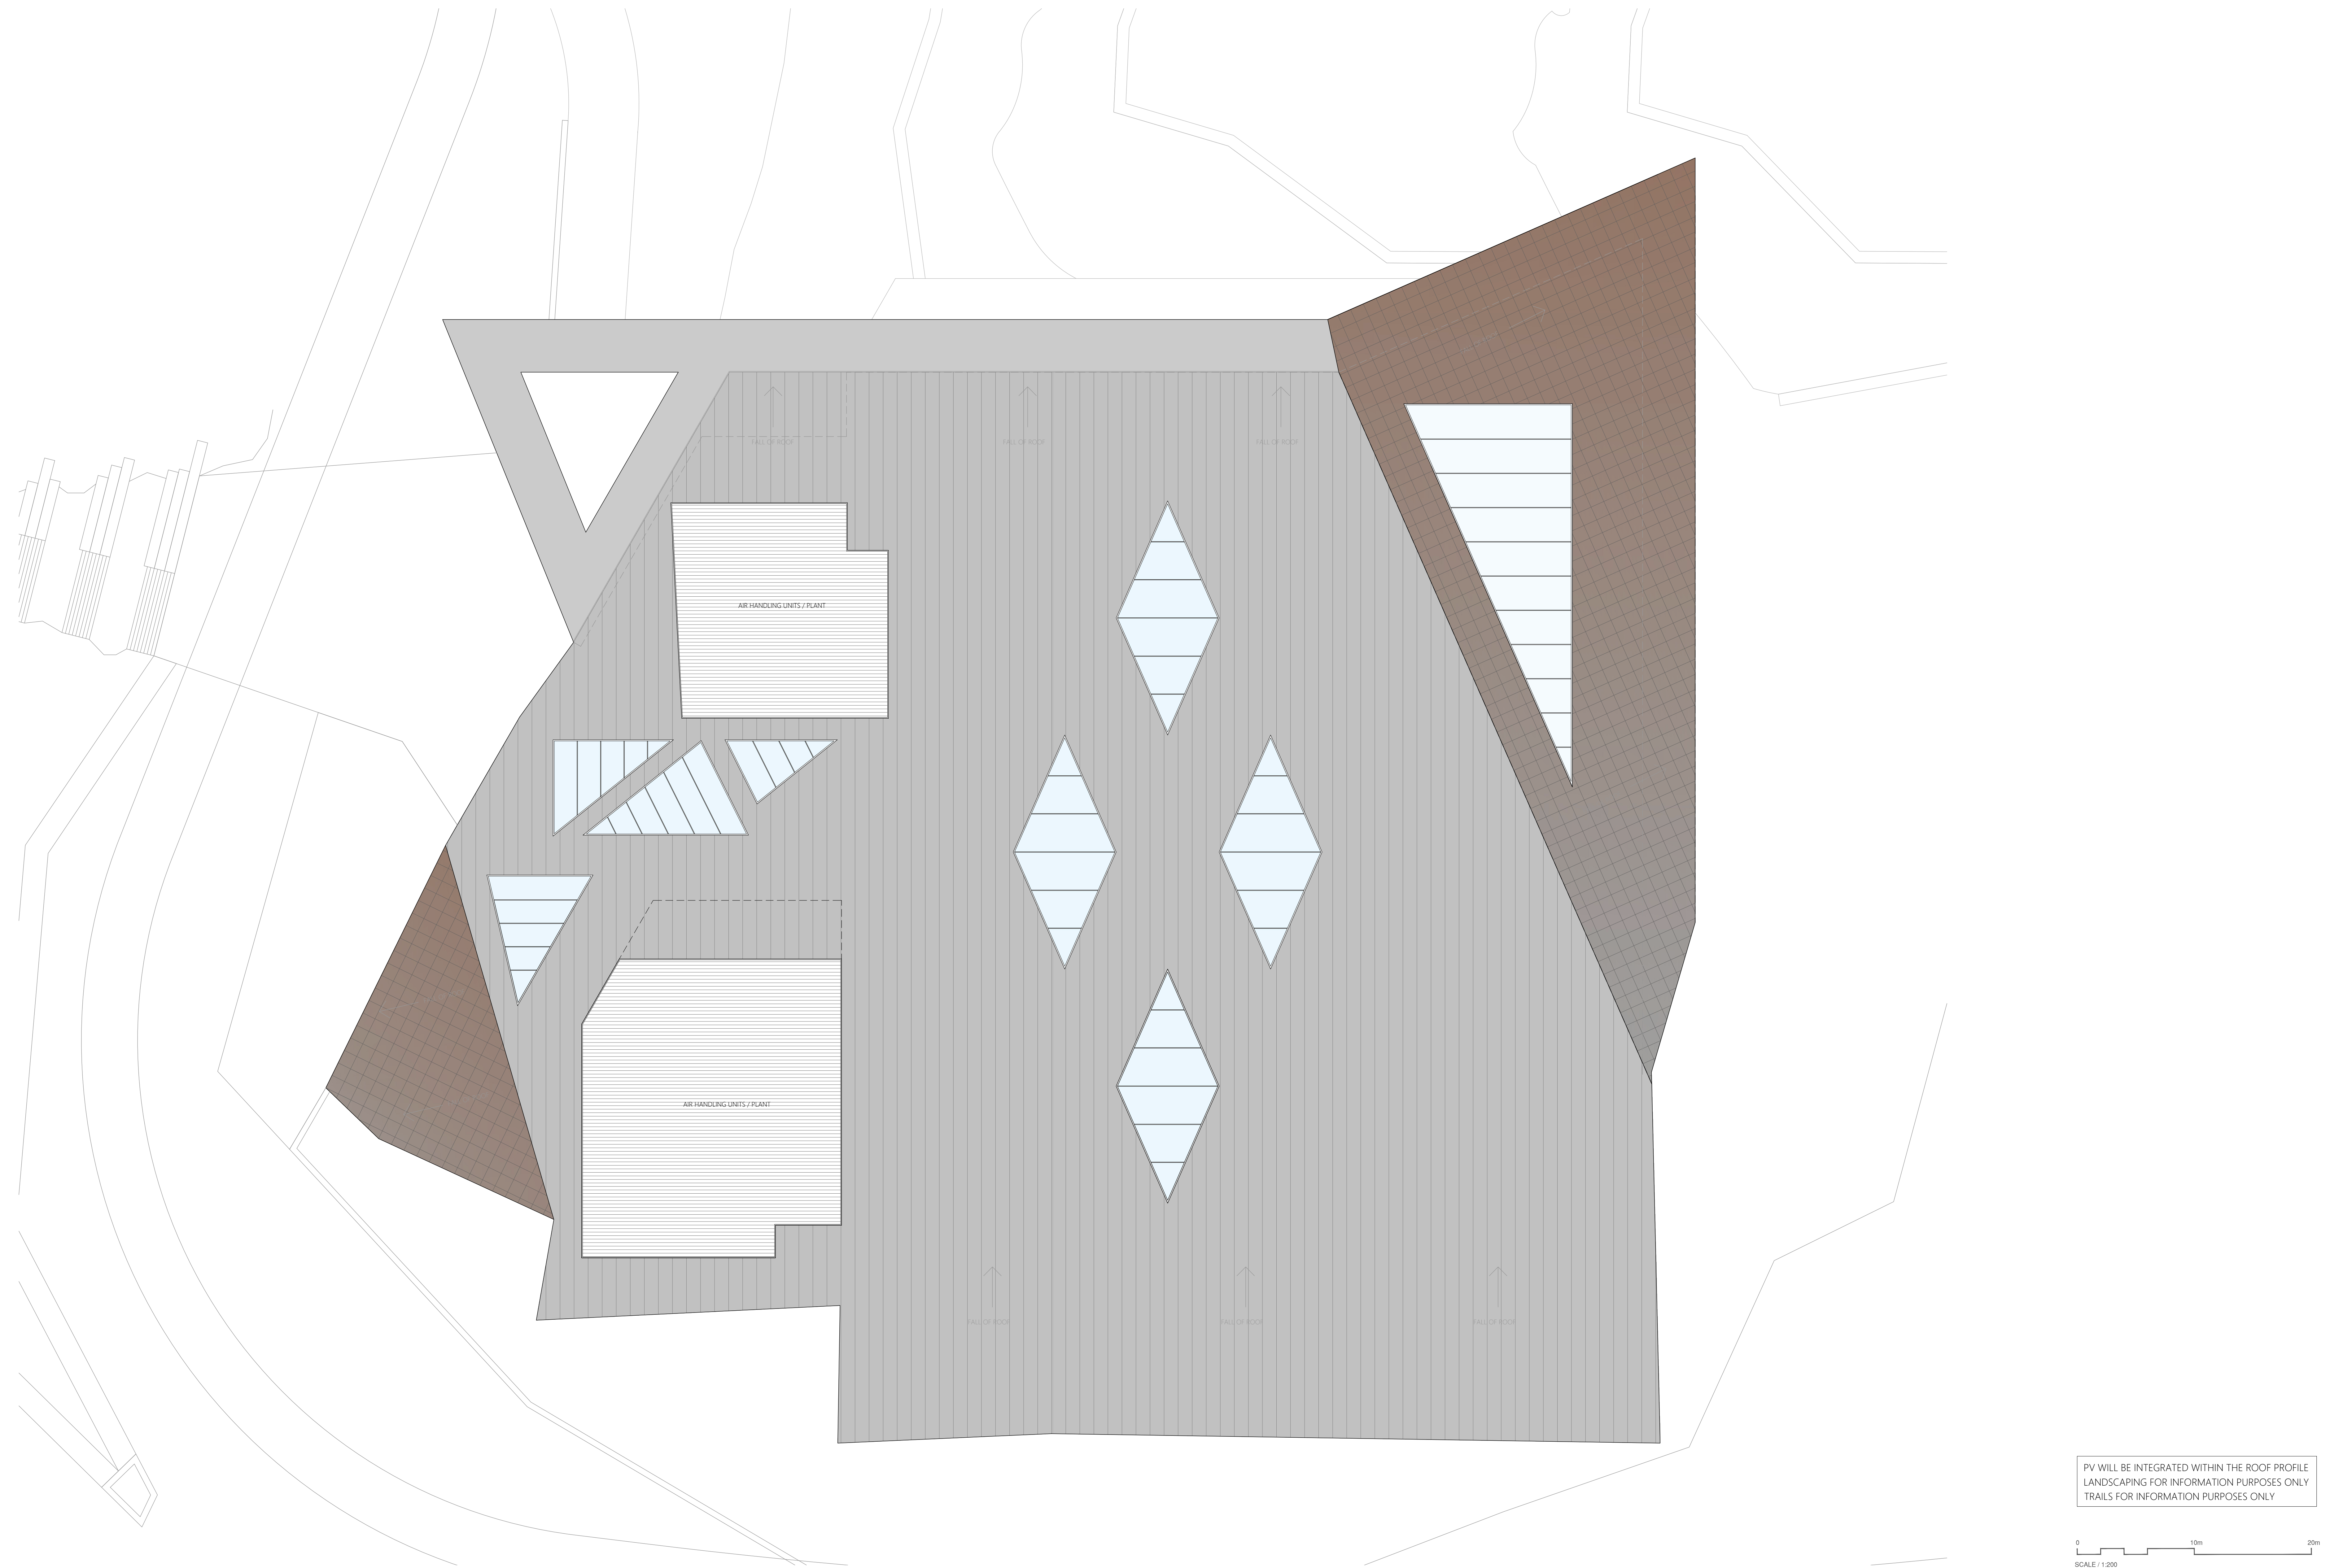


Wildfox Resorts, Afan Valley

Rock and Wild - Proposed Roof Plan

[illegible]

PRELIMINARY	
PLANNING	✓
DESIGN	
TENDER	
CONSTRUCTION	

</