



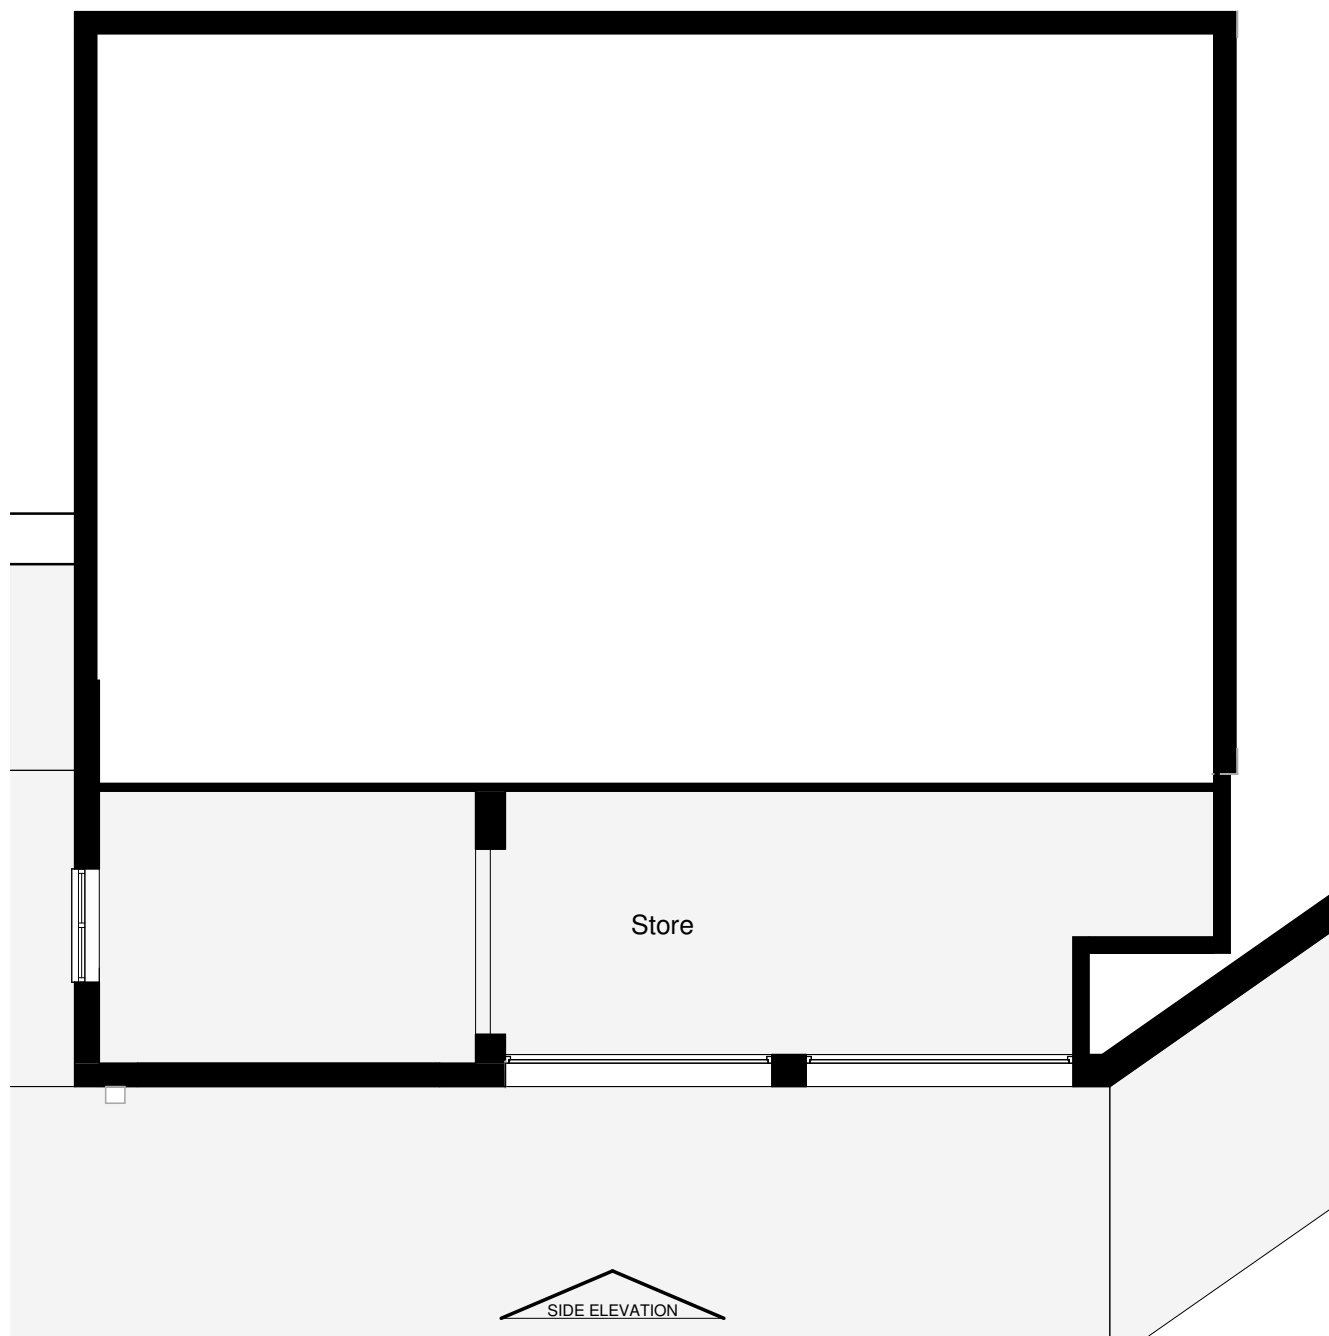

LGFL - EXISTING
1 : 100

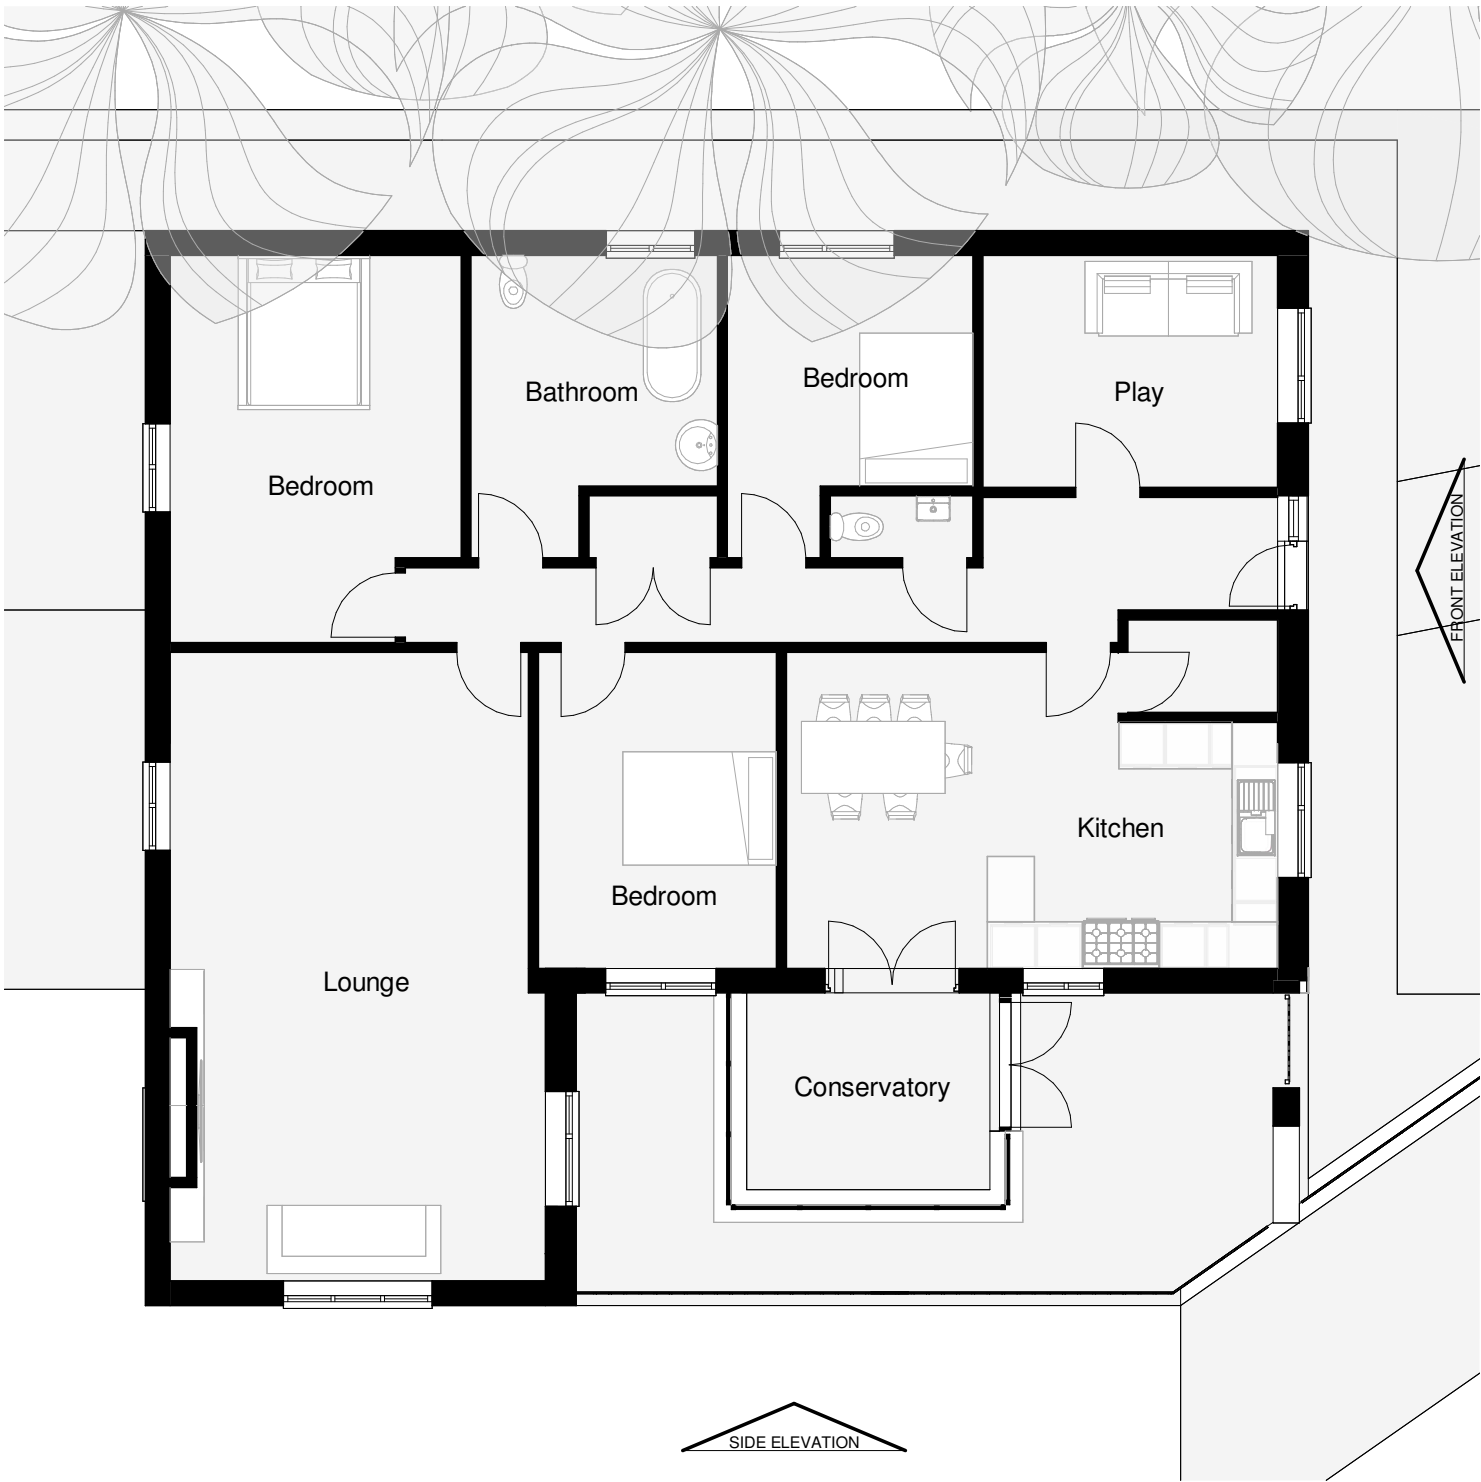

GFL - EXISTING
1 : 100