




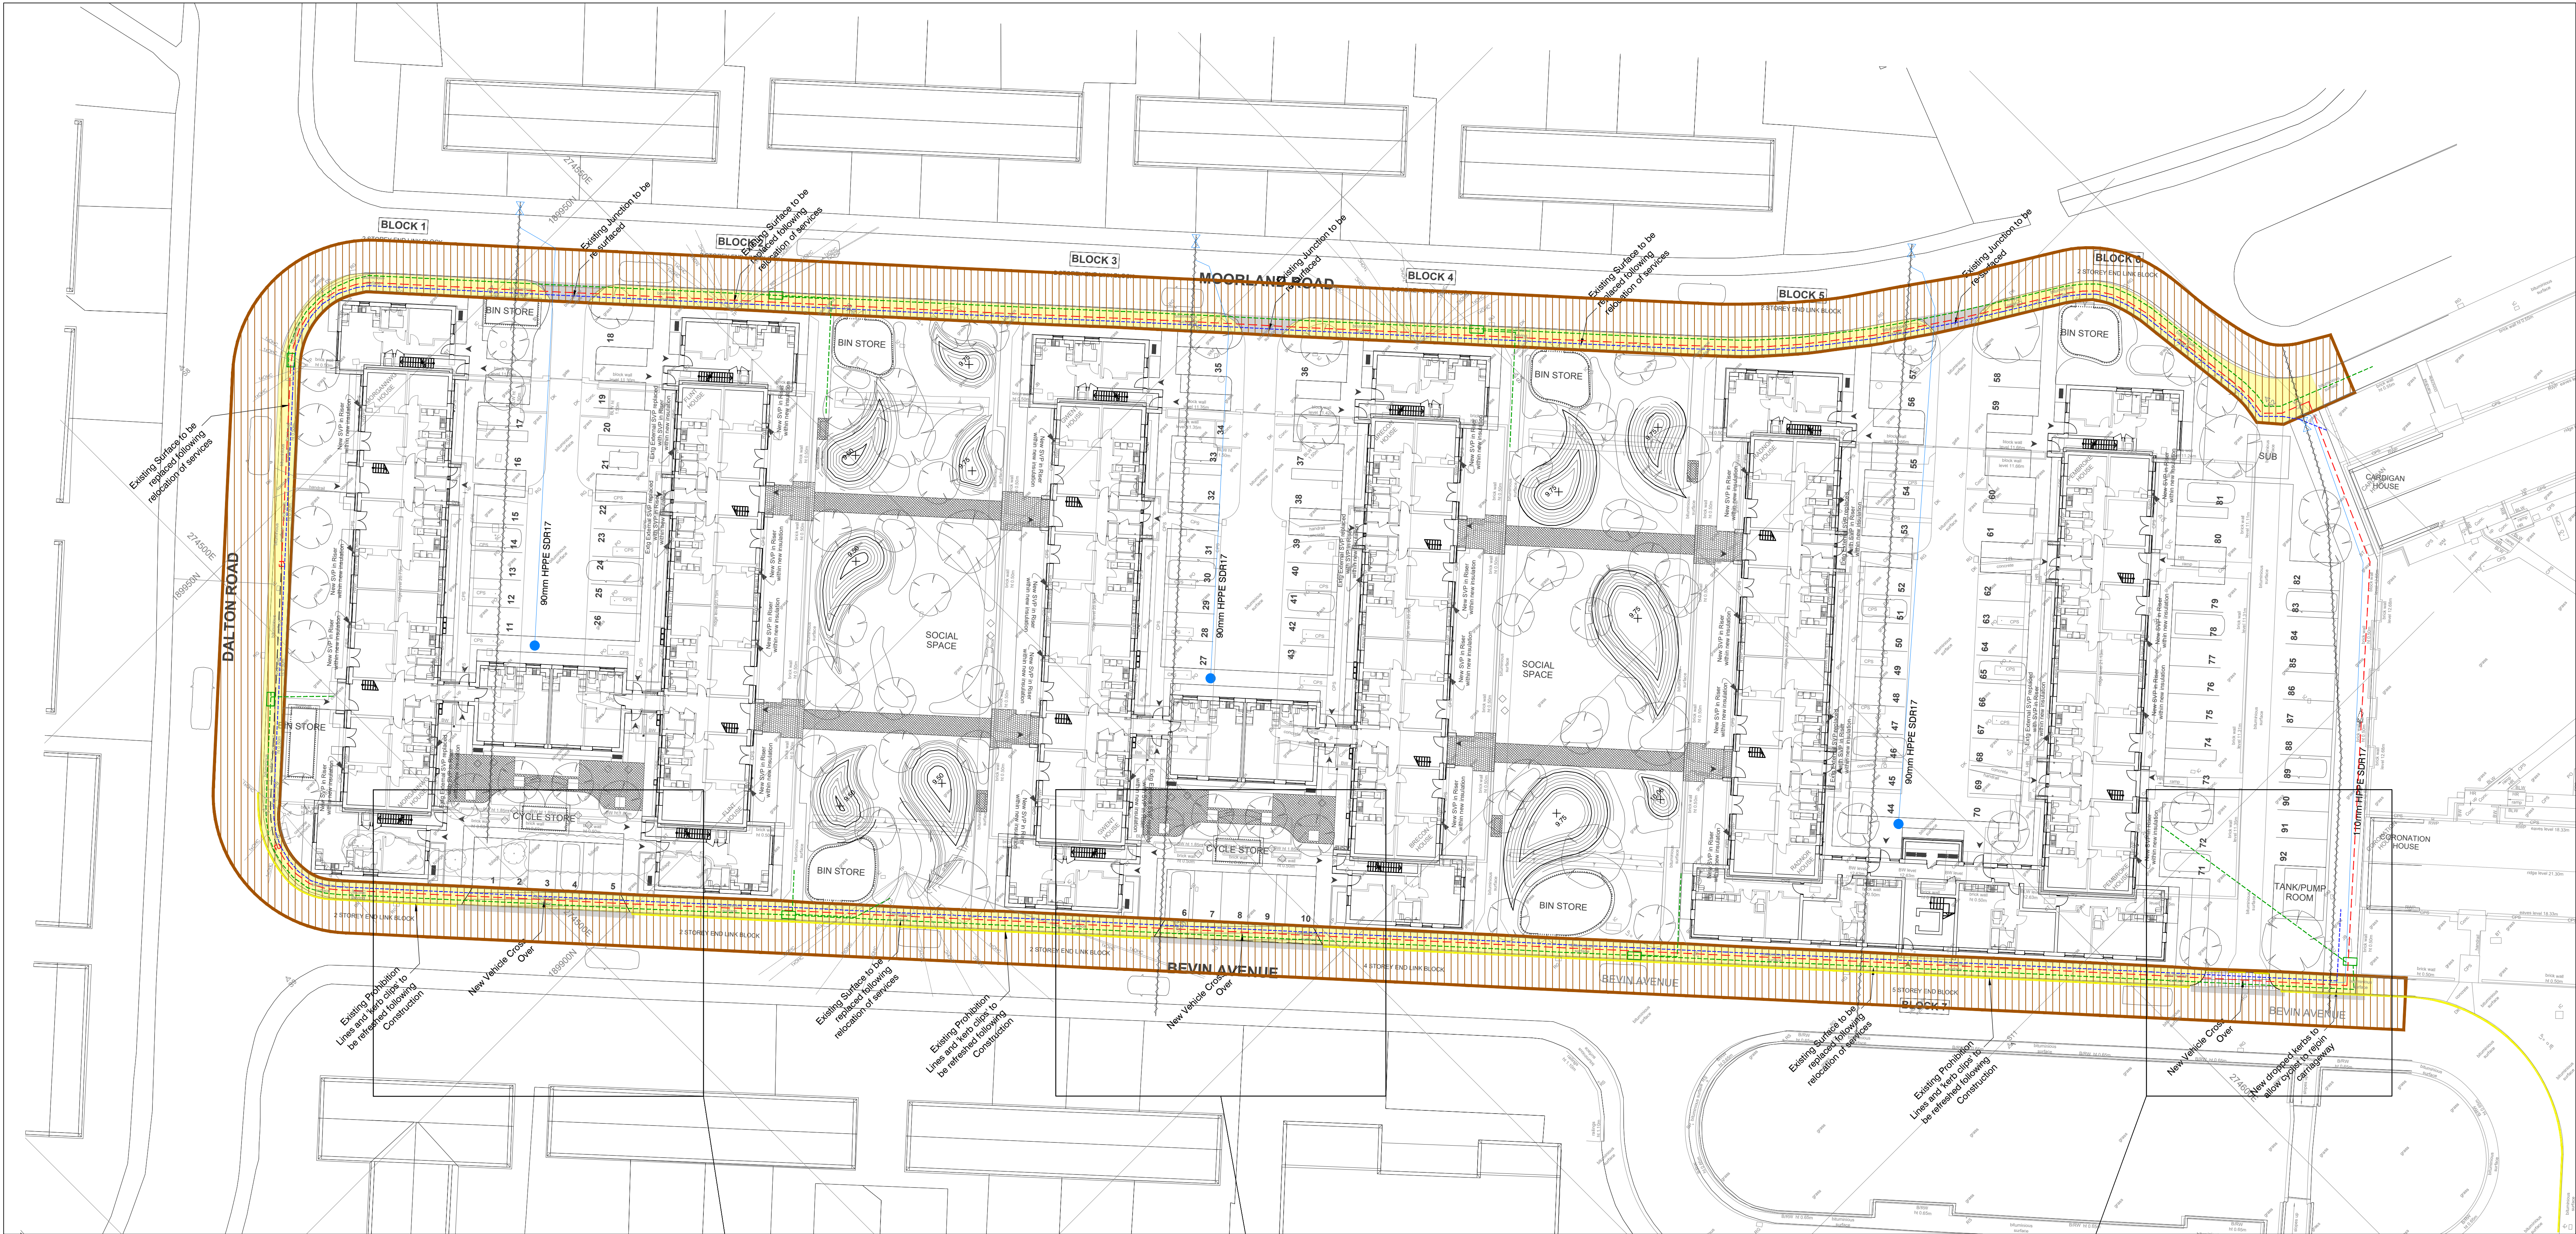


- AGREEMENT KEY:-
- Existing Footway to be Re-surfaced
 - Existing Highway / Junction to be reinstated
 - Proposed new Junction into parking court
 - Extents of Highways works within adoptable highway
 - New Vehicle Cross Over within existing adoptable highway
- KERBING LEGEND:-
- 150x50mm Type EF Kerbing 6mm Upstand
 - 150x125mm Type BN Kerbing Laid Flush
 - 150x125mm Type BN Kerbing 25mm Upstand
 - Transition Kerbing
 - 250x125mm Type H2 Kerbing 125mm Upstand
- SERVICES KEY:-
- Water Main - Proposed
 - Water Main - Existing (Abandoned)
 - Proposed Openreach Ducts
 - Electric Cable
 - Virgin Media
- LINING LEGEND:-
- Prohibition Lines (TSRGD Ref. 1018.1 with 1020.1)

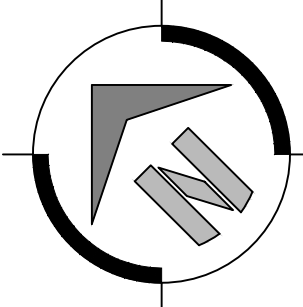


Engineering Layout - Extents of Highways Works (1:250)

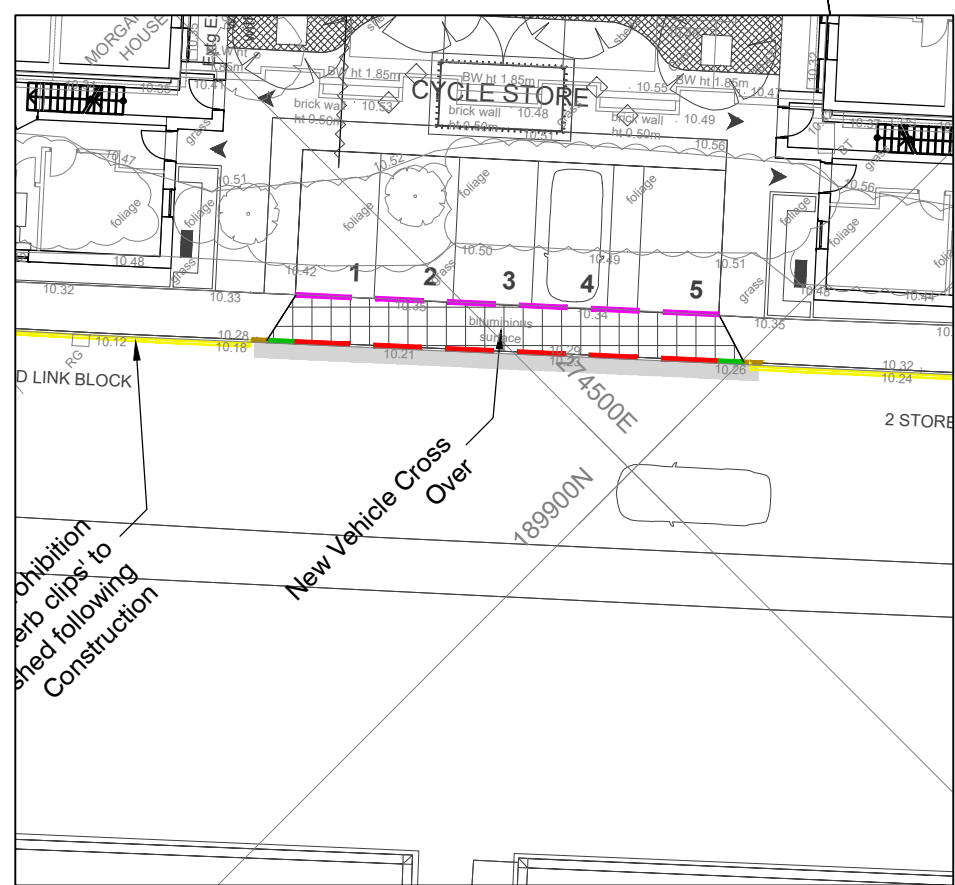

Kerbing Layout (1:250)

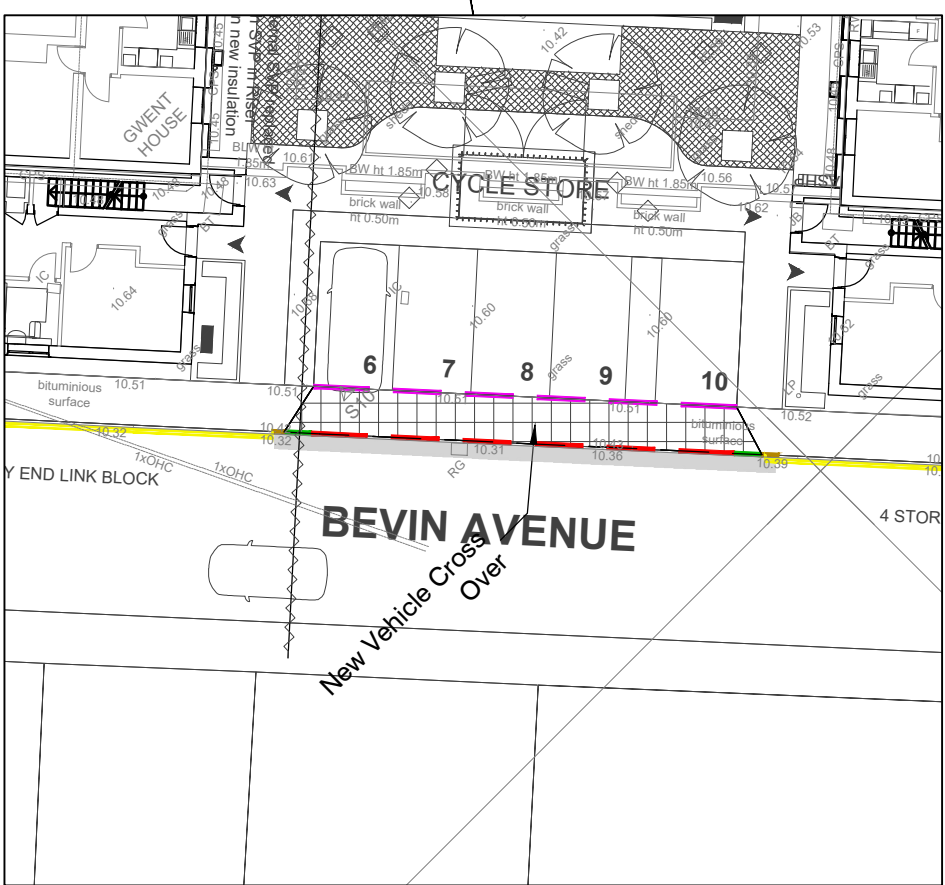

Kerbing Layout (1:250)

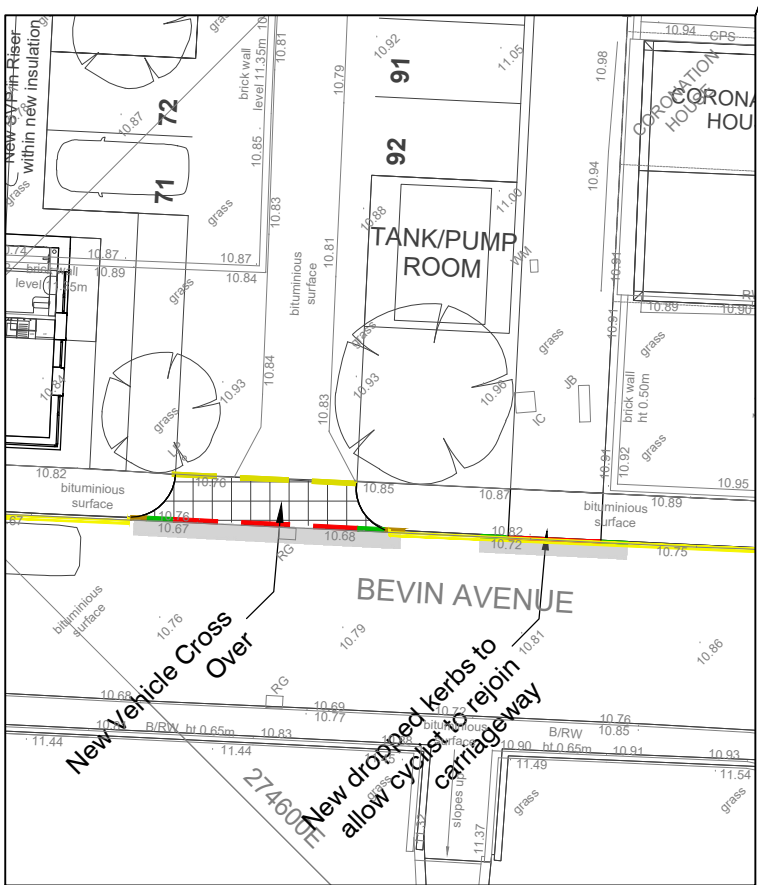

Kerbing Layout (1:250)

C	10.09.21	Road Markings Added to Layout	RWP
B	05.08.21	Proposed Services added to layout	RWP
A	21.07.21	Extents of work on highways reviewed as per comments made in technical review dated 24.05.21. Drawing Updated	RWP

Rev	Date	Description	By
C	10.09.21	Road Markings Added to Layout	RWP
B	05.08.21	Proposed Services added to layout	RWP
A	21.07.21	Extents of work on highways reviewed as per comments made in technical review dated 24.05.21. Drawing Updated	RWP

Dimensions to be verified on site.
This drawing should not be scaled. Use figured dimensions only.
Any discrepancies should be referred to the Engineer prior to work being put in hand.
This drawing is copyright.

QuadConsult Limited
Cottrell House, Village Way
Greenmeadow Business Park
Cassett
CP16 7HE
01535 3977 8444
contactus@quadconsult.co.uk
www.quadconsult.co.uk



Project
SANDFIELDS

Title
Section 278 Layout

Approval

Designed by	Drawn by	Checked by	Date	Scale
RWP	RWP	SPM	May '21	1:250
Project No	Drawing No	Revision		
19083	C-114	C		

File name: 19083_C-114_278.dwg