


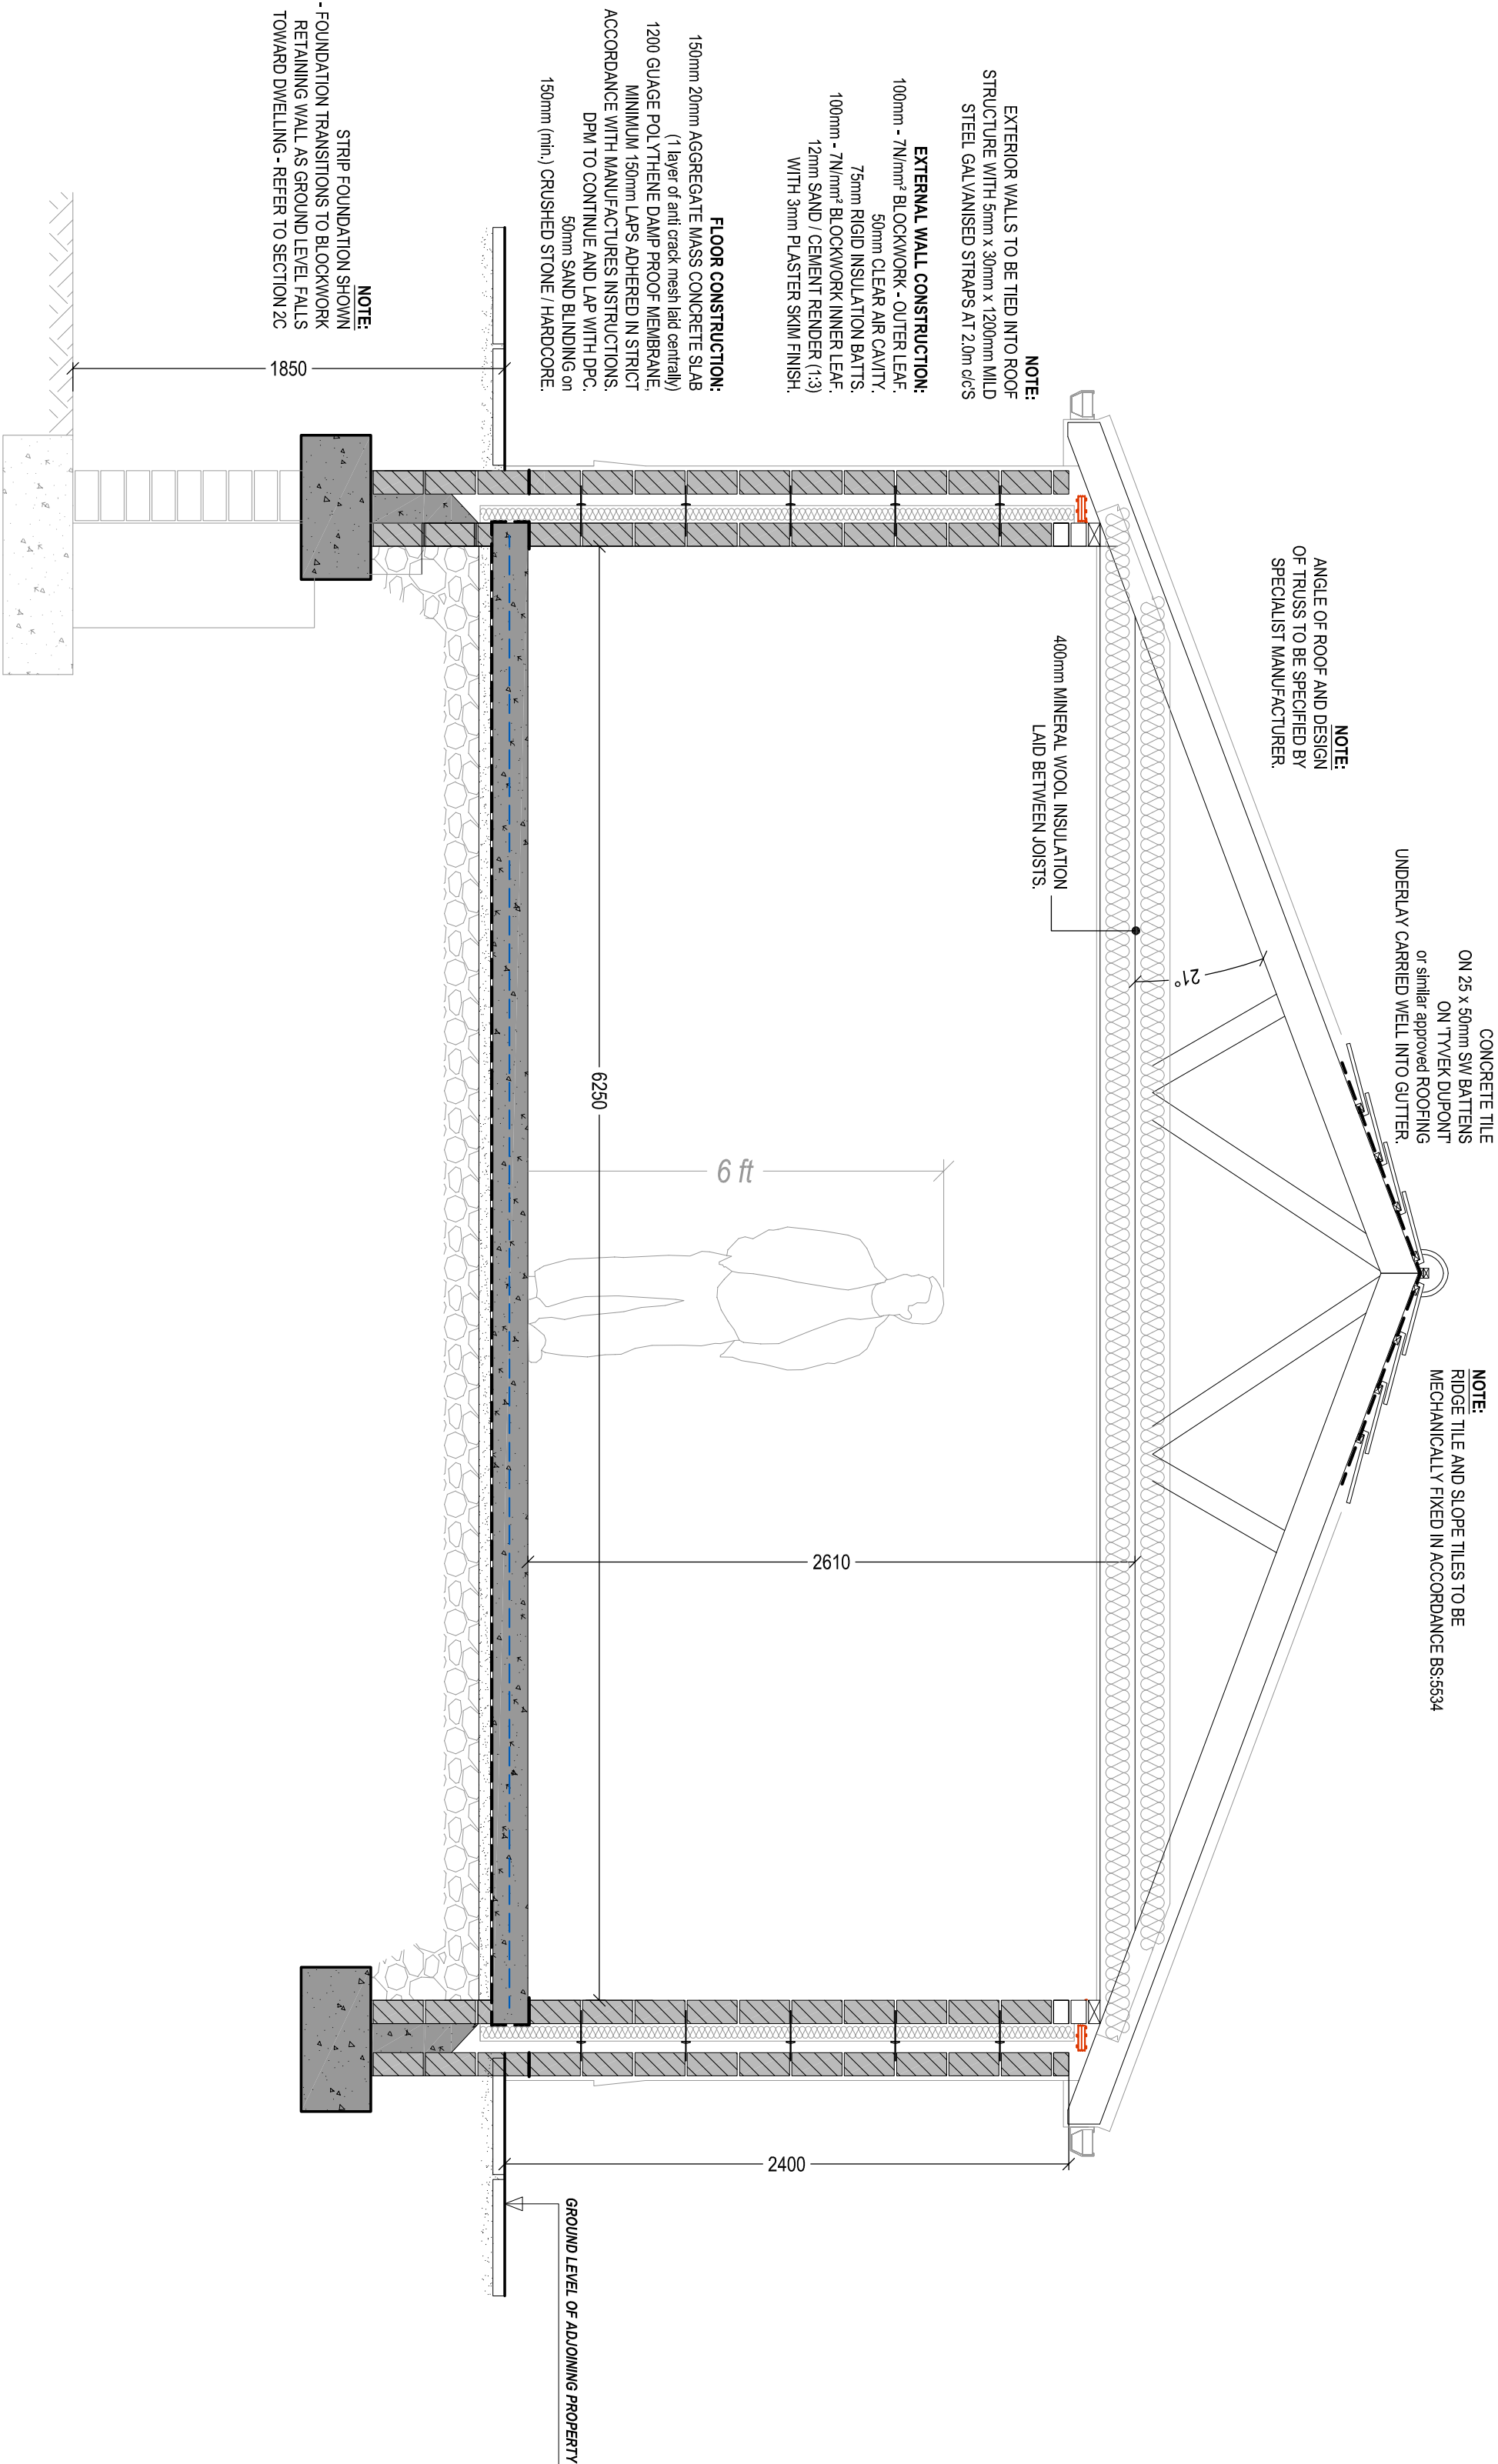

PROPOSED SECTION X1 - X1
Scale 1/25

Drawing Title: PROPOSED SECTION (X-1)			
Drawing No:	005	Revision:	B
Date:	06-10-2021	Revised:	02-09-2022
Scale(s):	1:25	Paper Size:	A2

General Notes:
1. Do not scale from this drawing. Take figures dimension only.
2. Dimensions are in millimetres unless otherwise stated.

Drawing Issue:

PLANNING

PROPOSED DETACHED SINGLE STOREY GARAGE

Client:

Mr Owain Rhys Morgan
35 Clare Road
Ystalyfera
SA9 2AJ

Project Title:

PROPOSED DETACHED
SINGLE STOREY GARAGE

