



206050N
274225E

274250E

206050N
274275E


206025N

206025N

274225E
206000N

274250E

274275E
206000N

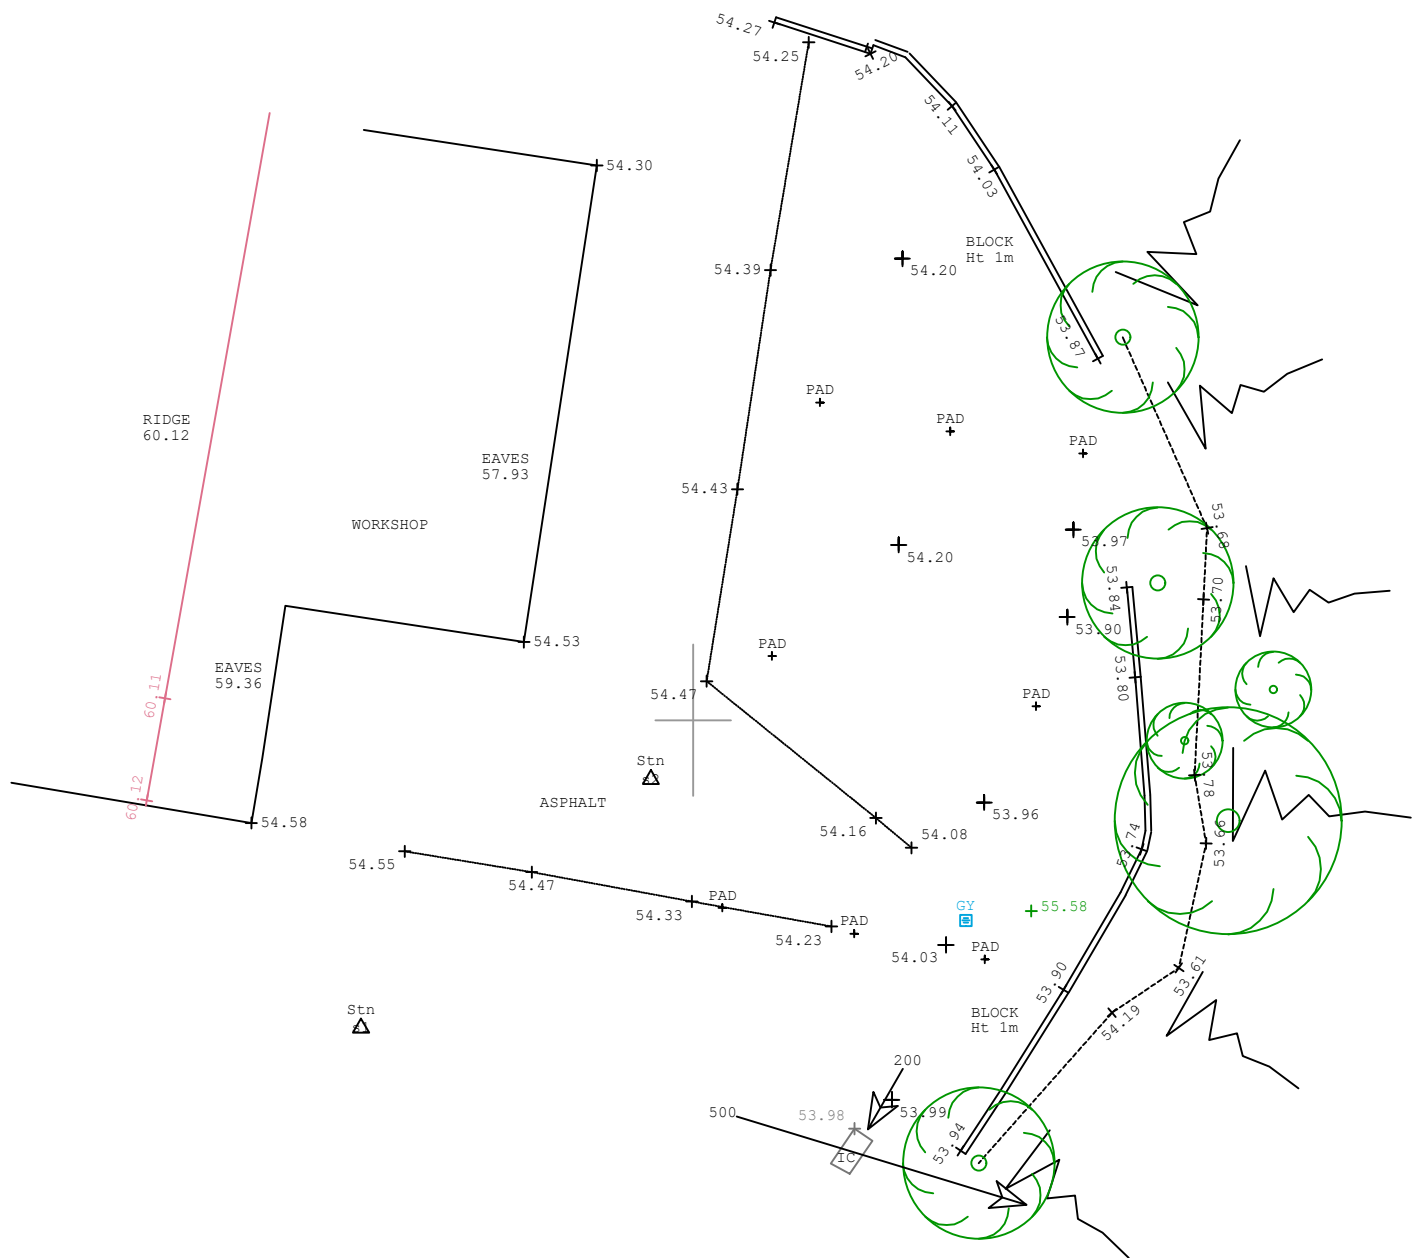

LEGEND

- TOP OF BANK
- BOTTOM OF BANK
- ===== BASE OF WALL
- / - / - FENCE
- ~~~~~ HEDGE
- IC INSPECTION COVER
- GY GULLEY
- + SPOT LEVEL

Site surveyed to Ordnance Survey orientation
and datum based on Trimble VRS.

CLIENT:

SITE:

LAND AT
CILMAENGWYN

Scale: 1:200 @ A3

7/10/2021

PLAN: **Drawing No. C2**
TOPOGRAPHIC
SURVEY

dlg - Client - Project - Drawing

DLG Survey
Topographical Surveying
07887 571744
alan@dlgsurvey.com