




Plots 3&4

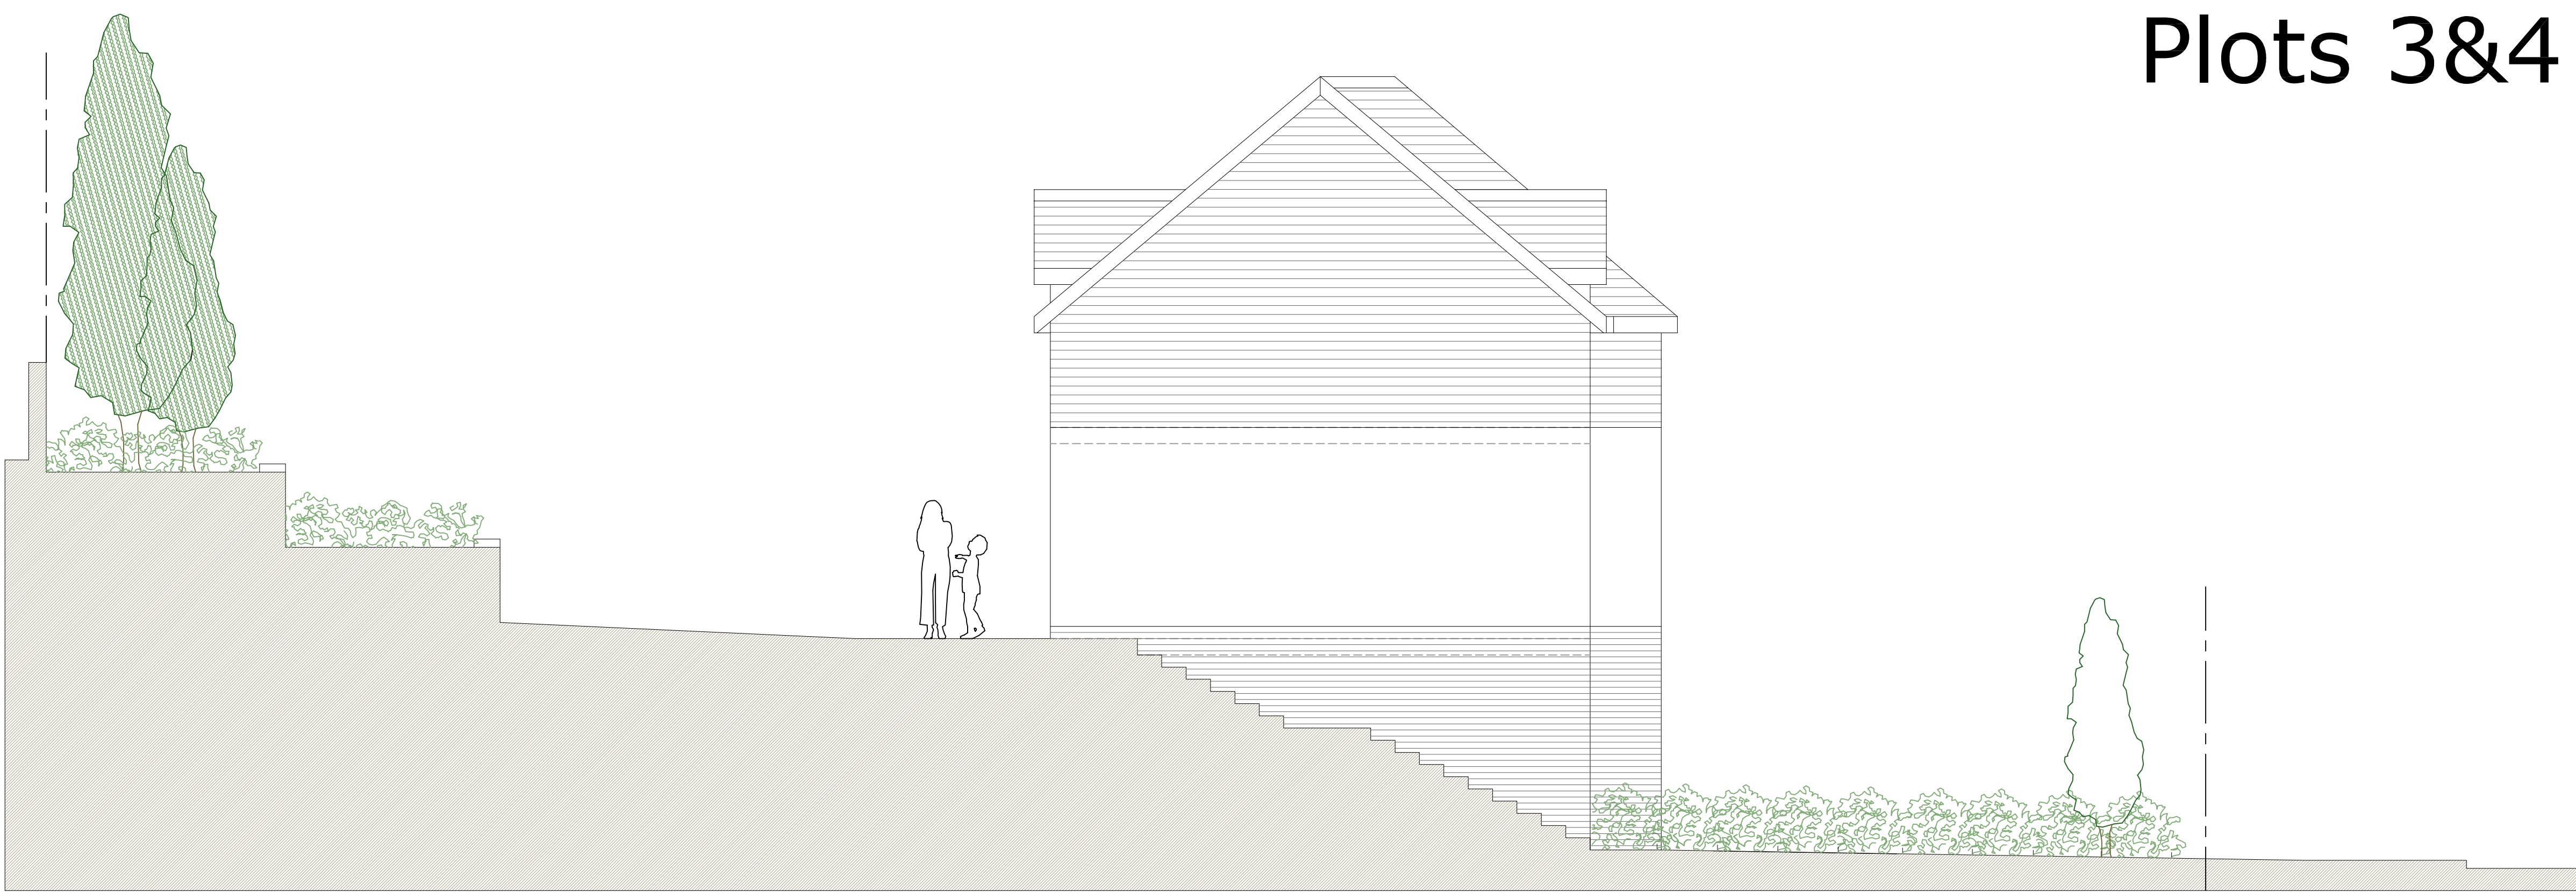


Side Elevation (to plot 3)

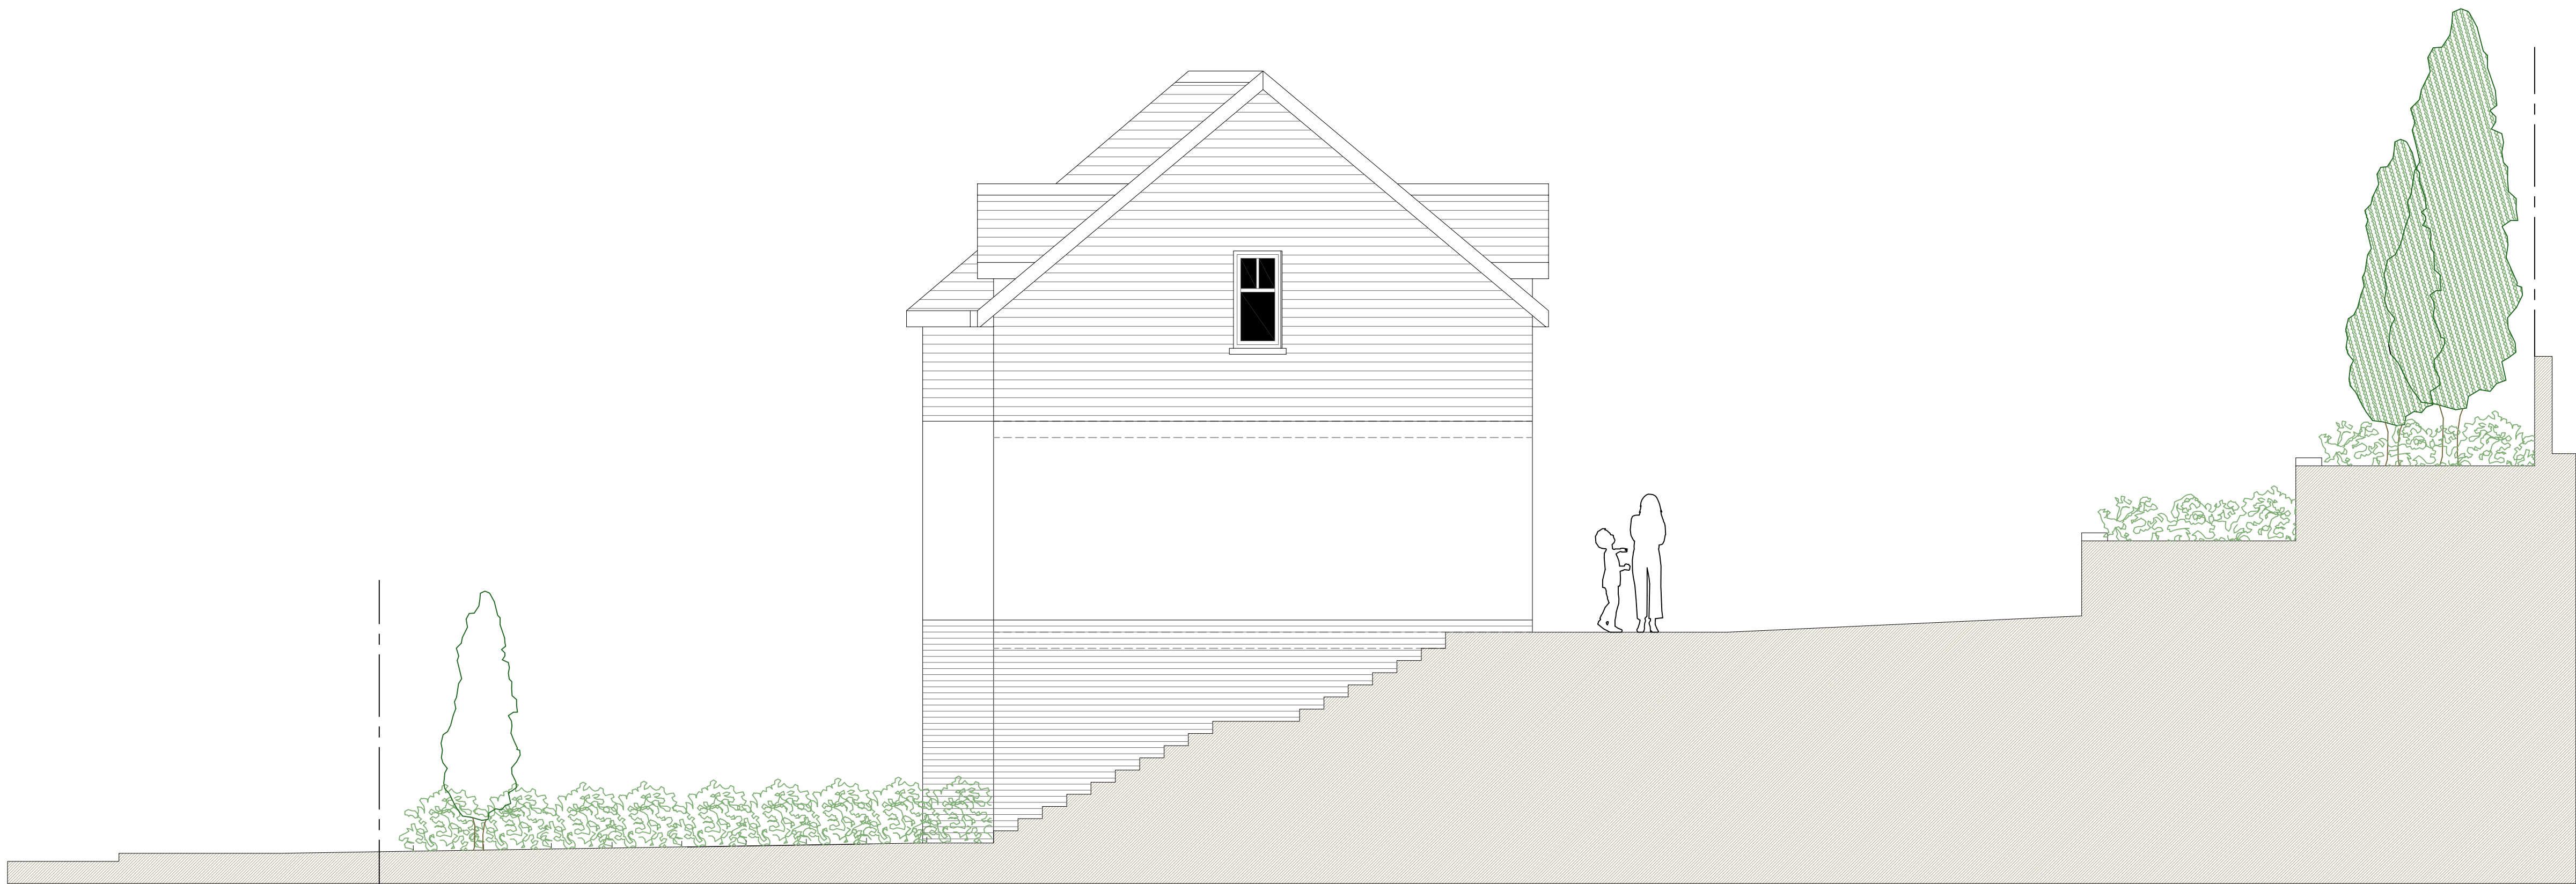


Side Elevation (to plot 4)

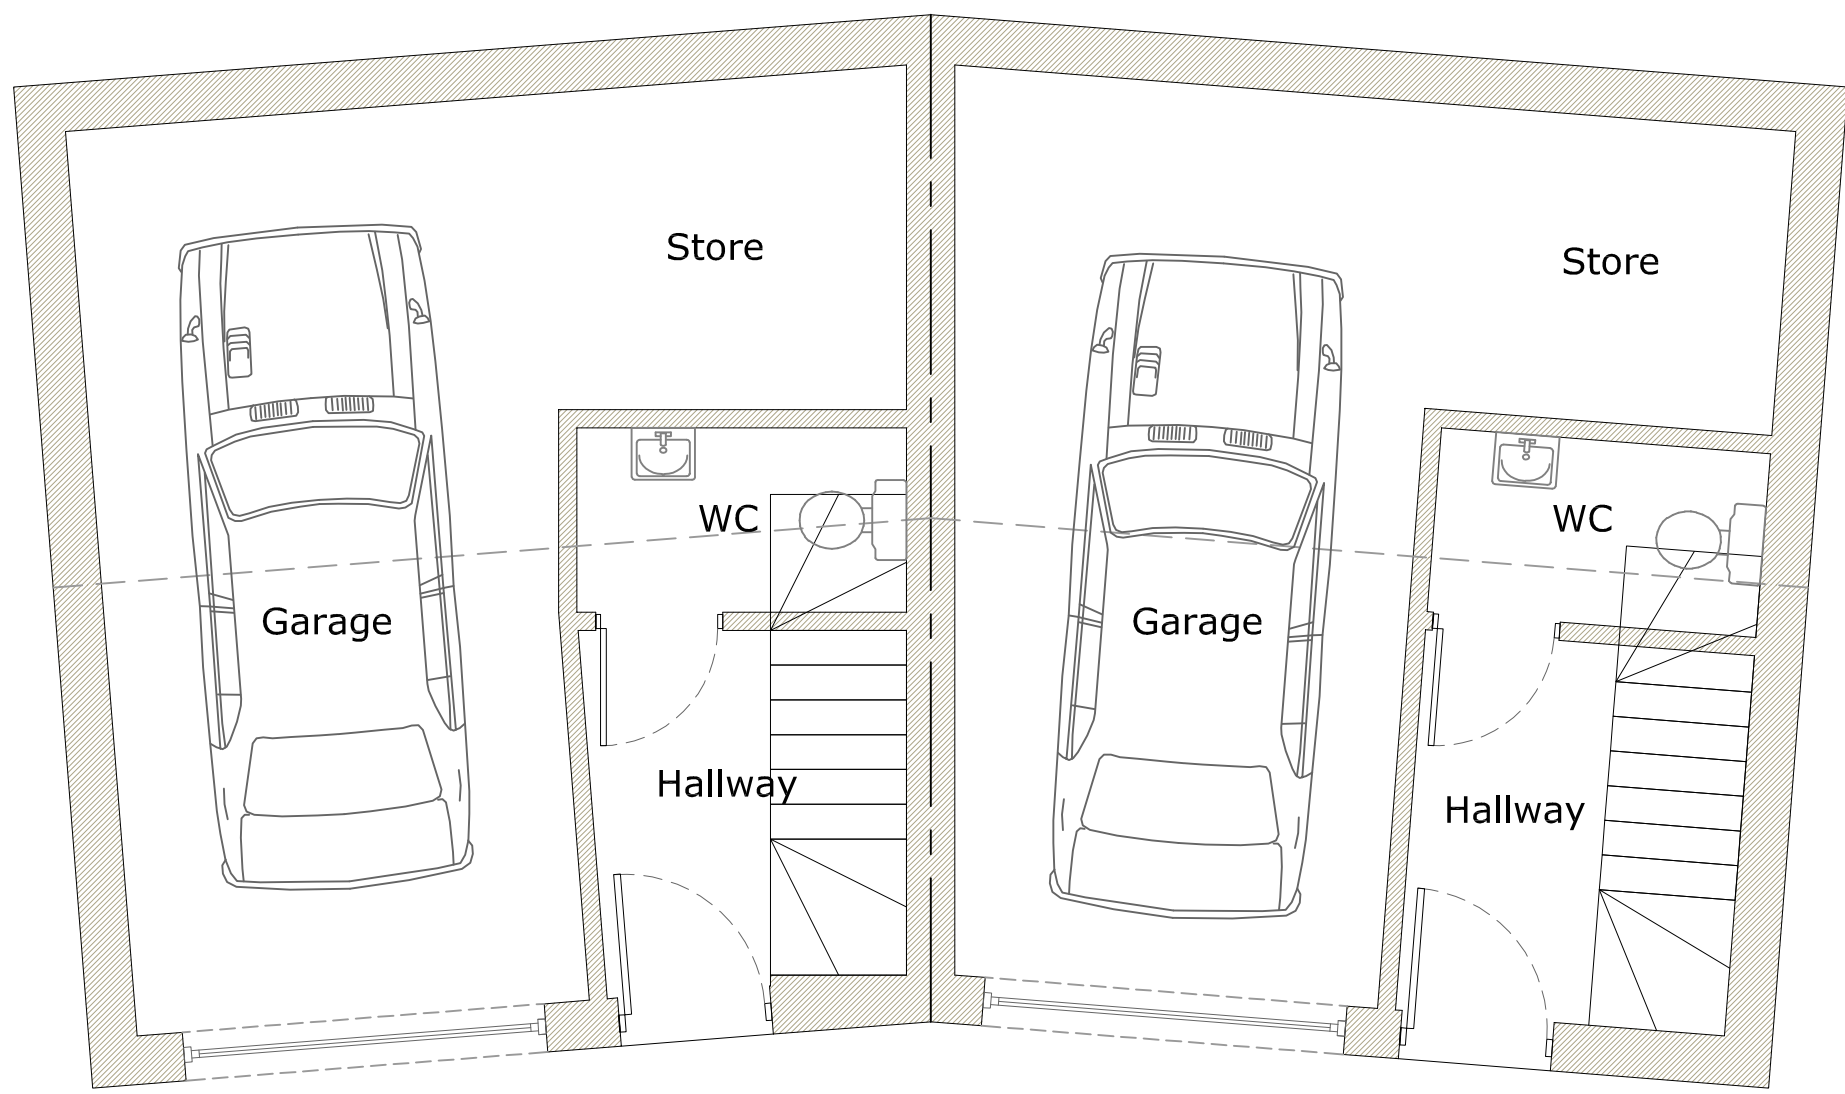

Lower Level - 32.0m² (per dwelling)

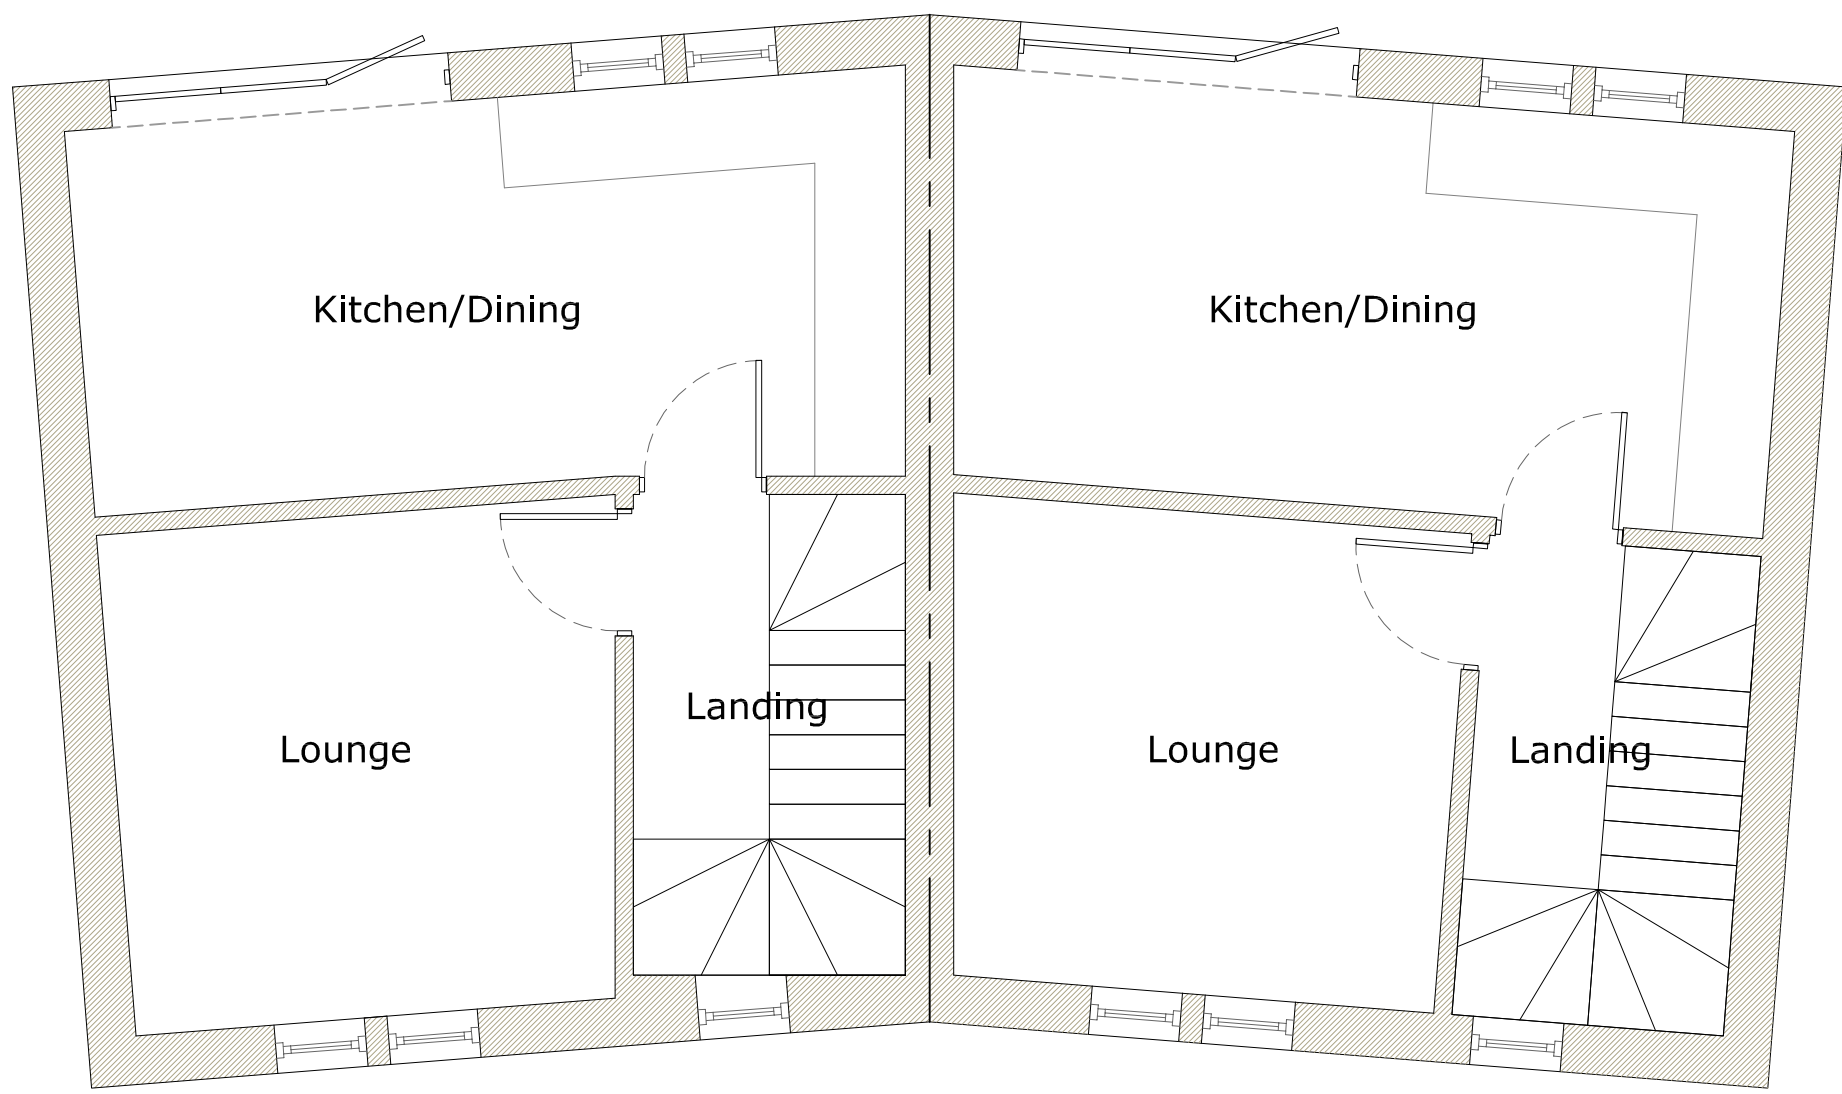

Ground Floor - 32.0m² (per dwelling)

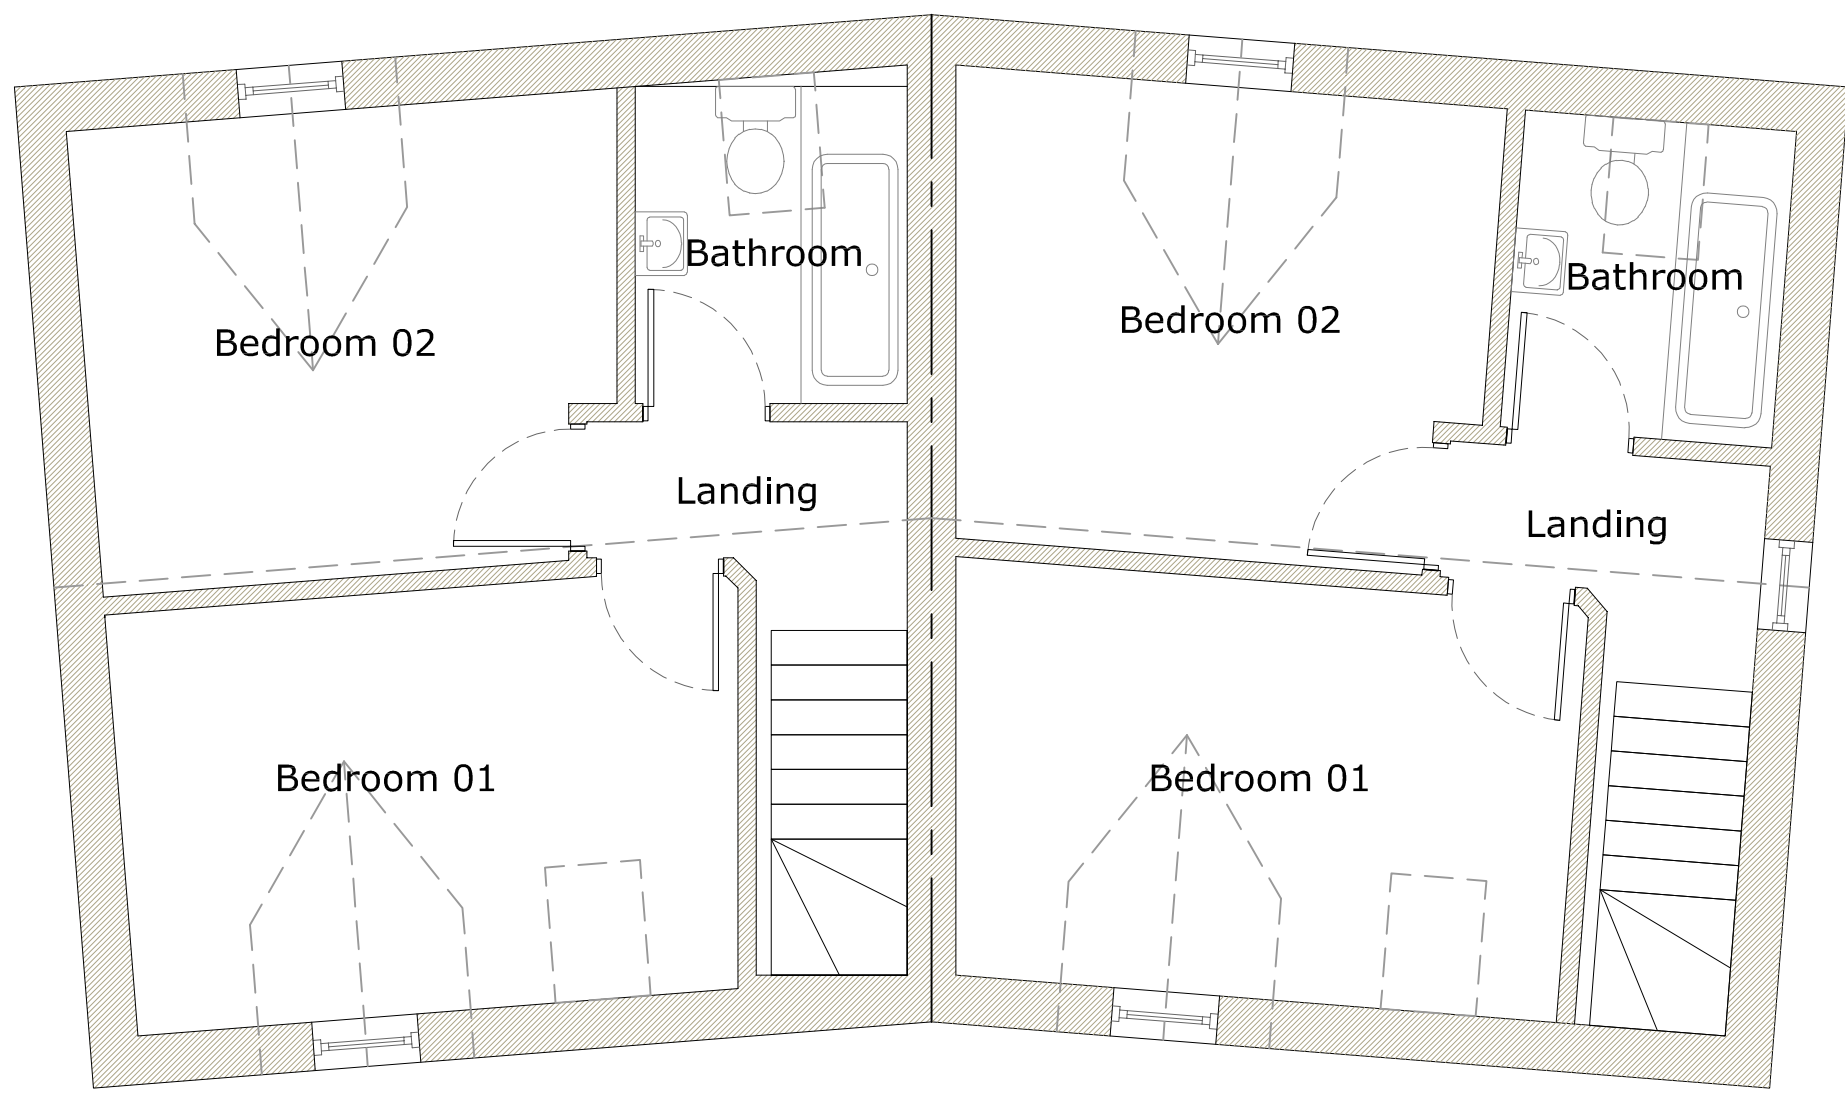

First Floor - 32.0m² (per dwelling to 1.5m high)