


All Dimensions are to
be site checked

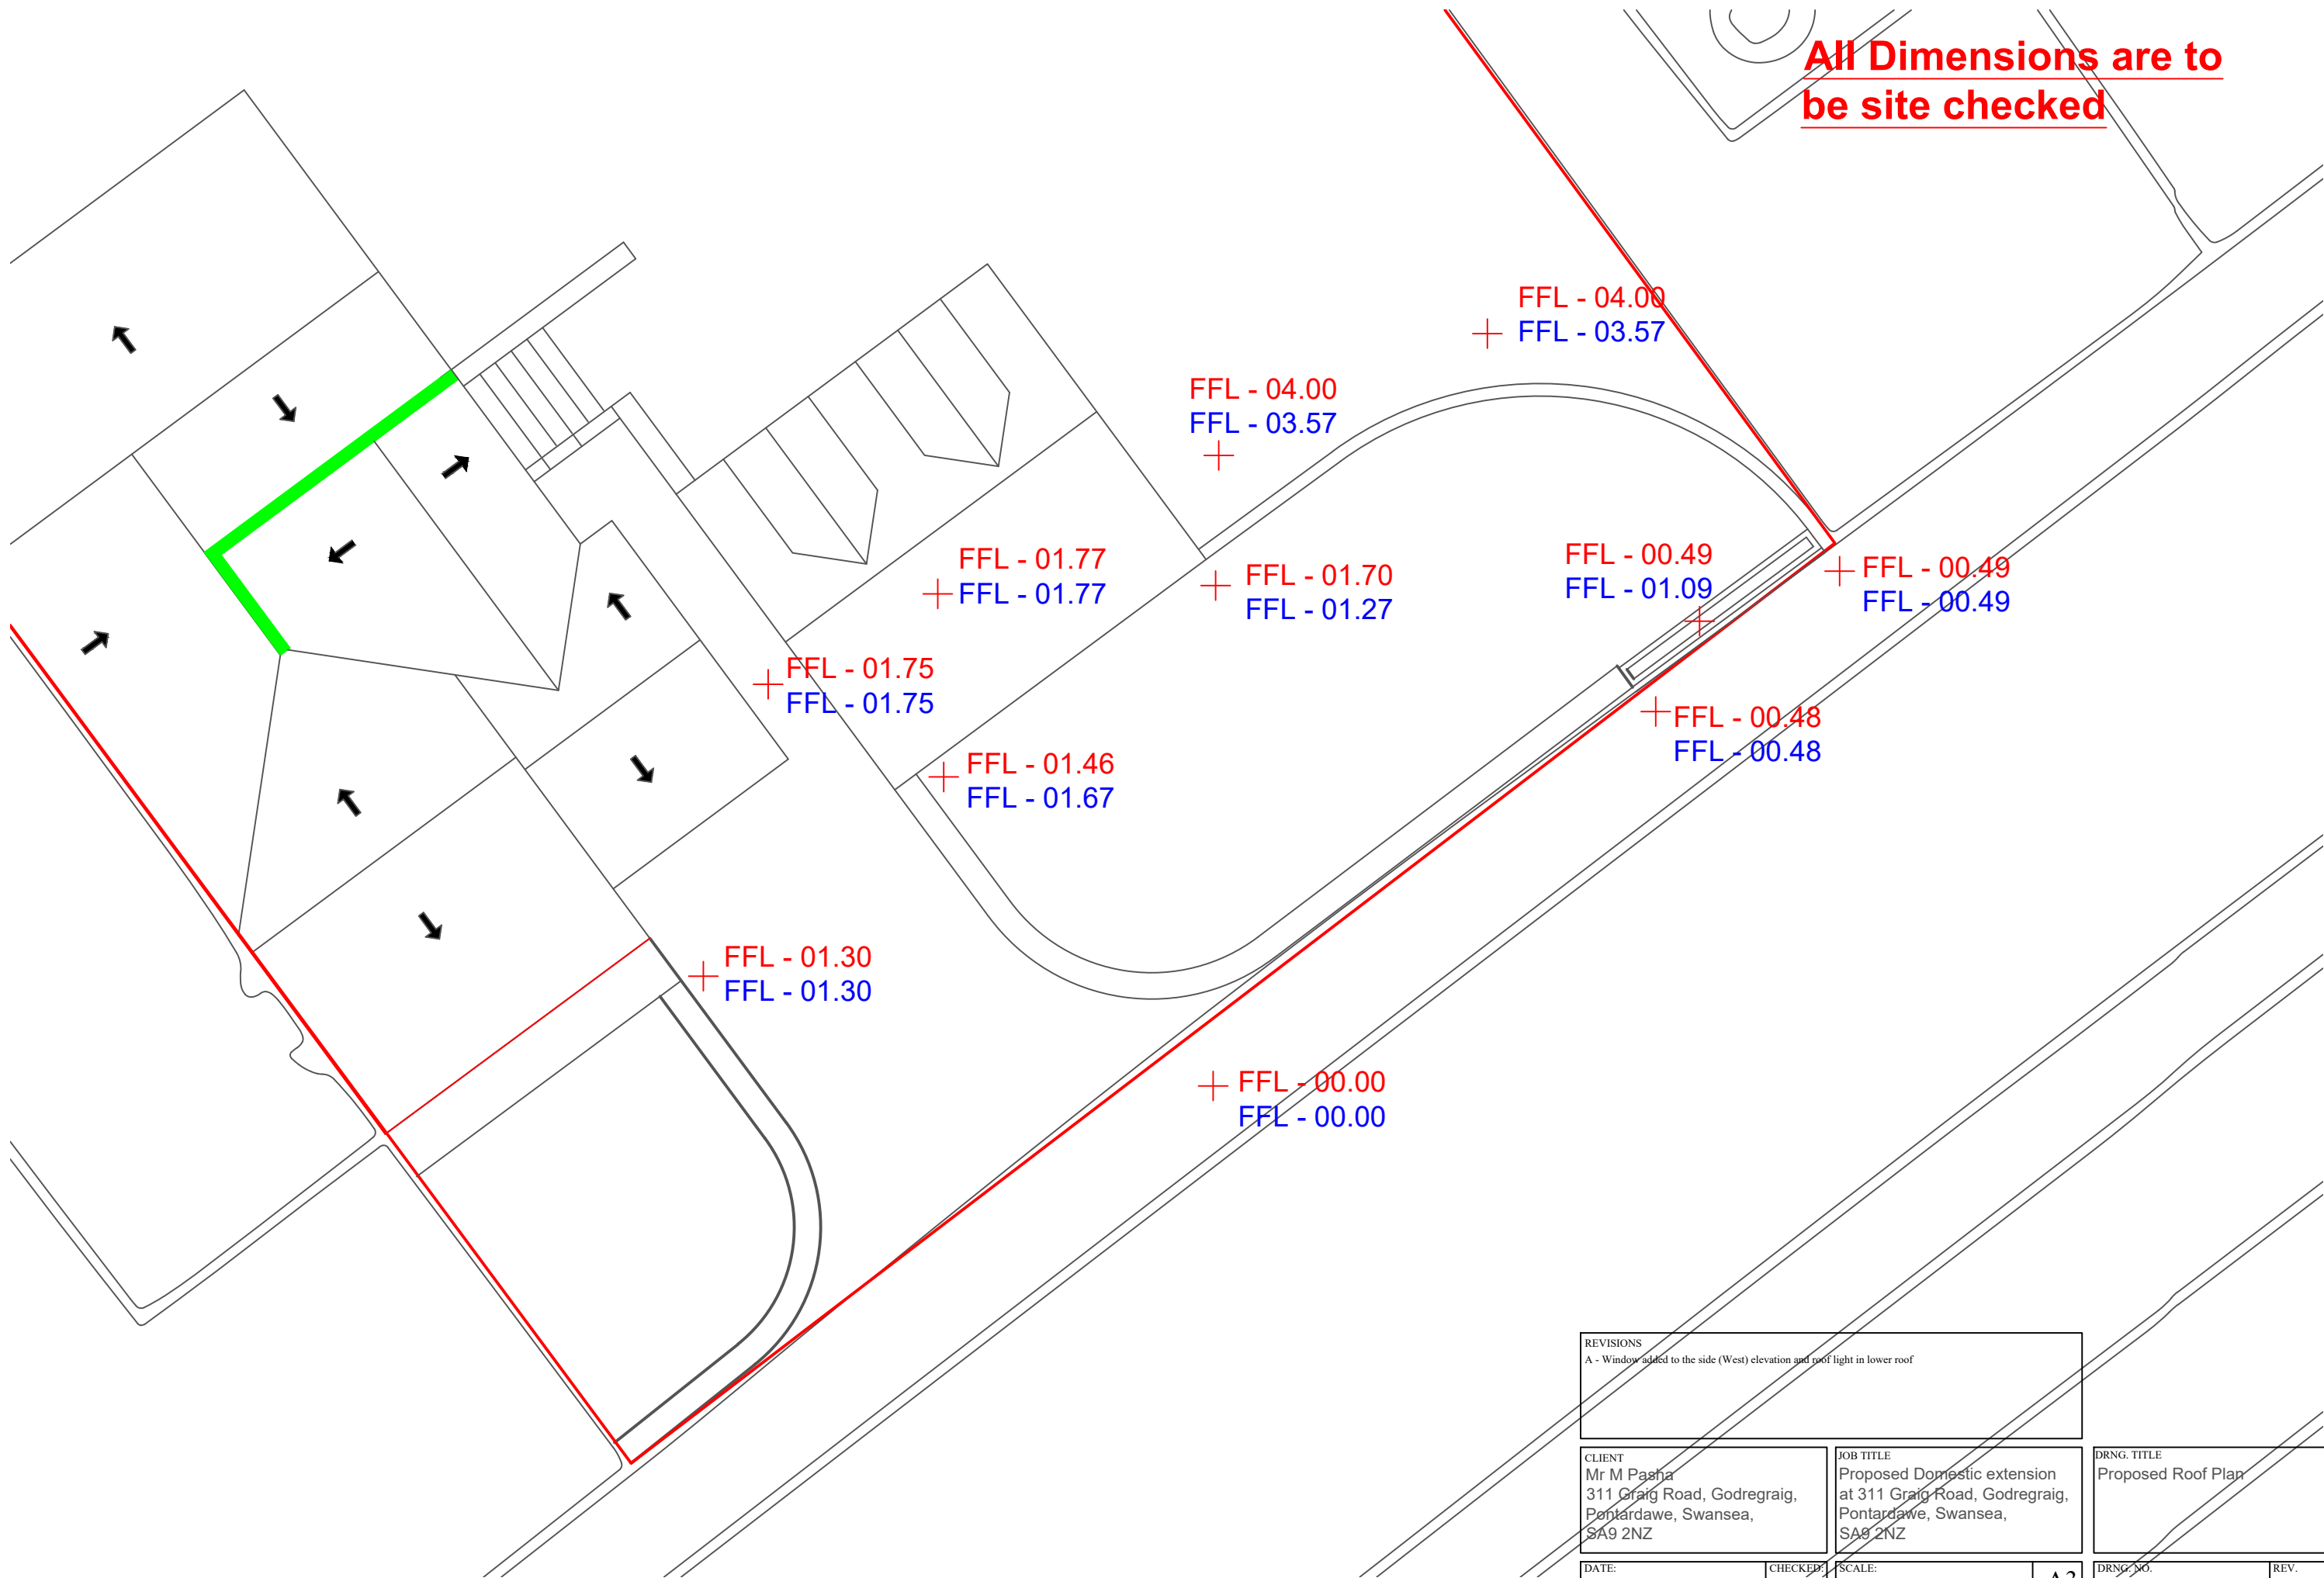

REVISIONS	
A	Window added to the side (West) elevation and roof light in lower roof

CLIENT
Mr M Pasha
311 Craig Road, Godregraig,
Pontardawe, Swansea,
SA9 2NZ

JOB TITLE
Proposed Domestic extension
at 311 Craig Road, Godregraig,
Pontardawe, Swansea,
SA9 2NZ

DRNG. TITLE
Proposed Roof Plan

DATE:
25th February 2021

CHECKED:
1:100

SCALE:
1:100

A3

DRNG. NO.
JD010

REV.
A