



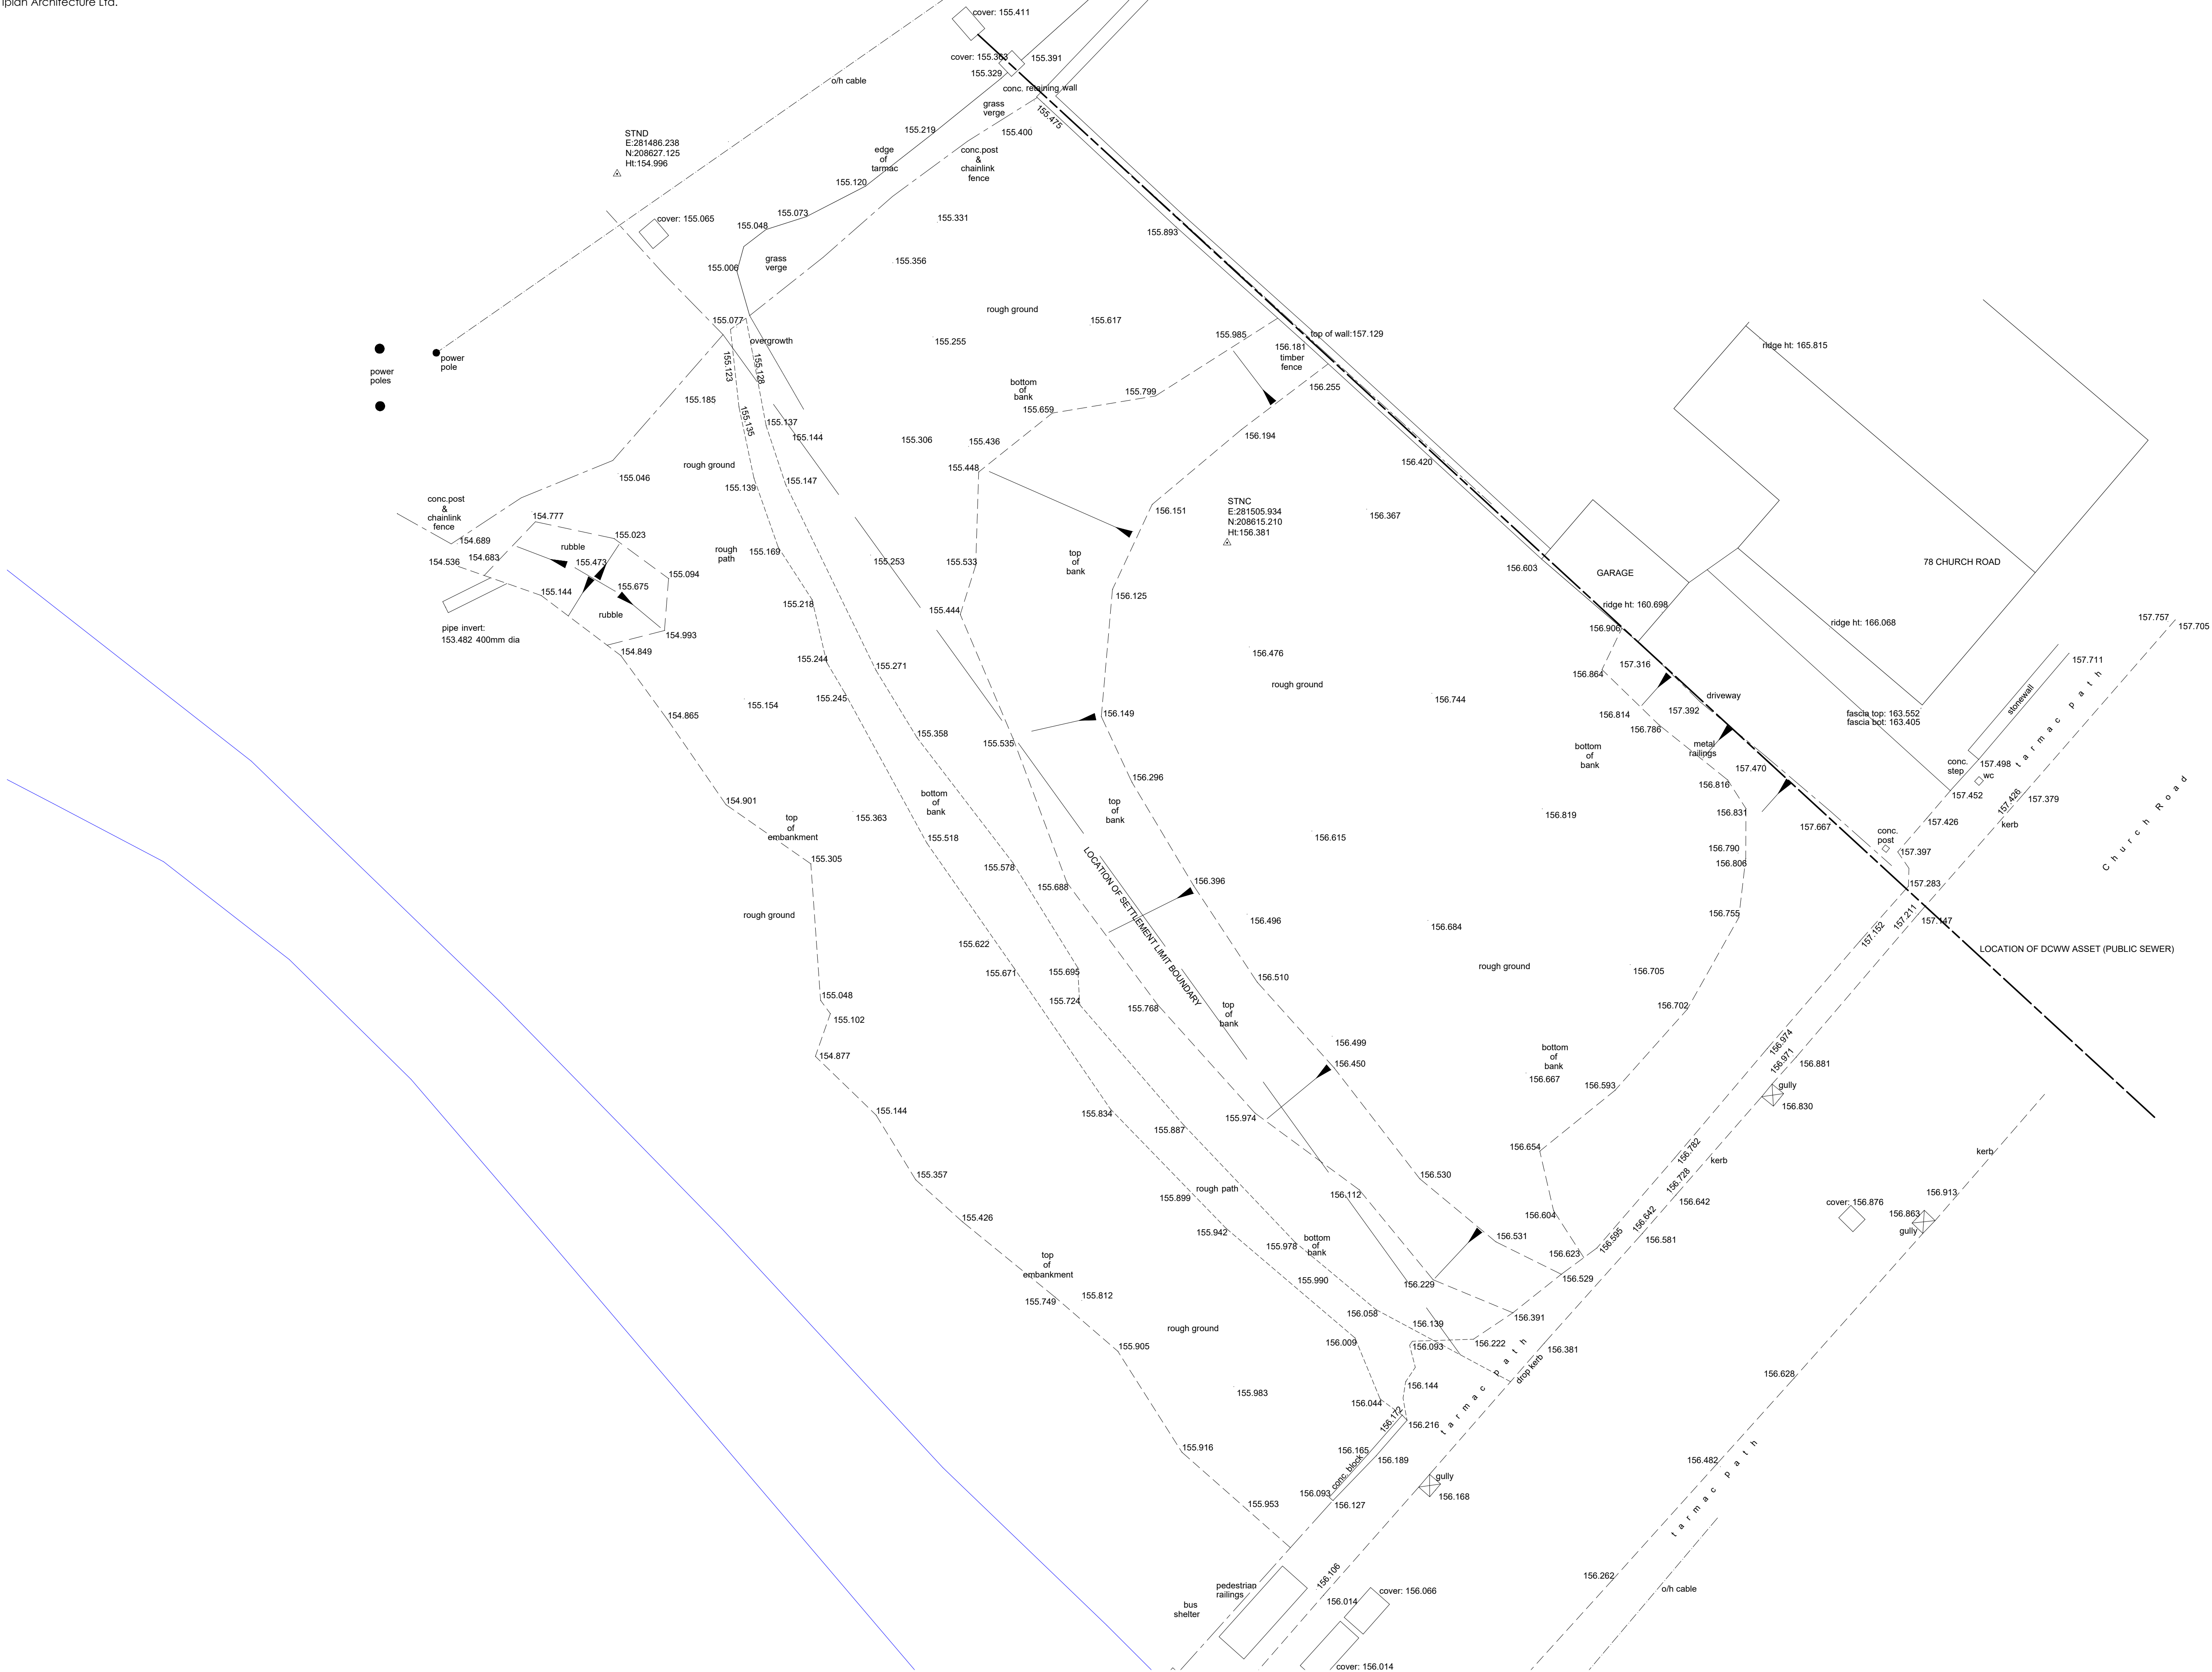

revision	
a	
b	
c	
d	
e	
f	
g	

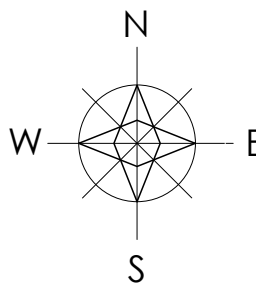

project	drawing	date
LAND ADJACENT 78 CHURCH ROAD, SEVEN SISTERS	TOPOGRAPHICAL SURVEY	OCTOBER 2022
client	drawing no.	scale
MR & MRS DAVIES	22.248.03	1 100 @ A1
www.ipianarchitecture.co.uk	hello@ipianarchitecture.co.uk	07765 660189