


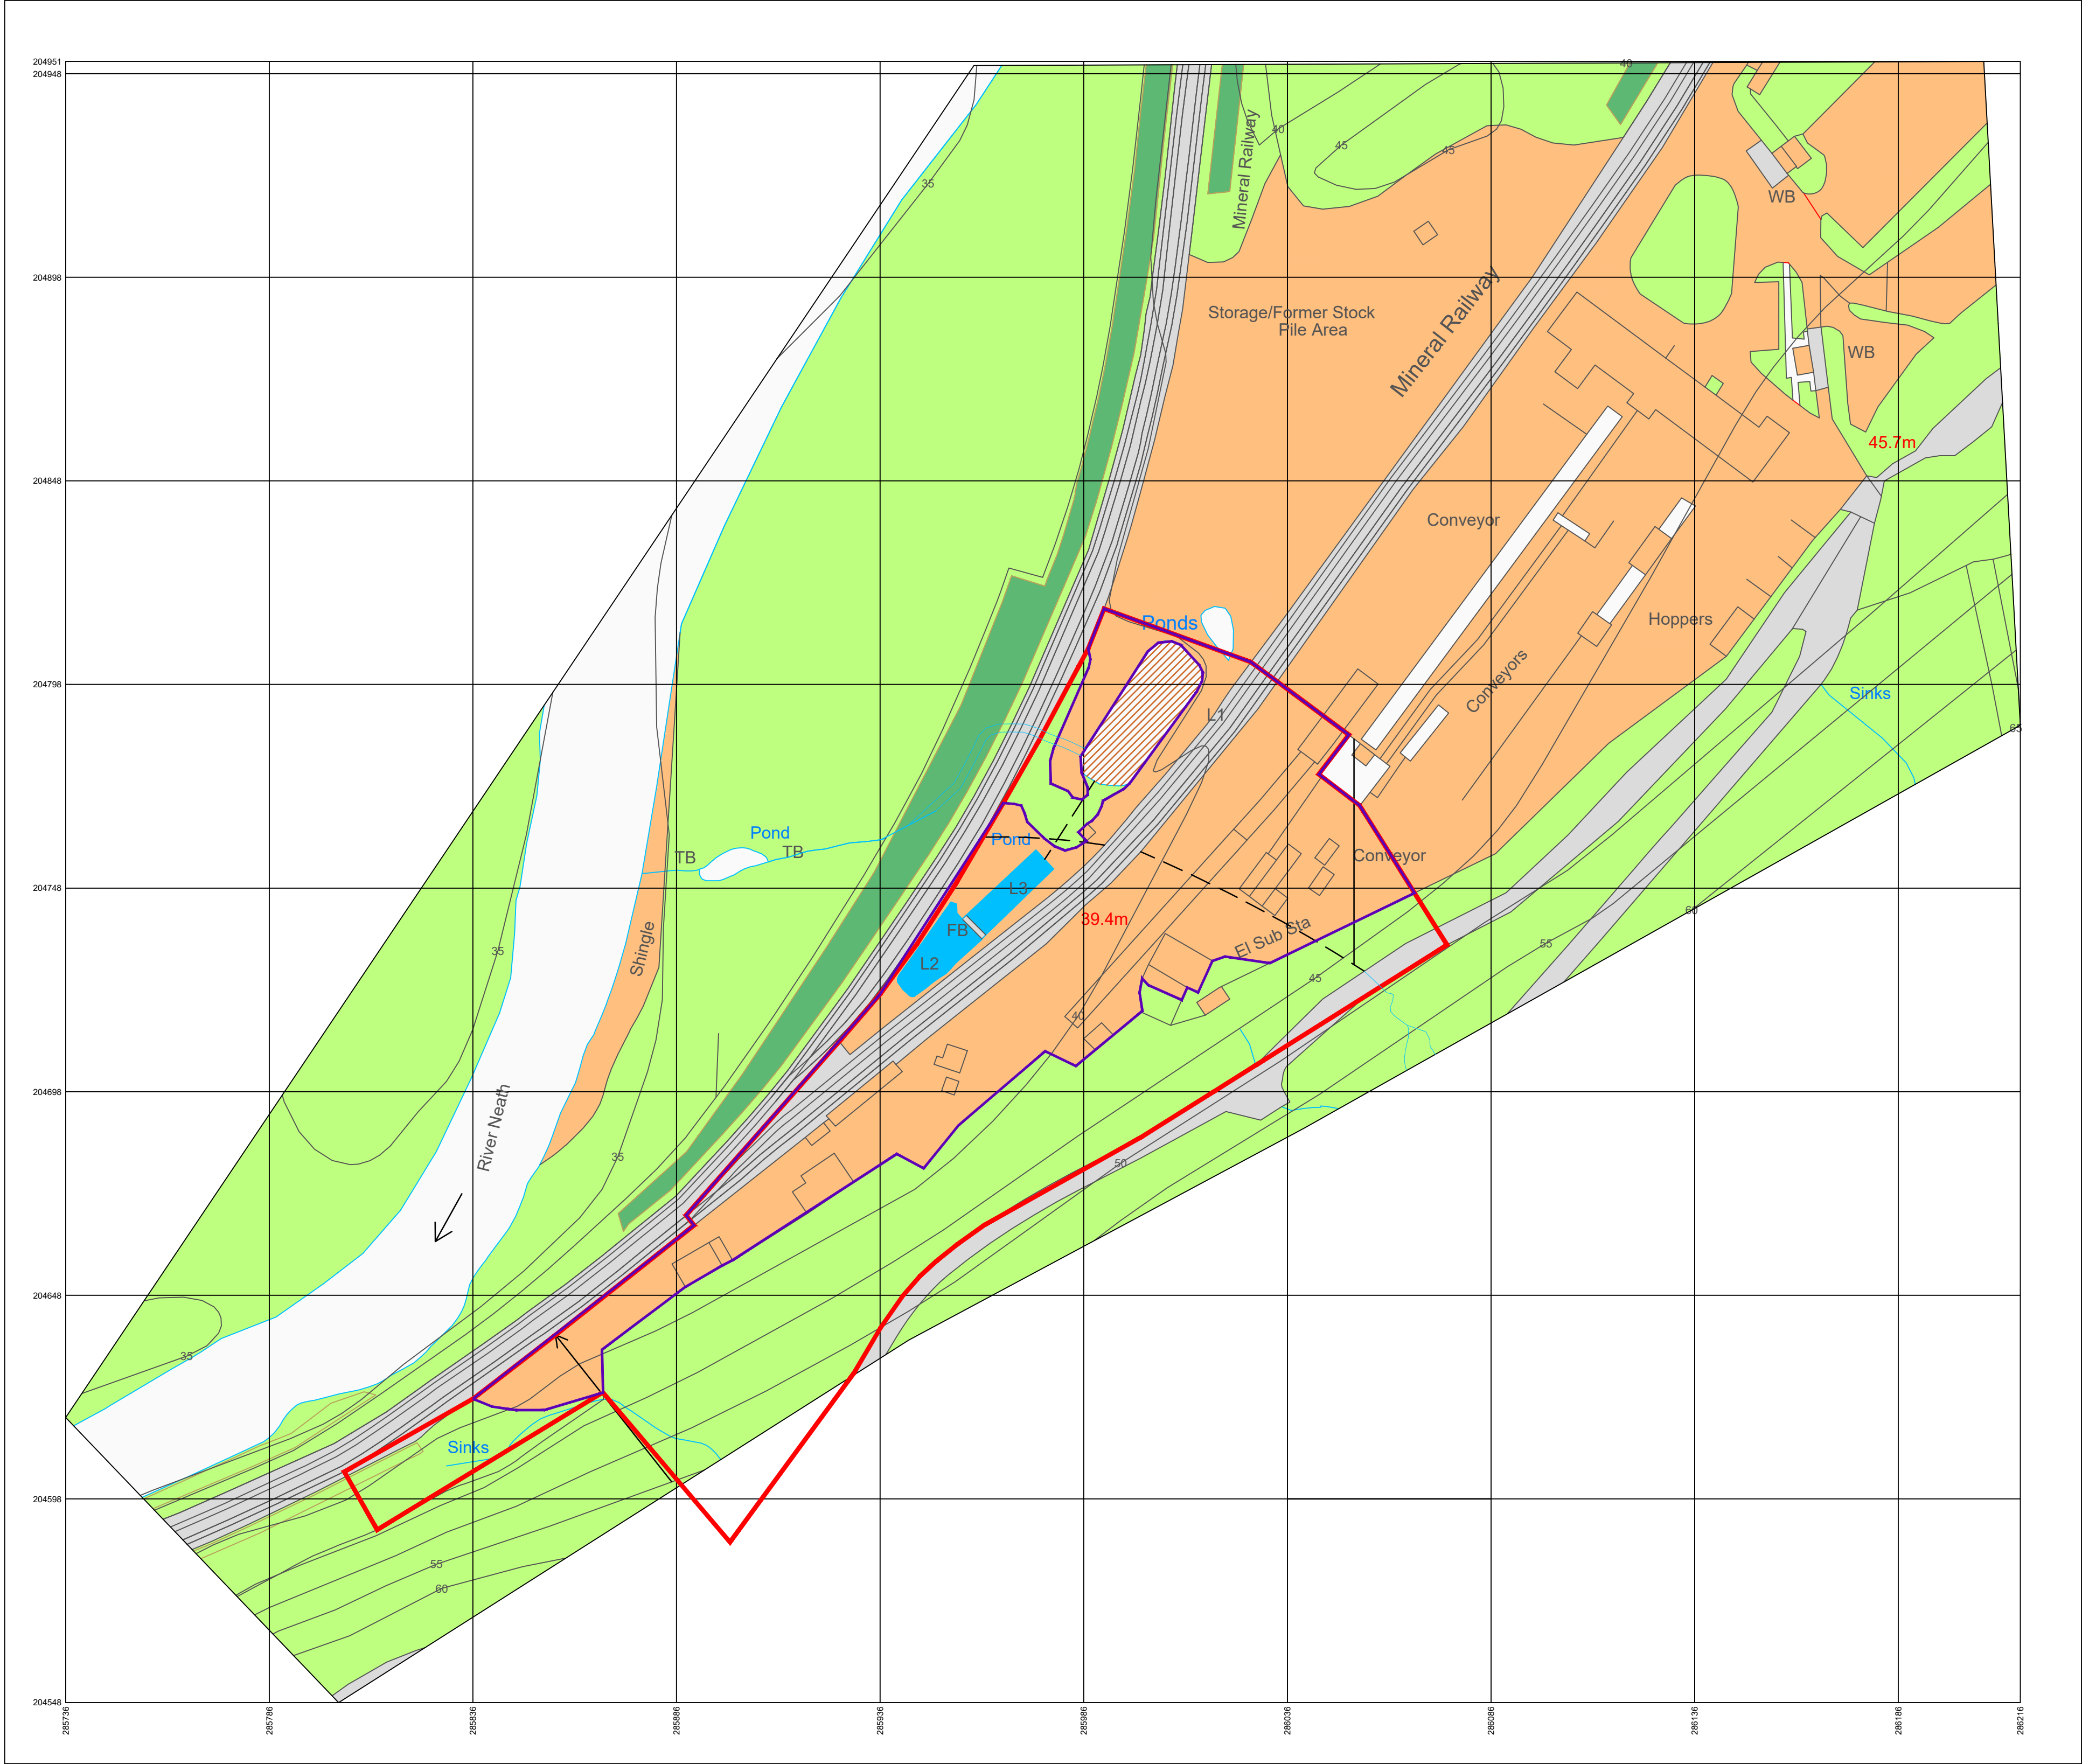

Red Line Area =  
18528.9m<sup>2</sup>

Purple Line Area  
= 9928m<sup>2</sup>  
[denotes  
impermeable  
hard standing  
area]

NOTES

| REV | DATE | BY | CHKD |
|-----|------|----|------|
|-----|------|----|------|

CLIENT  
Blue Rock LTD

PROJECT  
Unity Mine Cwmgwrach  
Neath

TITLE  
Planning Site/  
Impermeable Area

GENERAL NOTES  
A- The scale shown on this drawing only applies to the correct paper size.  
B- Do not scale from this drawing take figured dimensions only.  
C- Any discrepancies to be reported to ateb consult.  
D- Drawings in PDF format are not to scale and are for reference only.

|                    |                          |
|--------------------|--------------------------|
| DATE<br>05/09/2022 | PRODUCED BY<br>R.Collier |
| SCALE<br>1:1000    | CHECKED                  |
| PAPER SIZE<br>A1   | APPROVED                 |

**ateb Consult**  
42 Gurnos Road  
Ystalyfera  
Swansea  
SA9 2HY  
Tel: 01639 849279  
Fax: 01639 849984  
E-mail: info@atebconsult.co.uk

| JOB NUMBER | DRAWING NUMBER | REVISION |
|------------|----------------|----------|
| 22/041     | 102            |          |