




150 x 10 thk x 170
BASEPLATE DRILLED FOR
4 No. M12 CHEMICAL FIXINGS

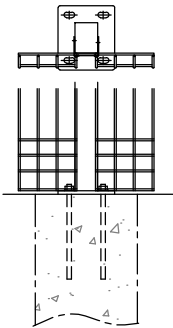


BASEPLATED POSTS
(OPTIONAL)

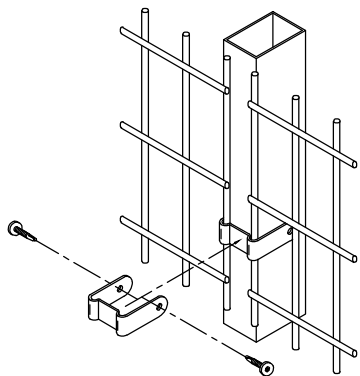

FIXING BRACKET
DETAIL

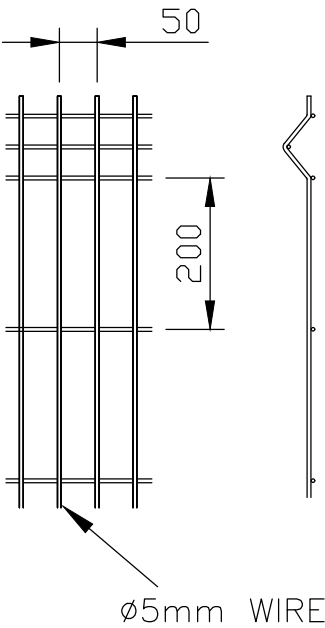

MESH DETAILS

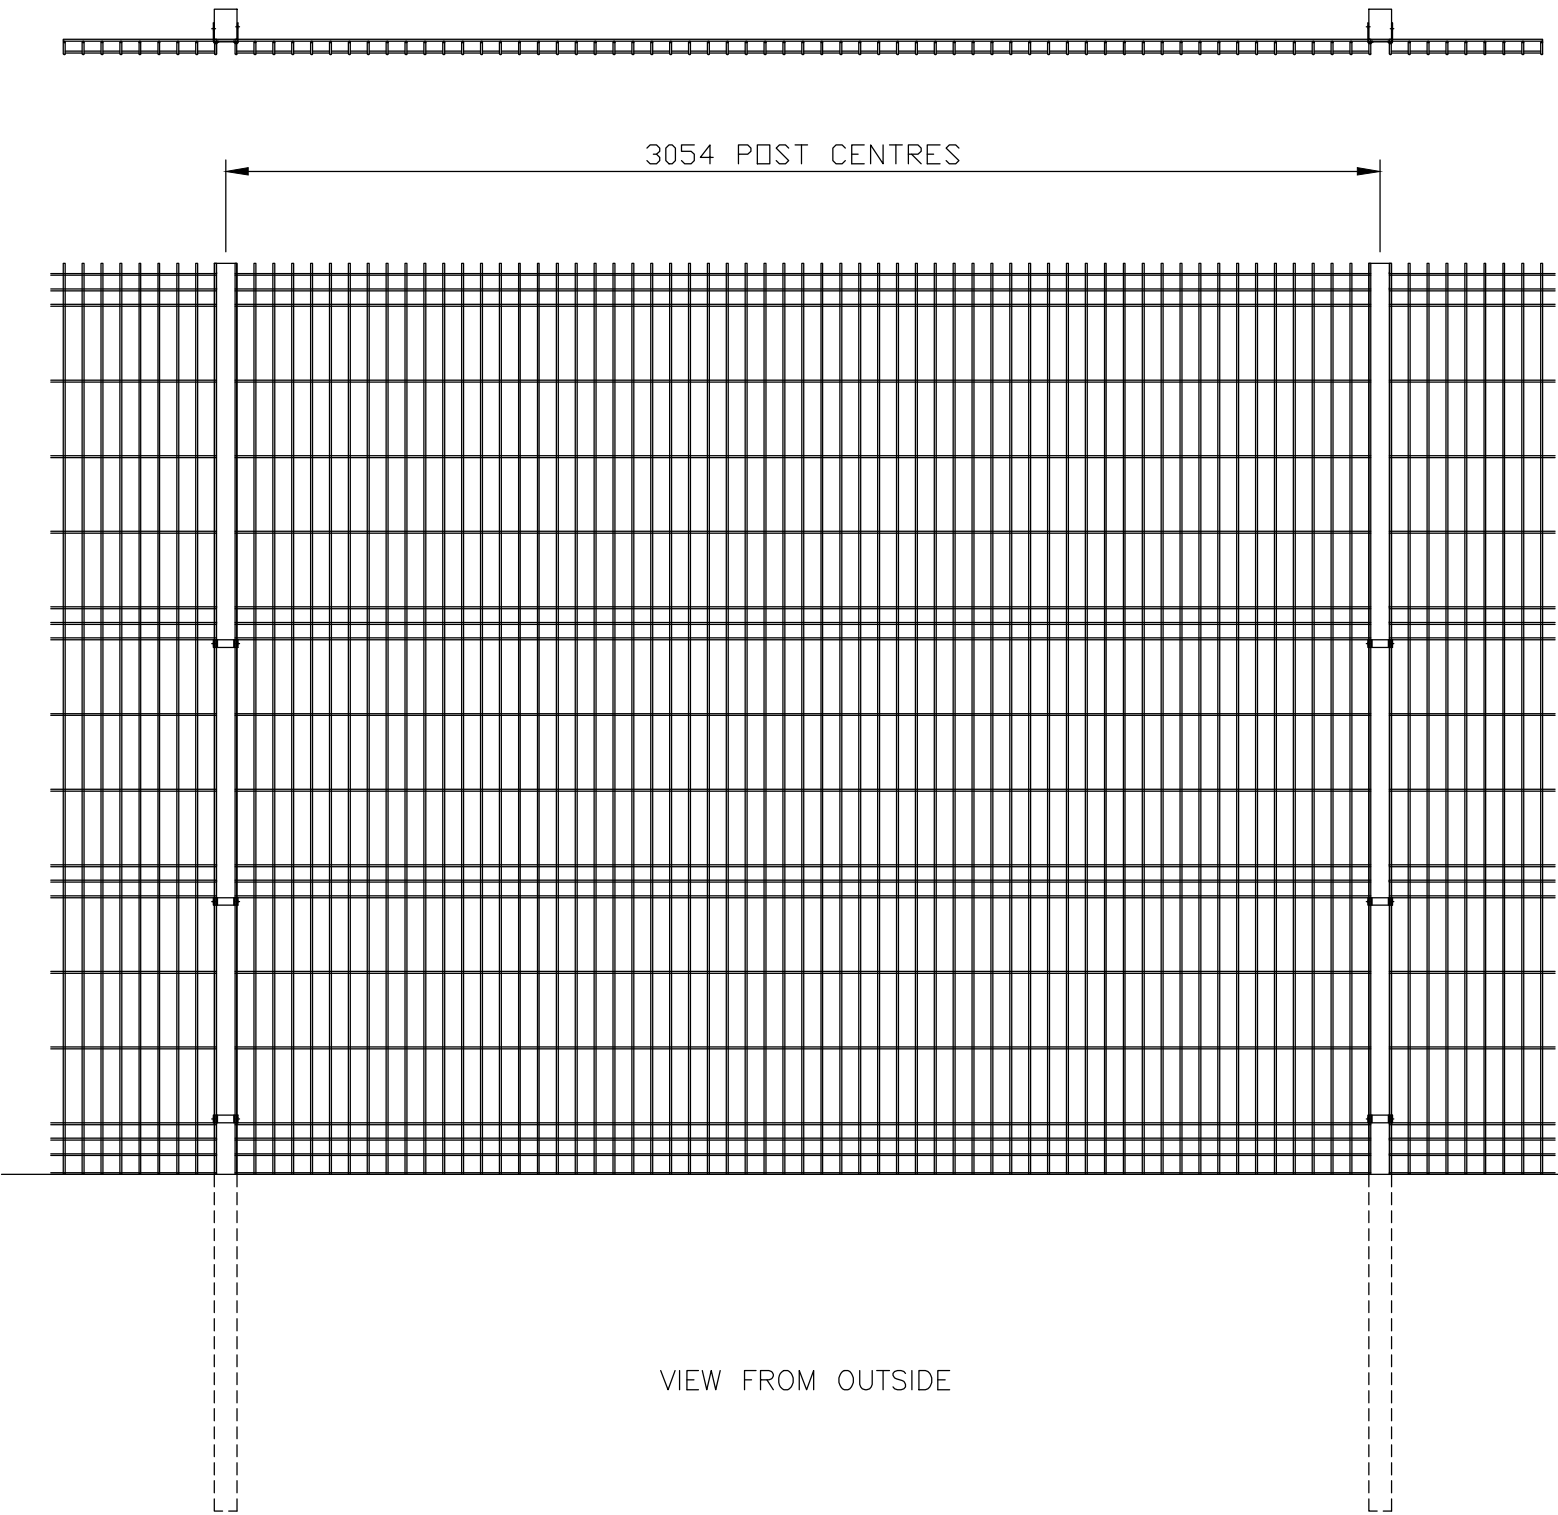

VIEW FROM OUTSIDE

FIXING
BRACKET

2410 Nom. FENCE HEIGHT

INSIDE

FGL.

890
EMBEDDED

80

FGL.

NOTES.

ALL DIMENSIONS ARE IN mm (UNO)
GAPS UNDER GATES ARE
NOMINAL DUE TO GROUND LEVELS.

MATERIALS.

POST: 80 x 60 RHS (TYPICAL)
(POSTS ASSESSED TO SITE LOCATION)

FINISH.

GALVANISED TO BS EN ISO 1461
POWDER COATED: IF REQUESTED

**Jacksons
Fencing**

Stowting Common, Near Ashford,
Kent. TN25 6BN
Telephone: 01233 750393
Fax: 01233 750403
www.jacksons-fencing.co.uk

DO NOT SCALE – IF IN DOUBT ASK

5	19/02/2020	NEW BORDER + NOTES UPDATED
4	25/02/11	50mm Wire Centres
3	04/01/10	Panels Corrected
2	10/11/09	SHEET No.
1	29/09/08	Panel Width Now 3m

Drawn	S.leeper	TITLE	
Date	15/06/2006	SALES DRAWING	
Checked	Chris J	2.4m HIGH EUROGUARD REGULAR FENCE	
Size	A3	CUSTOMER	Drawing No.
Scale	1:20 U.O.S	ACK No.	J6/01058
			Sheet 4

This Drawing Is The Property Of H.S. Jackson & Son (Fencing) Ltd, And May
Not Be Copied Or Reproduced In Any Way Without Prior Written Permission.