



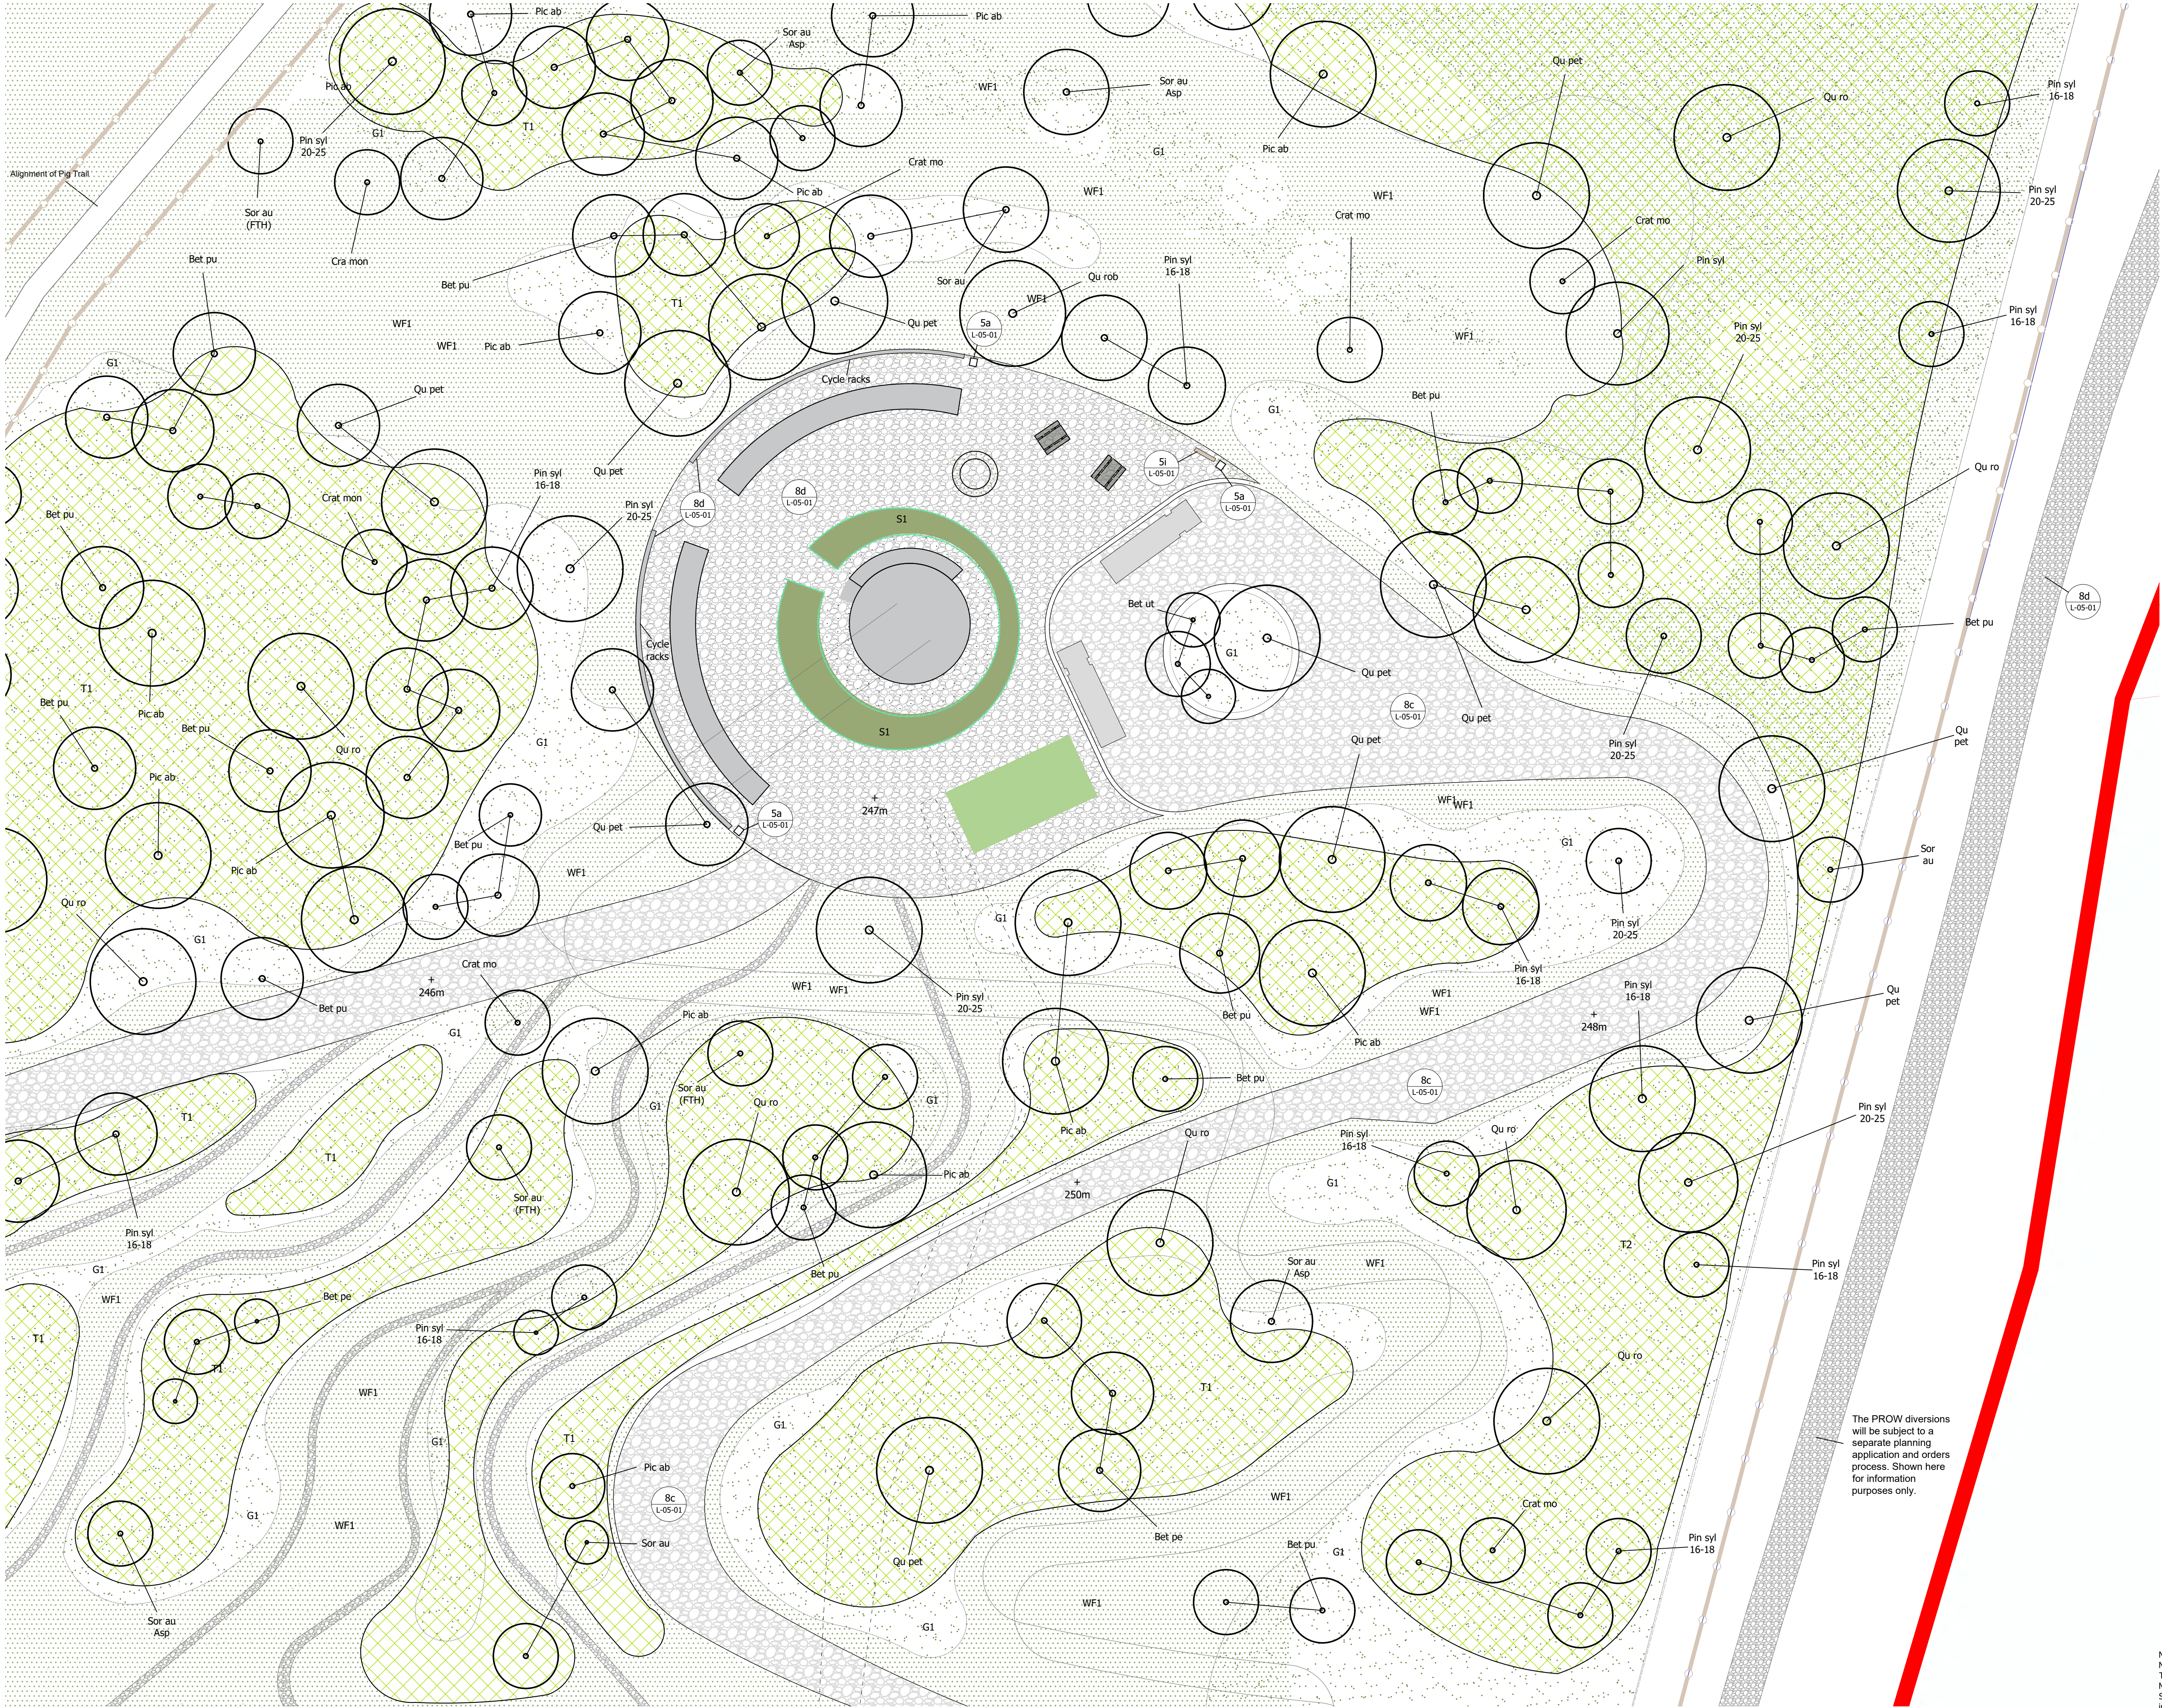

LEGEND

- Application boundary
- Proposed tree planting. Refer to schedule for species
- T1 Coniferous Woodland Planting Mix
- T2 Coniferous and Deciduous Woodland Planting Mix
- T3 Coniferous and Deciduous Deciduous Woodland Planting (outside resort boundary). Refer to schedule for mixes
- S1 Native Shrub Mix Refer to schedule for mixes
- S2 Groundcover / Low Level Planting Refer to schedules for mixes
- Wildflower mixes - Mix Codes:
WF1 Acid Grassland Wildflower Mix - (Peaty and Sandy Soils) British Flora - BFS 2
- WF2 Suds Turf - Wildflower Turf WFT-SUD-37
- G1 Ground / Field layer - Dry Areas
- G2 Ground / Field layer - Wetter Areas
- G3 Ground / Field layer - Heath and south facing slopes
- GR1 Extensive biodiverse green roof mix Pre established blankets
- HE1 Herbaceous Planting to attenuation feature. Refer to specification for mix codes
- Native Bulbs - Mix Code:
B1 - Wood Anemone
B2 - Snow drops
B3 - Wild Welsh daffodil
- Resort Boundary Fence (with 3m offset no planting zone offset)
- Materials and Furniture Refer to drawing 33988-RG-L- 05 - 01
- Bollard lighting ref: 5c and 5d
- Cycle racks ref: 3 (log), 5f (metal) and 5i (fence)
- Way markers and interpretaion board ref: 5h and 5i
- Boulders ref: 7
- Benches and Bins ref: 5a and 5b
- Picnic benches ref: 5e
- Concrete Skate park
- Remodeled ground using site won material
- Tarmacadam with rolled in chip
- Bound gravel no edge ref: 8c
- Compacted grey gravel / type 1 footpath no edge ref: 8d
- Metal grate bridge crossing ref: 8a
- Timber bridge crossing ref: 8b

NOTES:
Not all Legend items appear on this drawing.
To be read in conjunction with Barton Willmore now Stantec drawing for Materials and Furniture, landscape details and specification. Cross refer to Stantec drawings for detail on Highways, Lighting, Keystone for Arboricultural information and Powell Dodson for Architecture.

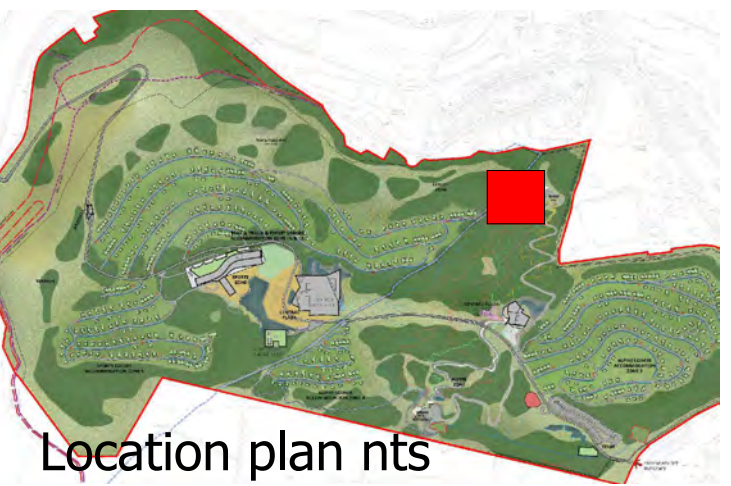

Location plan nts
PLANNING

Project
Wildfox Resort
Afan Valley
Drawing Title
Landscape RMA GA
Forest Hub Reload Point
Date
08.07.22
Scale
1:200 @A1
1:400 @A3
Drawing No
33988
RG-L-03-04
Drawn by
AFS/PK
Check by
SC/JH
Revision
B