



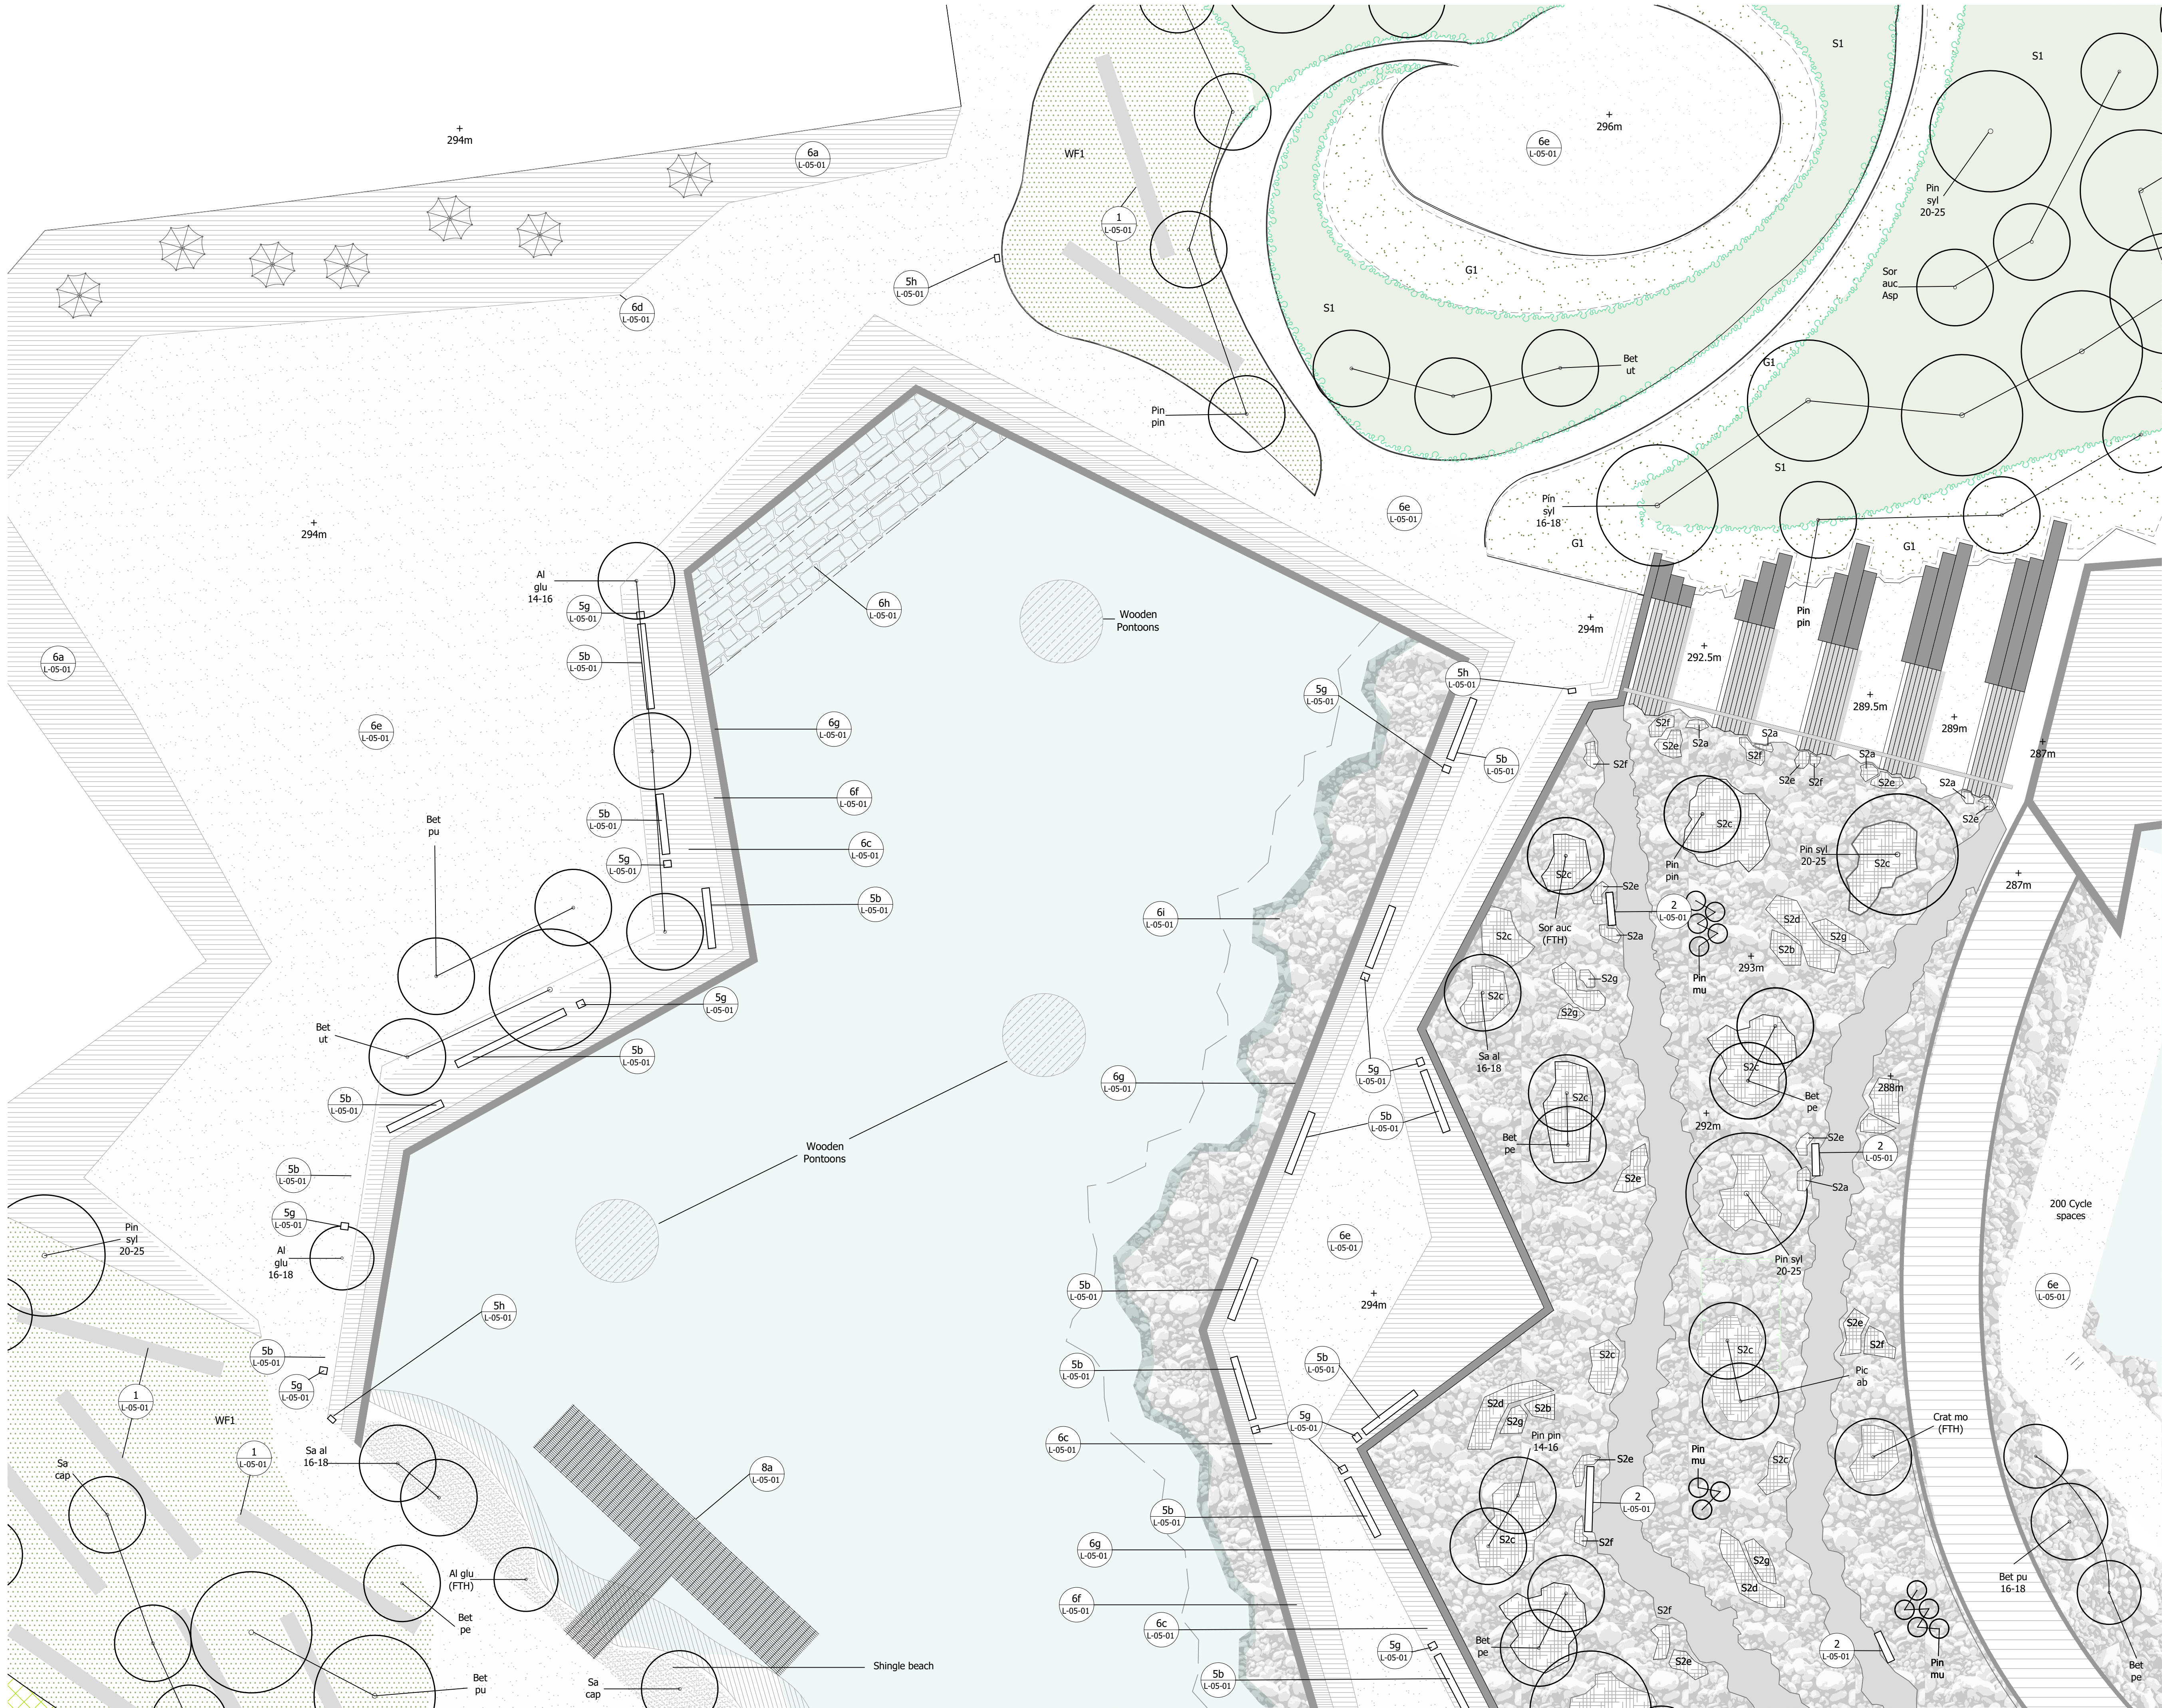

LEGEND

- Application boundary
- Proposed tree planting. Refer to schedule for species
- T1 Coniferous Woodland Planting Mix
- T2 Coniferous and Deciduous Woodland Planting Mix
- T3 Coniferous and Deciduous Deciduous Woodland Planting (outside resort boundary). Refer to schedule for mixes
- S1 Native Shrub Mix Refer to schedule for mixes
- S2 Groundcover / Low Level Planting Refer to schedules for mixes
- Wildflower mixes - Mix Codes:
WF1 Acid Grassland Wildflower Mix - (Peaty and Sandy Soils) British Flora - BFS 2
- WF2 Suds Turf - Wildflower Turf WFT-SUD-37
- G1 Ground / Field layer - Dry Areas
- G2 Ground / Field layer - Wetter Areas
- G3 Ground / Field layer - Heath and south facing slopes
- GR1 Extensive biodiverse green roof mix Pre established blankets
- HE1 Herbaceous Planting to attenuation feature. Refer to specification for mix codes
- Native Bulbs - Mix Code:
B1 - Wood Anemone
- B2 - Snow drops
- B3 - Wild Welsh daffodil
- Resort Boundary Fence (with 3m offset no planting zone offset)
- Materials and Furniture Refer to drawing 33988-RG-L- 05 - 01
- Way markers and interpretaion board ref: 5h and 5i
- Benches and Bins ref: 5a and 5b
- Weathered metal benches ref: 1
- Remodeled ground using site won stone - Central Plaza Area.
- Tarmacadam with rolled in chip
- Bonded gravel ref: 6e
- Stone flags and sets ref: 6c, 6d and 6f
- Stone steps ref: 6h
- Cast concrete ref: 6g
- Wooden pontoons ref: 8b
- Concrete steps

NOTES:
Not all Legend items appear on this drawing.
To be read in conjunction with Barton Willmore now Stantec drawing for Materials and Furniture, landscape details and specification. Cross refer to Stantec drawings for detail on Highways, Lighting, Keystone for Arboricultural information and Powell Dodson for Architecture.

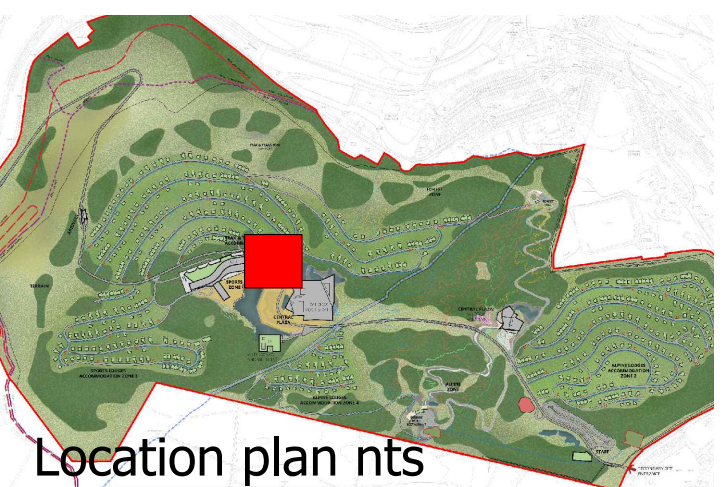

Location plan nts

PLANNING

Project
Wildfox Resort
Afan Valley

Drawing Title
Landscape RMA GA
Central Plaza Sheet 1

Date
08.07.22

Scale
1:200 @A1
1:400 @A3

Project No
33988

Drawing No
RG-L-03-01

Drawn by
AFS

Check by
JH

Revision
B

BARTON WILLMORE now **Stantec**

Town Planning • Master Planning & Urban Design • Architecture •
Landscape Planning & Design • Infrastructure & Environmental Planning •
Heritage • Graphic Communication •
Communications & Engagement • Development Economics

bartonwillmore.co.uk

Offices at Birmingham Bristol Cambridge Cardiff Epsom Exeter Glasgow Glasgow Leeds London Manchester Newcastle Reading Southampton