



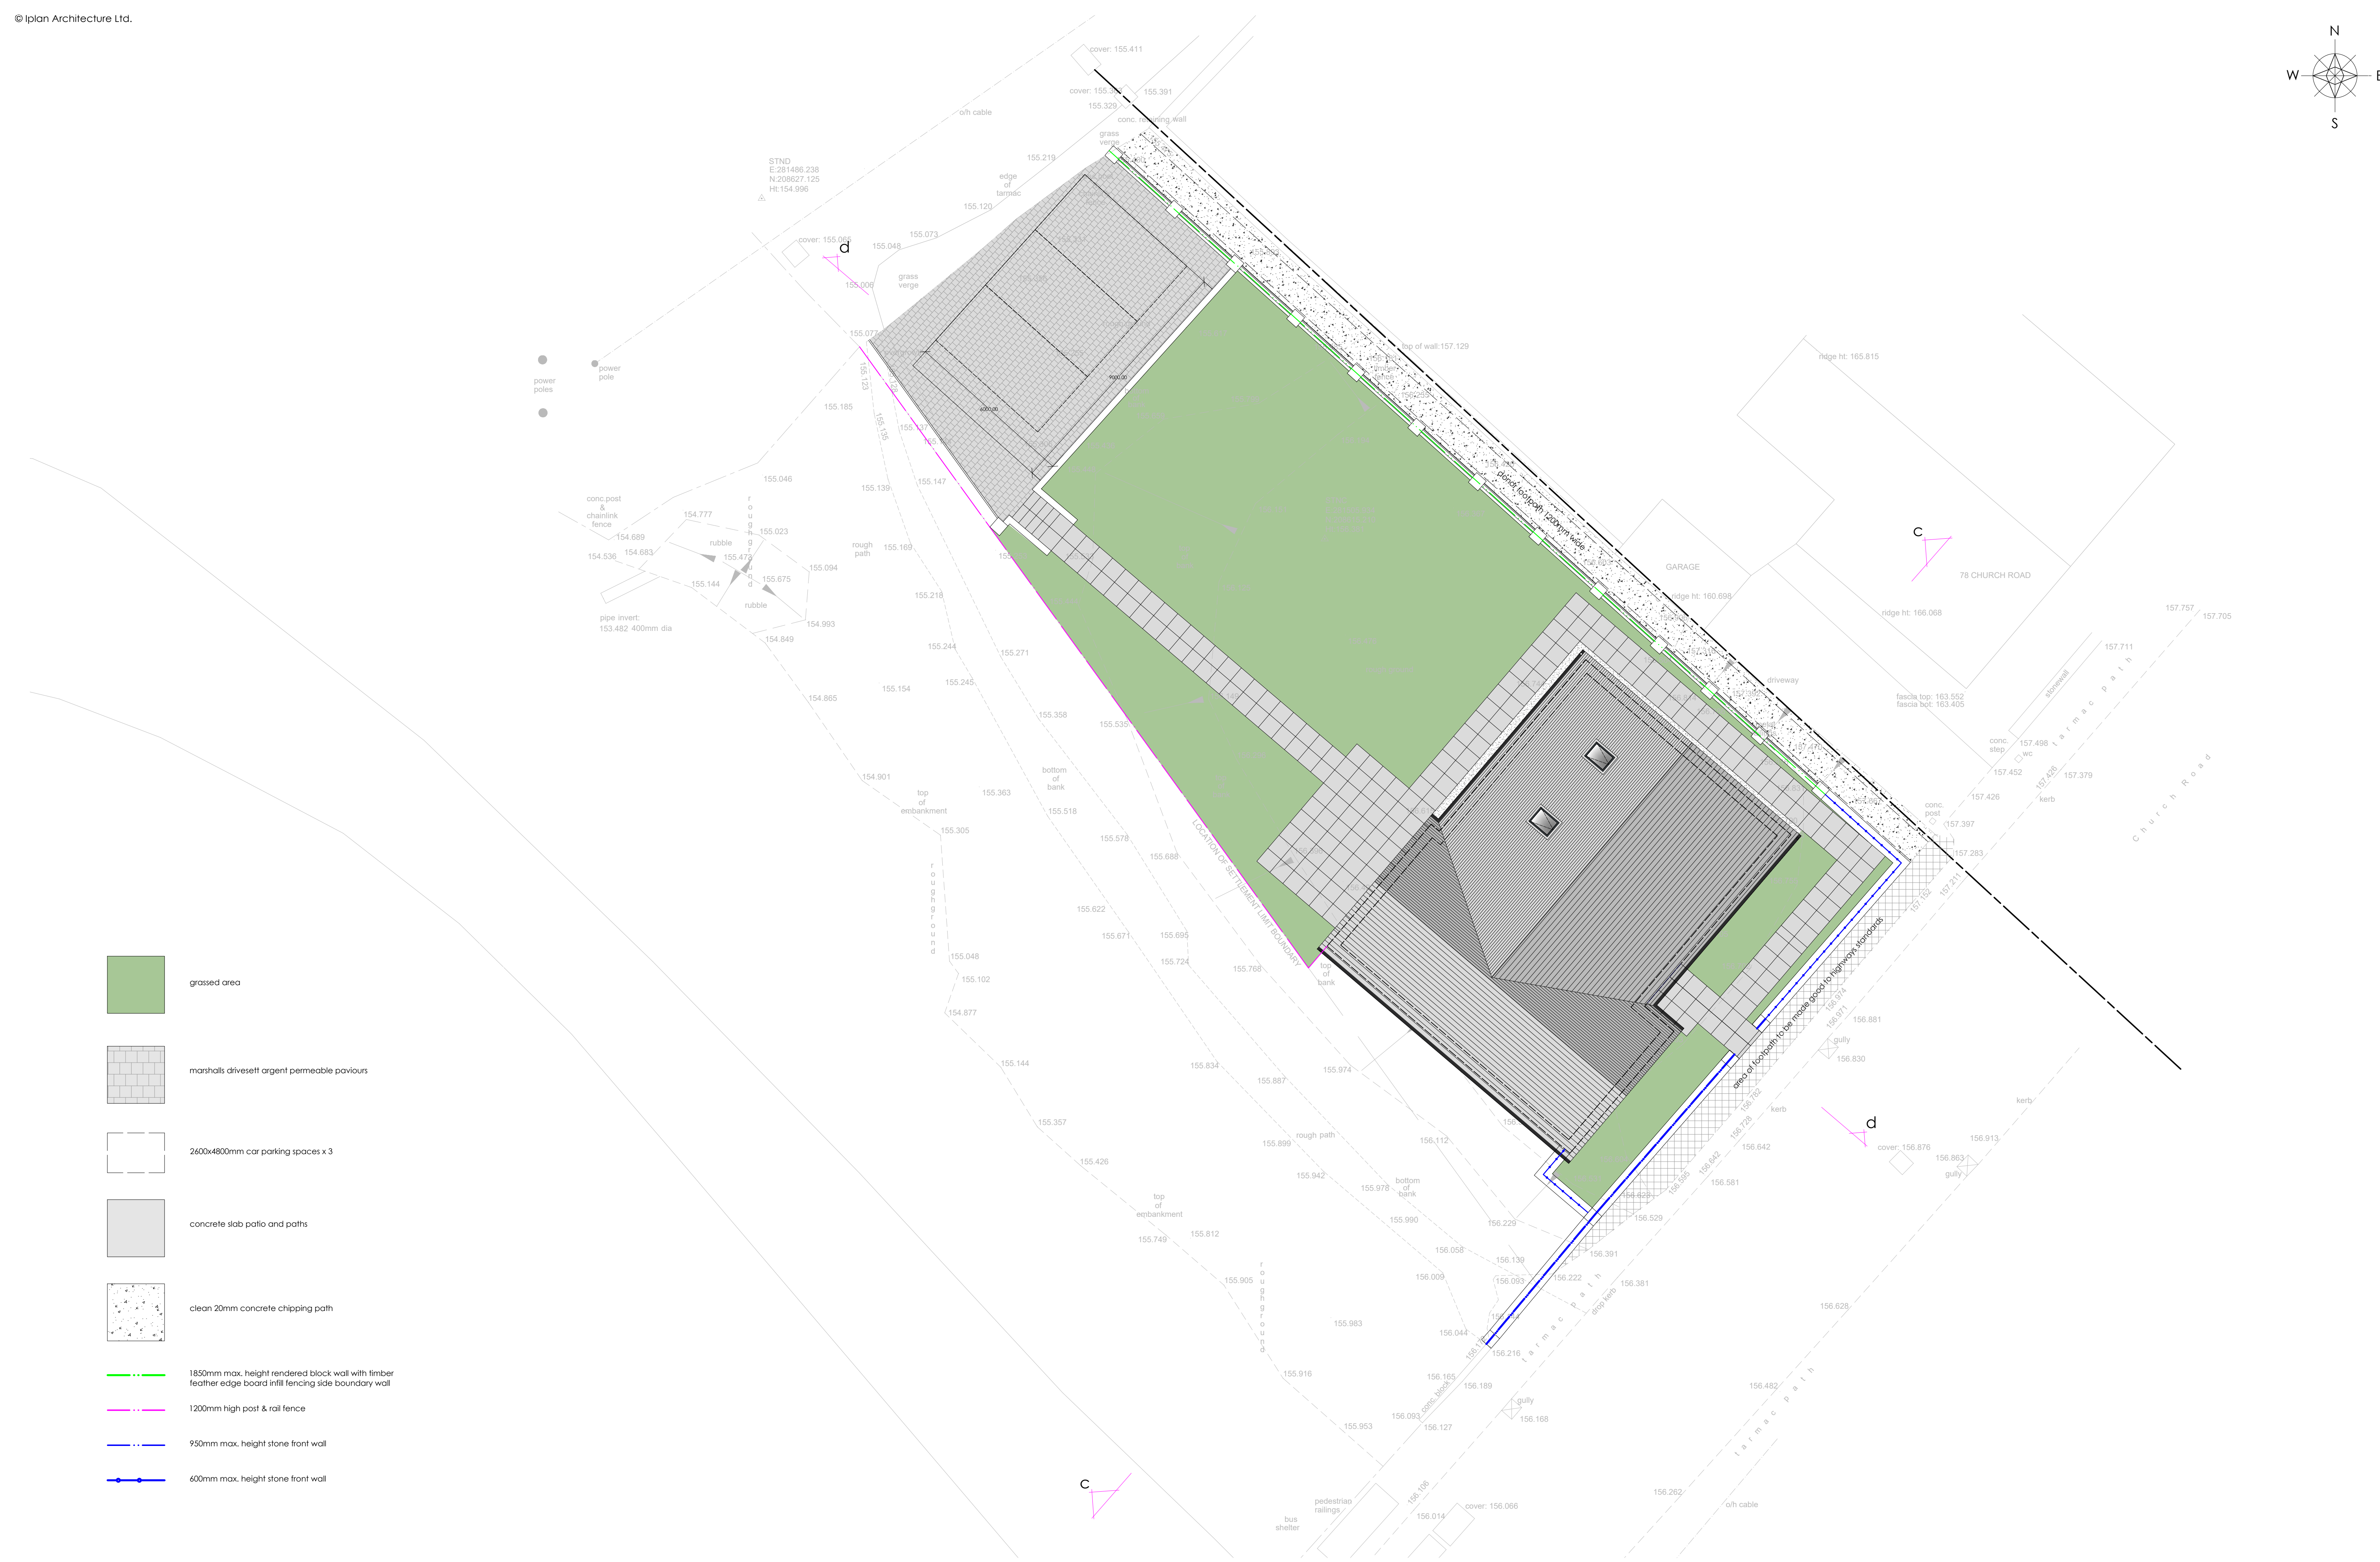

- grassed area
- marshalls drivesett argent permeable pavours
- 2600x4800mm car parking spaces x 3
- concrete slab patio and paths
- clean 20mm concrete chipping path
- 1850mm max. height rendered block wall with timber feather edge board infill fencing side boundary wall
- 1200mm high post & rail fence
- 950mm max. height stone front wall
- 600mm max. height stone front wall

revision	
a	front/side boundary wall amended to continue to principal elevation at the request of the ipa_11.10.2022
b	boundary treatments amended at the request of ipa_17.10.2022
c	
d	
e	
f	
g	

project	drawing	date
LAND ADJACENT 78 CHURCH ROAD, SEVEN SISTERS	PROPOSED SITE LAYOUT	OCTOBER 2022
client	drawing no.	scale
MR & MRS DAVES	22.248.04b	1 100 @ A1
www.ipanarchitecture.co.uk	hello@ipanarchitecture.co.uk	07765 660189

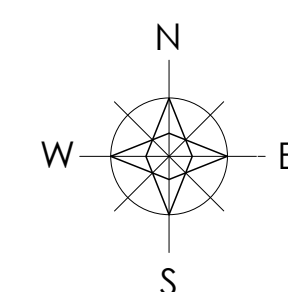